


## COVERS : 68

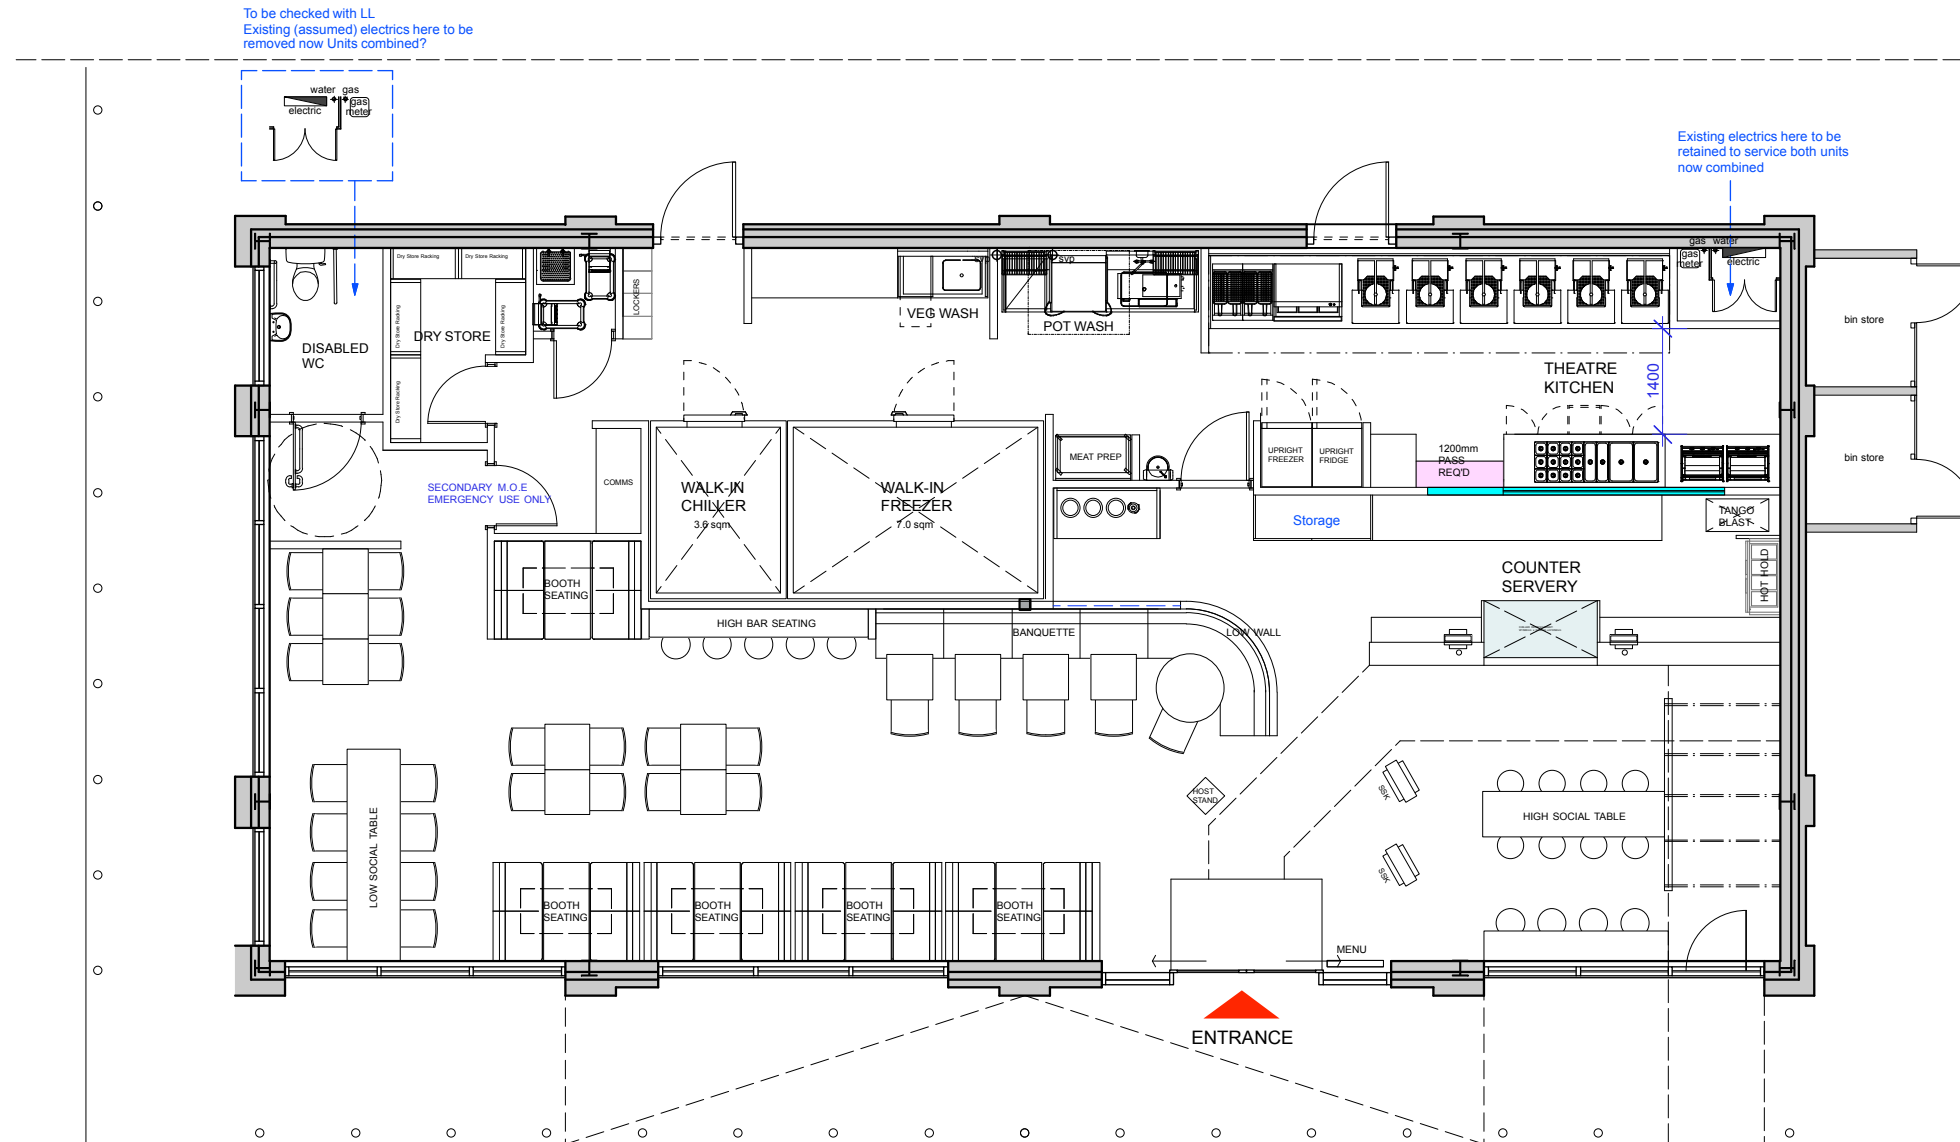

PLAN AS PROPOSED:  
Scale 1:100 @ A3

## NOTES

DO NOT SCALE FROM THIS DRAWING.  
CONTRACTORS MUST VERIFY ALL DIMENSIONS ON SITE  
PRIOR TO COMMENCING WORKS.

ANY DISCREPANCIES NOT BROUGHT TO THE ATTENTION  
OF O1 CREATIVE BECOME THE RESPONSIBILITY OF  
THE CONTRACTOR / FABRICATOR INVOLVED.

THIS DRAWING IS TO BE READ IN CONJUNCTION WITH ALL  
THE SPECIFICATIONS AND ALL RELEVANT DESIGNER,  
ENGINEERS SERVICES AND SPECIALIST CONTRACTORS  
DRAWINGS.

THE WORKS DESCRIBED IN THIS DRAWING SHALL BE  
UNDERTAKEN IN ACCORDANCE WITH THE CURRENT  
HEALTH & SAFETY LEGISLATION AND THE HEALTH &  
SAFETY DOCUMENTATION PREPARED BY THE  
PLANNING SUPERVISOR FOR THE PROJECT.

[illegible]

STATUS

PROJECT

UNIT 1a & 1b  
CENTRAL RETAIL PARK  
HAVANT  
HAMPSHIRE  
PO9 1HH

**TITLE**

## PROPOSED PLAN

SCALE

1:100 @ A3

DATE \_\_\_\_\_

SEPT 21

DRAWING NO

REV

GDK-hav-677-P.02 B

