



Block plan At scale 1:500

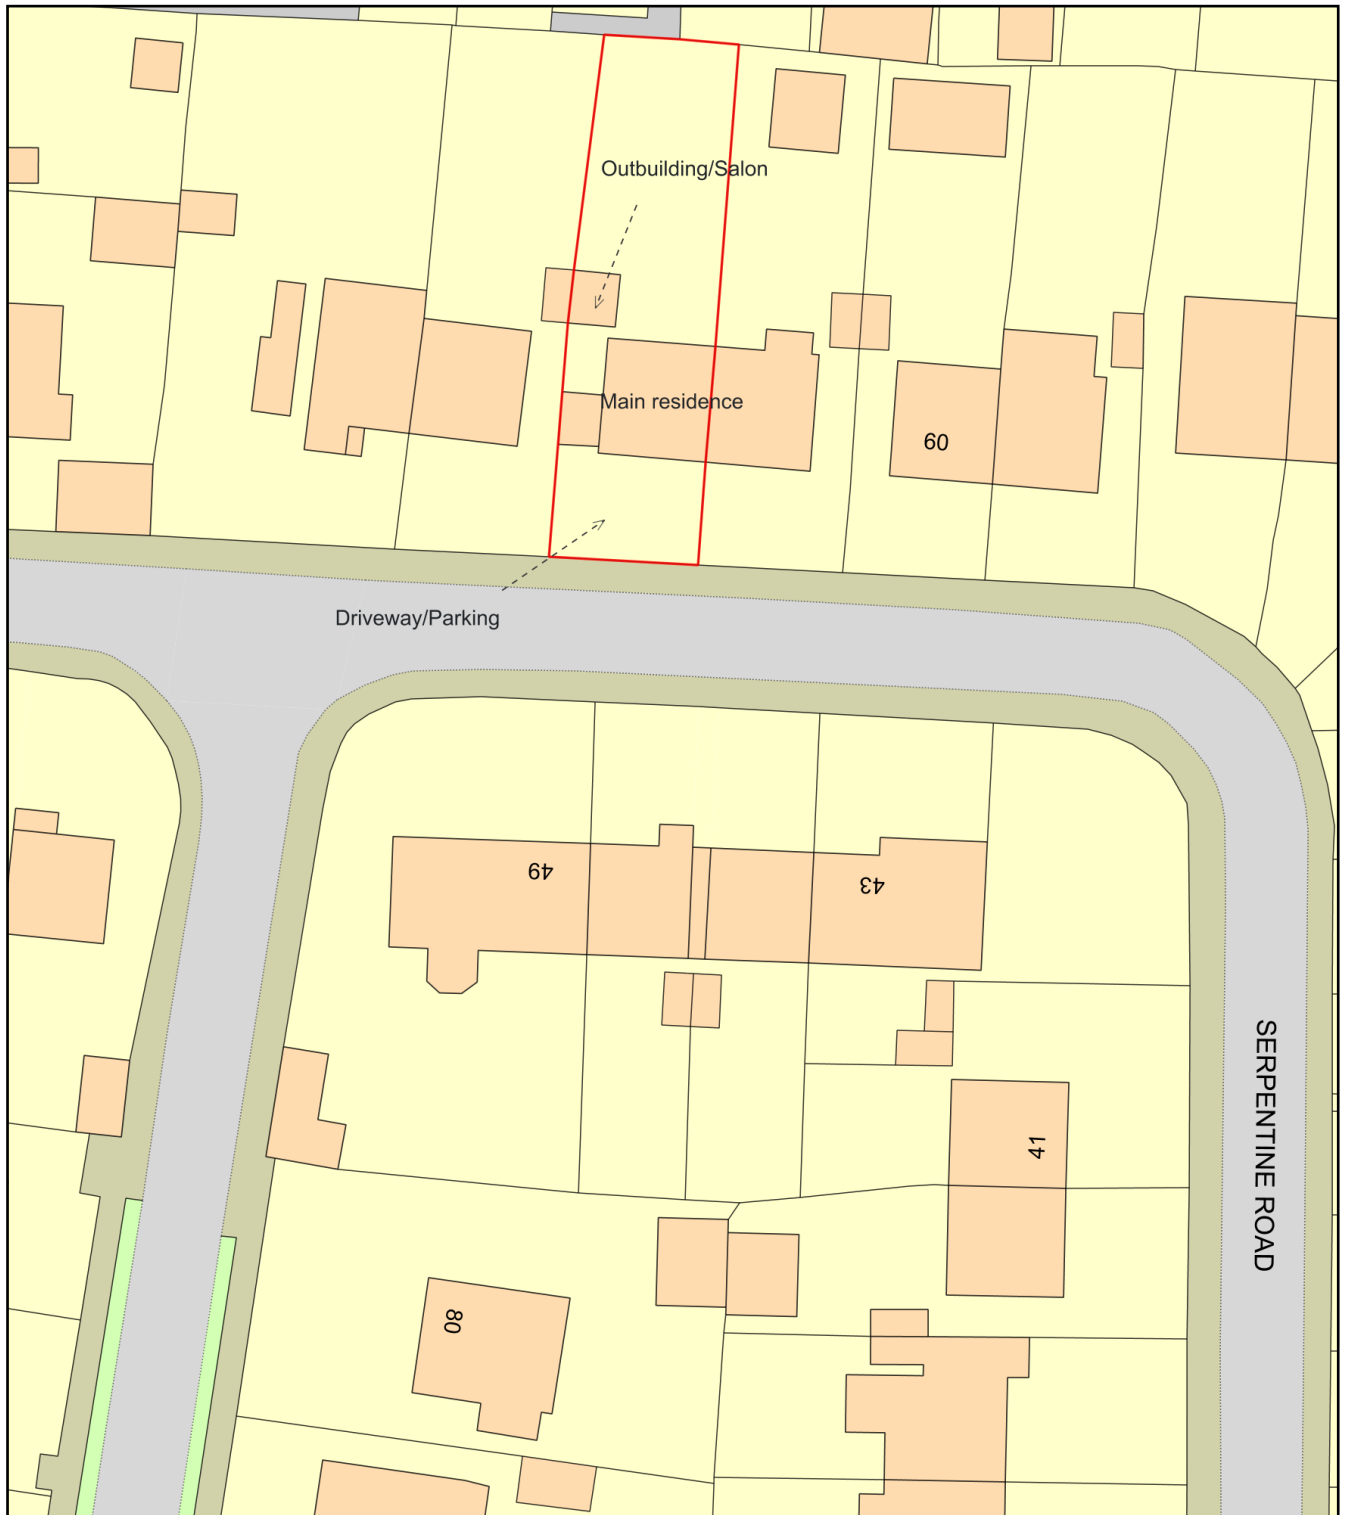

0 20
Metres

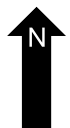

Plan Produced for: Steph Barnes

Date Produced: 24 Aug 2021

Plan Reference Number: TQRQM21236185855441

Scale: 1:500 @ A4