




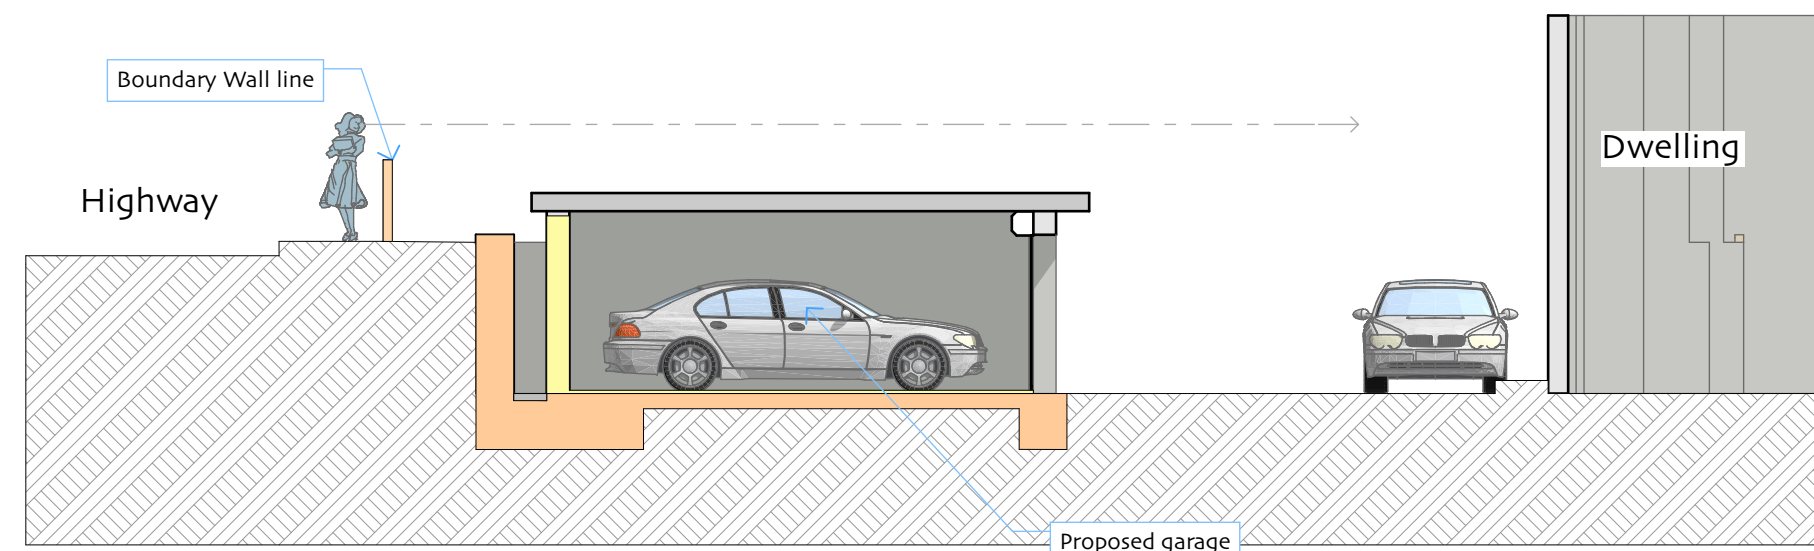


North South Section showing relationship of road, proposed garage and dwelling 1:100

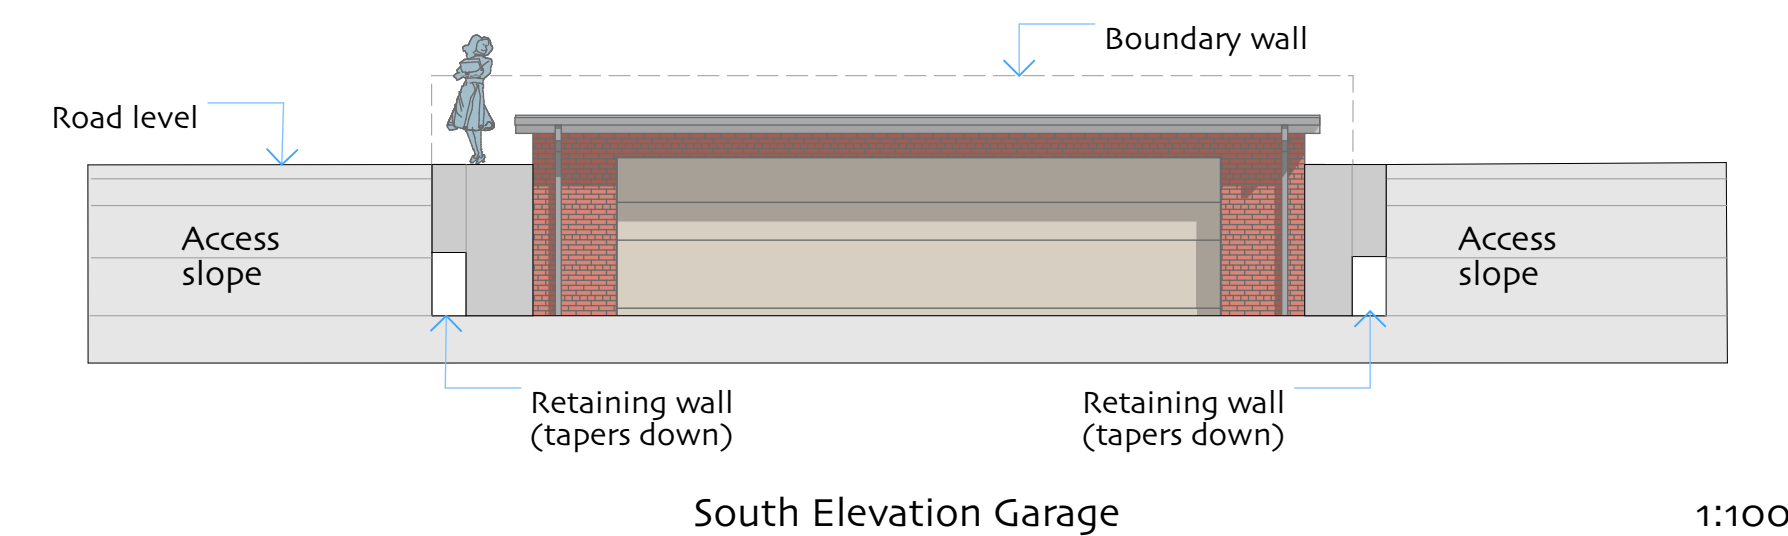


South Elevation Garage 1:100

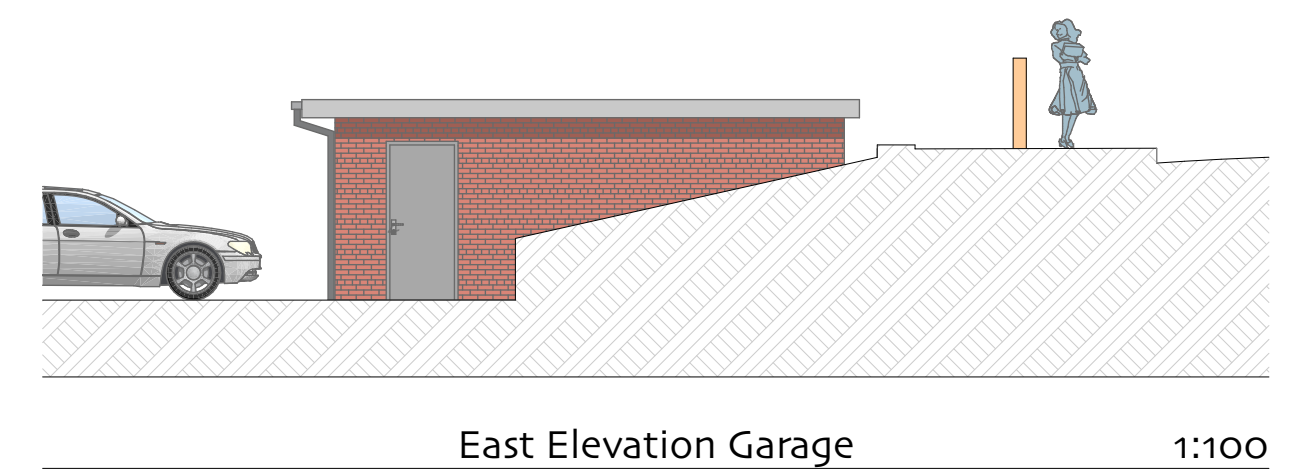


East Elevation Garage 1:100

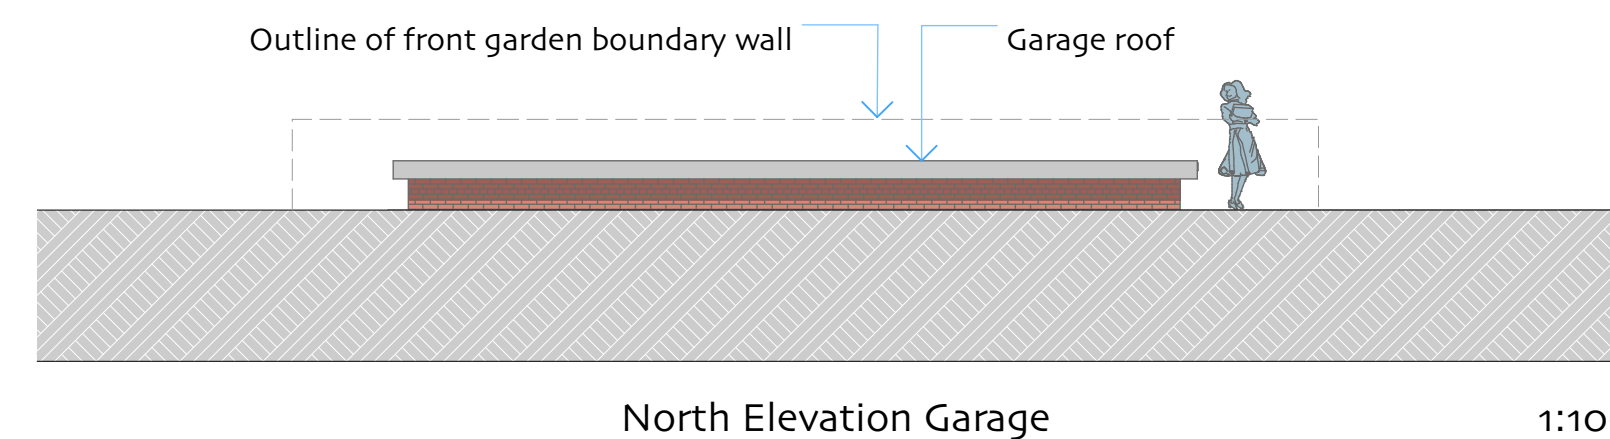


North Elevation Garage 1:100

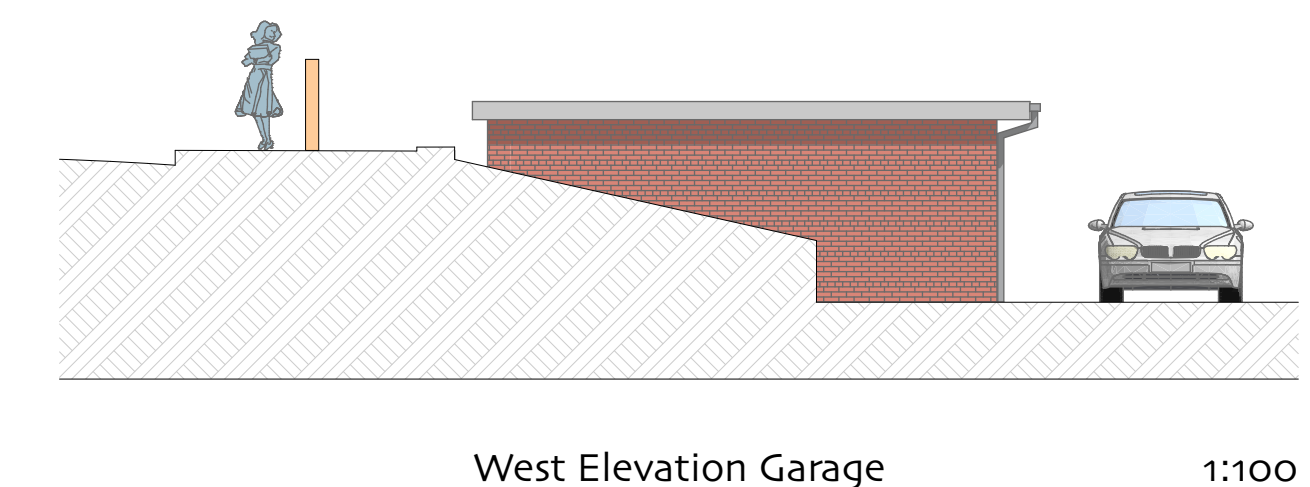

West Elevation Garage 1:100

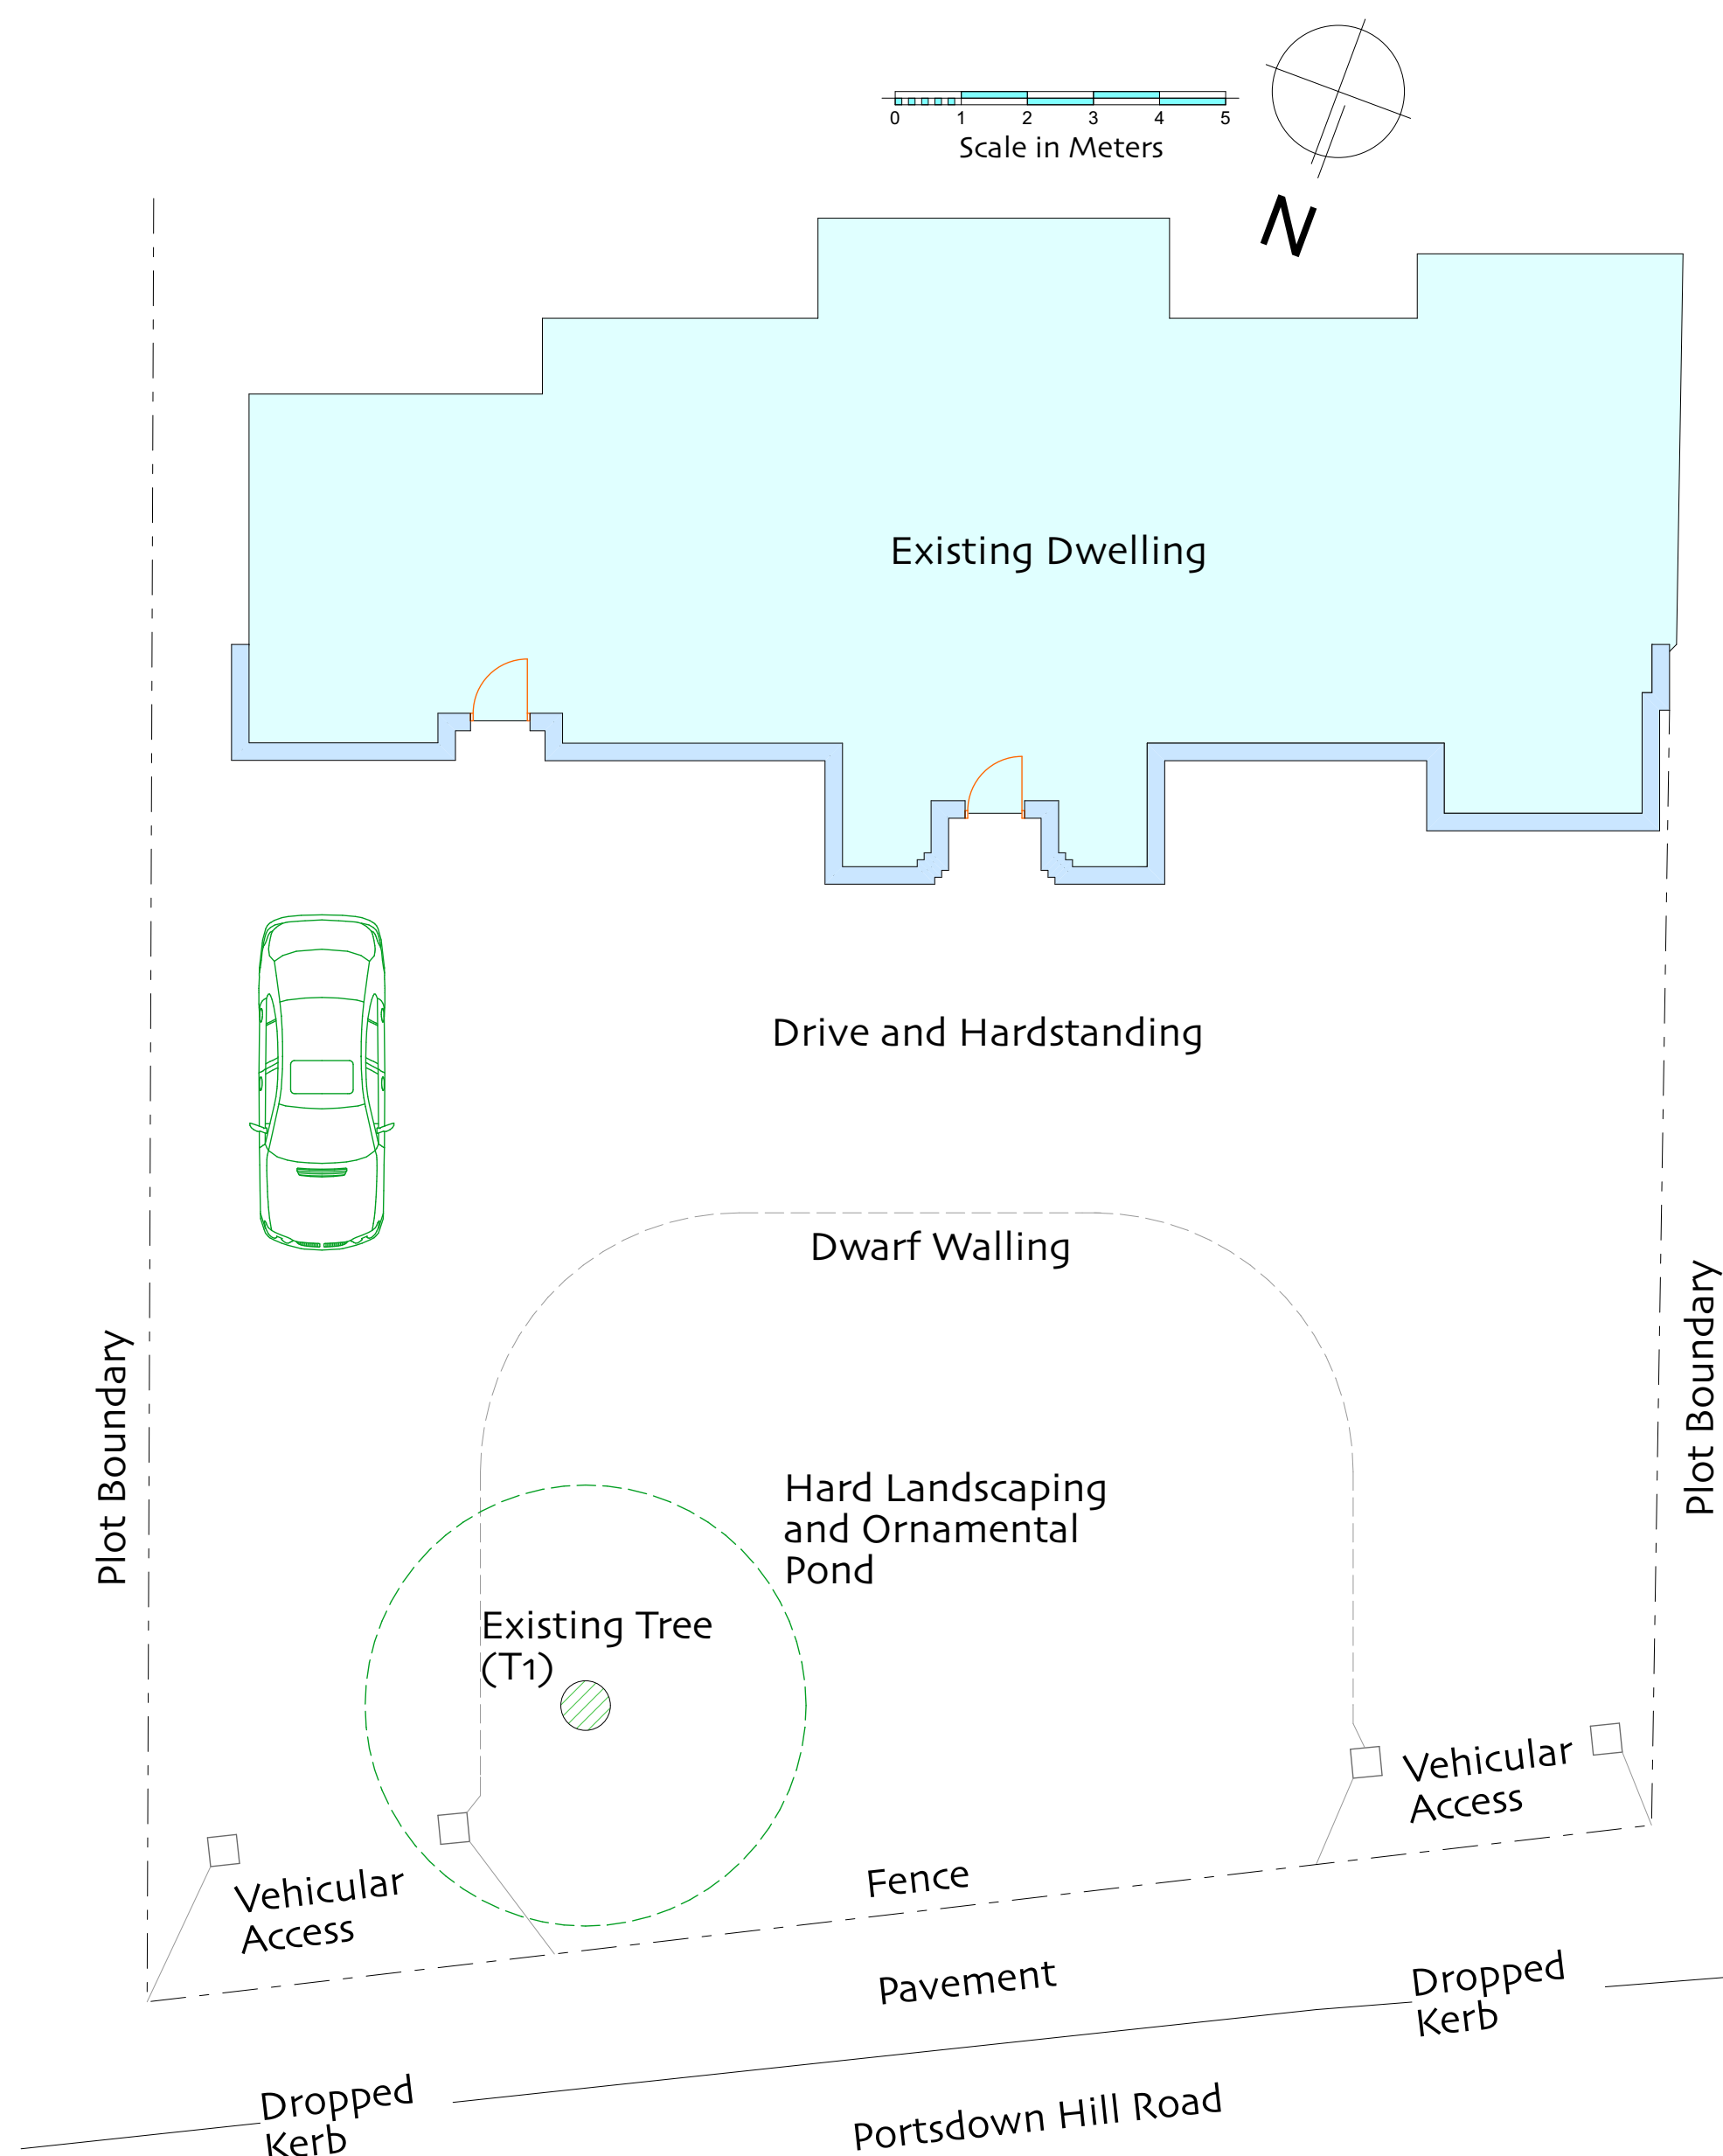

Existing Site Layout 1:100

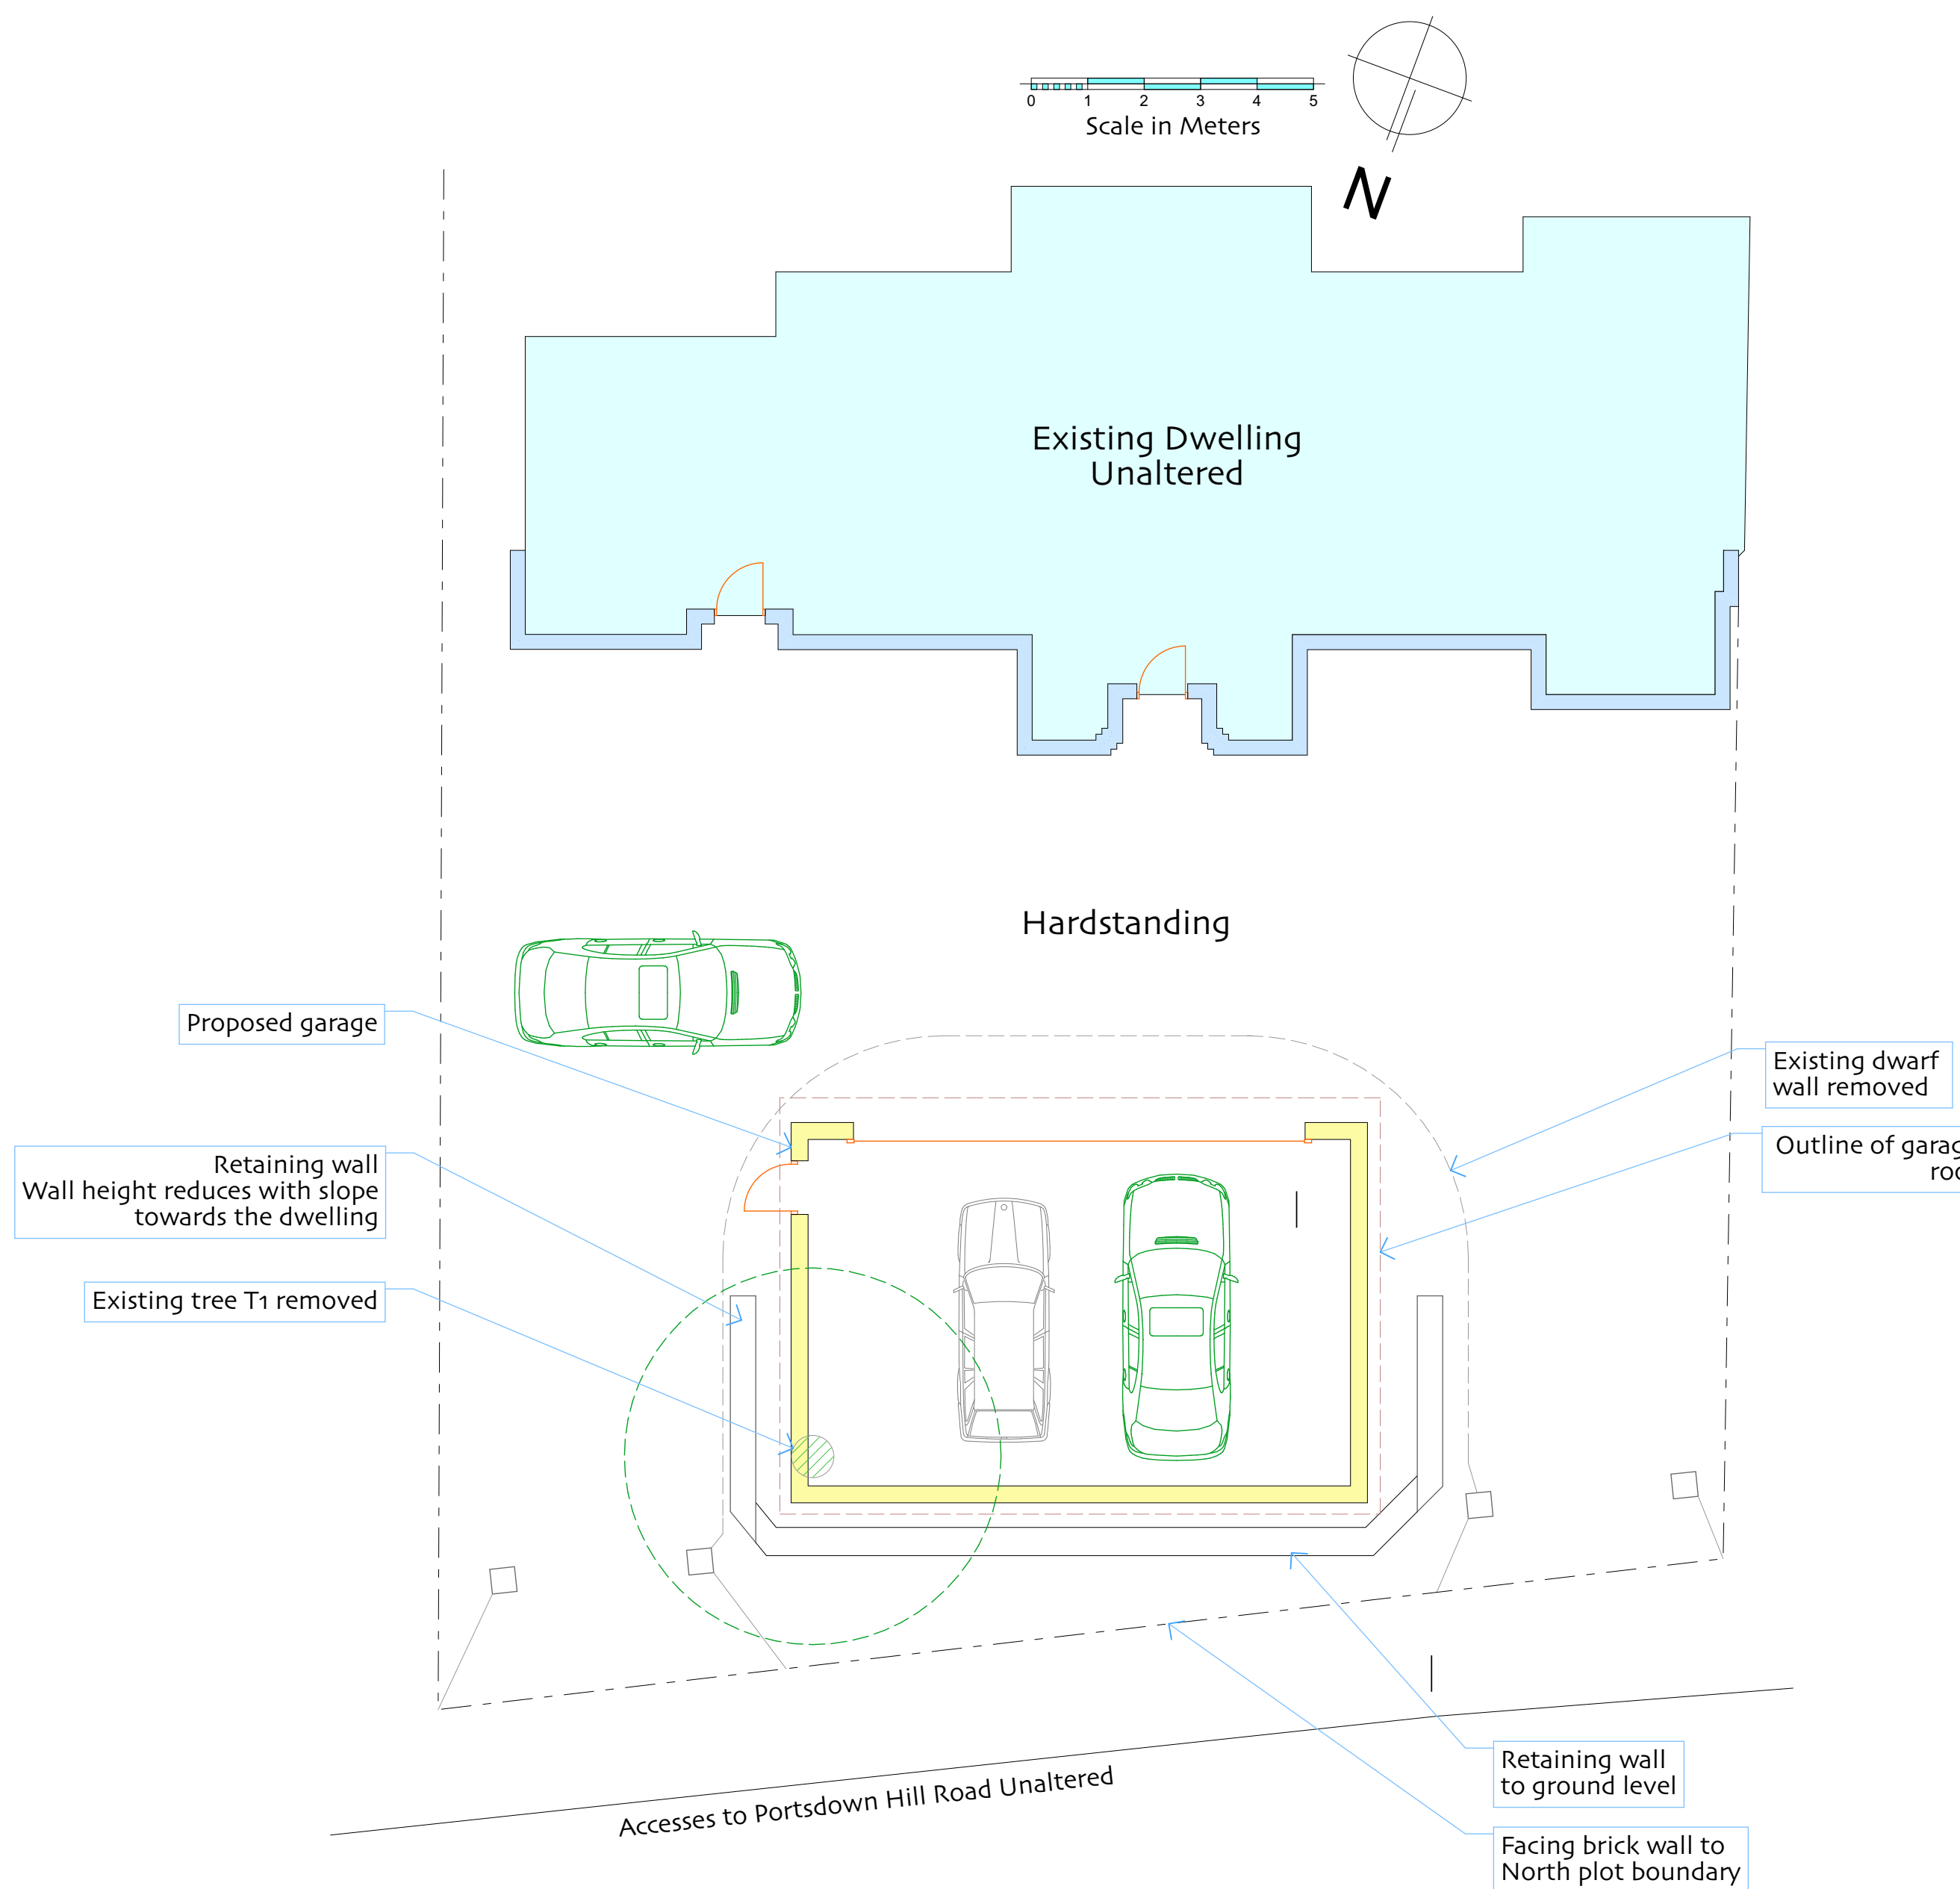

Proposed Site Layout with Garage 1:100

Prior to the commencement of the development hereby permitted the measures which will be undertaken to divert public sewers shall be submitted to and approved in writing by the Local Planning Authority in consultation with Southern Water. The development shall thereafter be carried out in accordance with the approved measures

o. Declaration November 2021 1:100

