



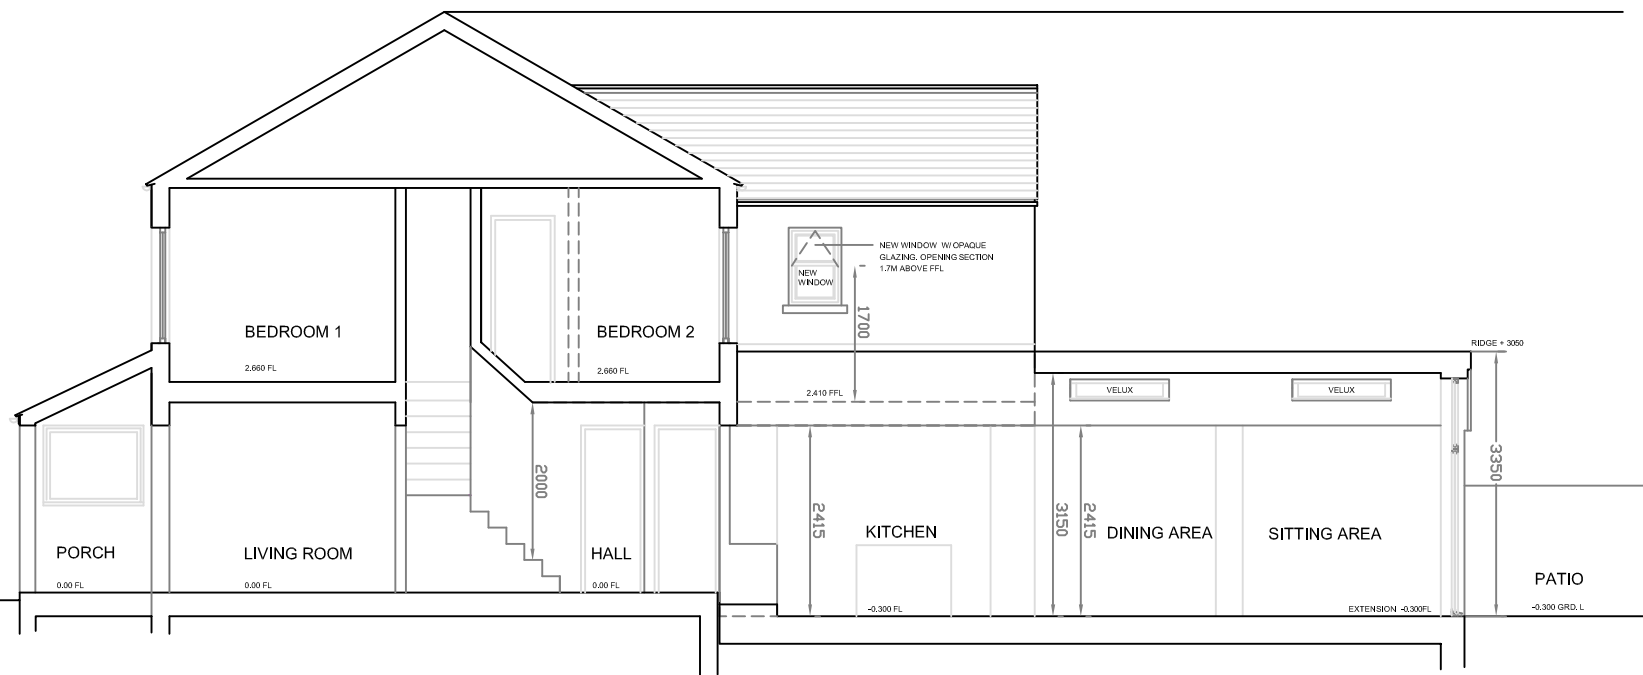

PROPOSED SECTION AA 1: 100



PROPOSED SECTION BB 1: 100

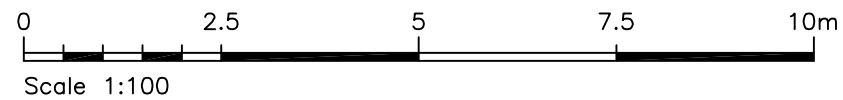

AMENDED DRAWING

REVISION	DATE
REV.A	18/10/21
SHARED BOUNDARY WALL BETWEEN NO.22 + 24 TO REMAIN + NEW EXTERNAL WALL TO BE BUILT WITHIN THE BOUNDARY OF NO. 22	

PROJECT :	PROPOSED REAR EXTENSION 22 KINGS ROAD EMSWORTH PO10 7HN
CLIENT :	BARNES
DWG :	AMENDED PROPOSED SECTIONS AA +BB
DATE :	16 /10 /21
SCALE :	1:100 @ A3
DRAWN :	AB
DWG. NO. :	252-06-PL
REV. :	A

ANNE BARNES | ARCHITECT

47 Marlborough Park North,
Belfast BT9 6HL,
Northern Ireland
MOB: +00447970371292
Email: annebarnes@ntlworld.com

THIS DRAWING IS COPYRIGHT