


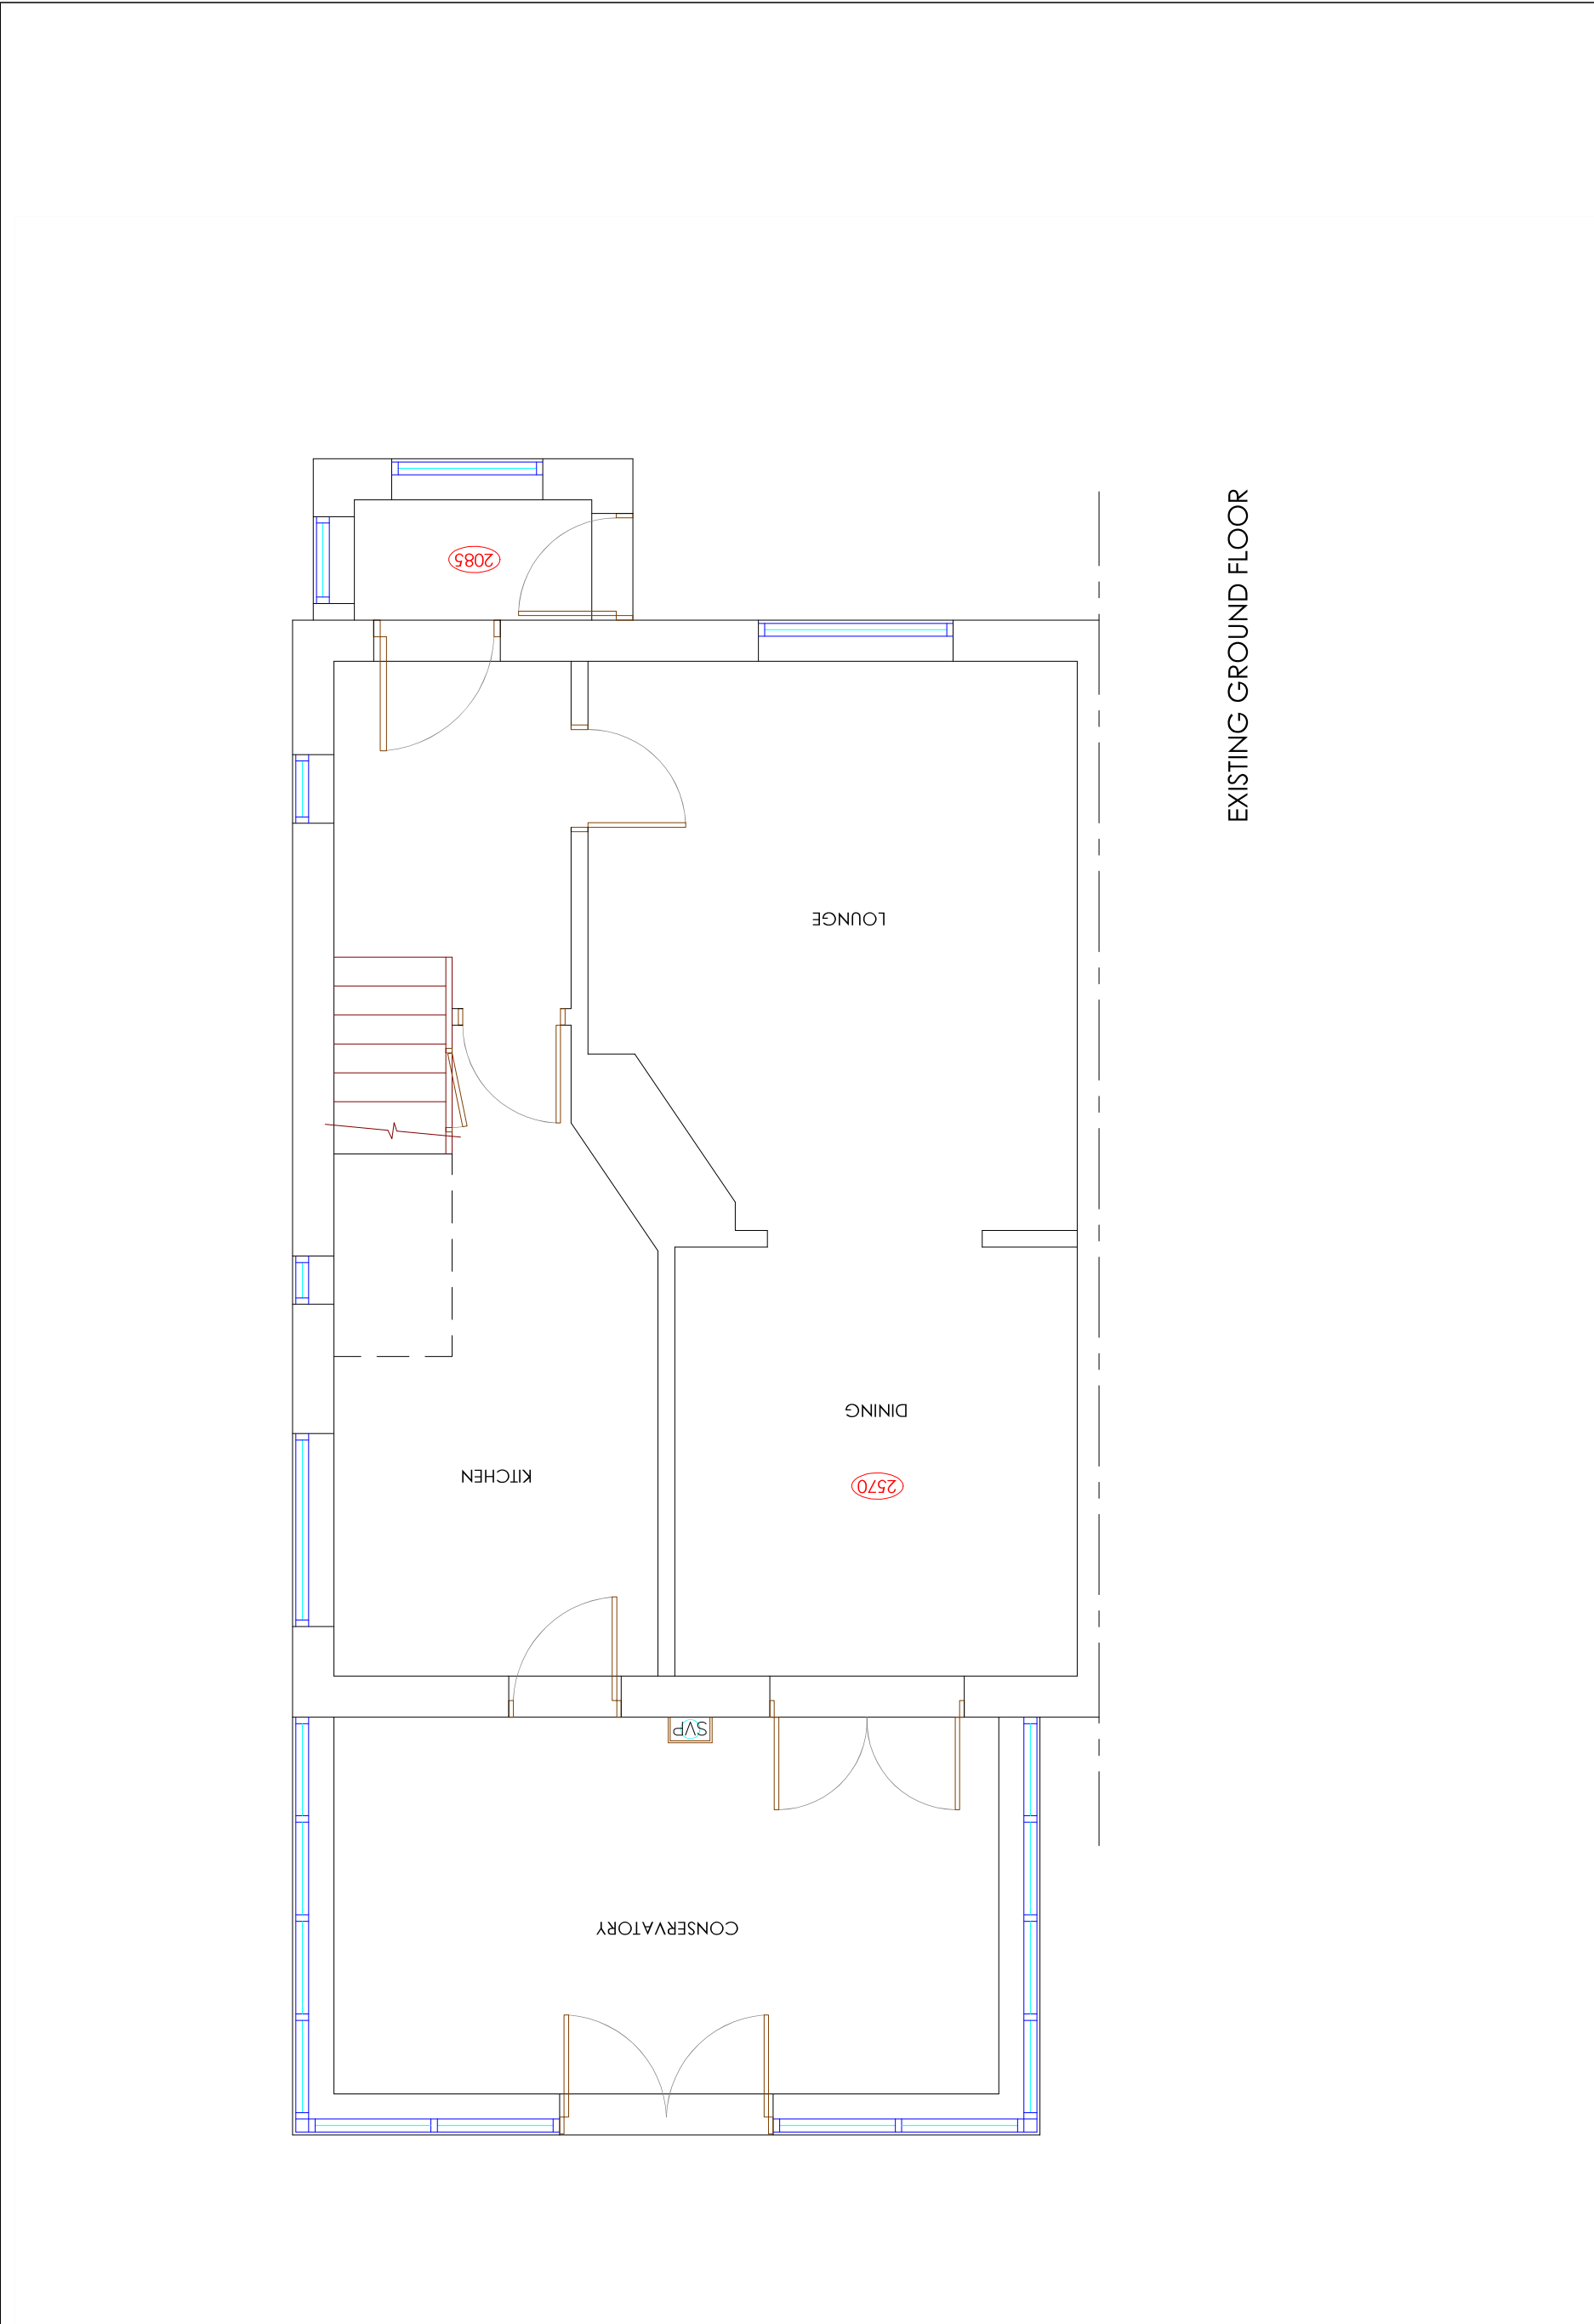

EXISTING GROUND FLOOR

Copyright is reserved by GBS Designs and is issued on the condition that it is not copied or disclosed by or to any unauthorised persons without prior consent in writing from GBS Designs.

All dimensions to be checked on site

All structural elements to be specified by a suitably qualified structural engineer.

REV	Initial design	DESCRIPTION	DRAWN	DATE
-			JLR	08.06.21

Drawing Ref	Scale at A1		Scale at A3	
BEECHWOOD 02	1:25	1:50		

Drawing Title
14 Beechwood Ave Waterlooville Hampshire PO7 7LR

Date	Drawn By
08 JUNE 2021	GBS

GBS designs

CAD - ARCHITECTURE - DESIGN

6 Shillinglee Waterlooville
Hampshire PO7 5RW
Tel 023 9225 8315
www.gbsimages.co.uk