



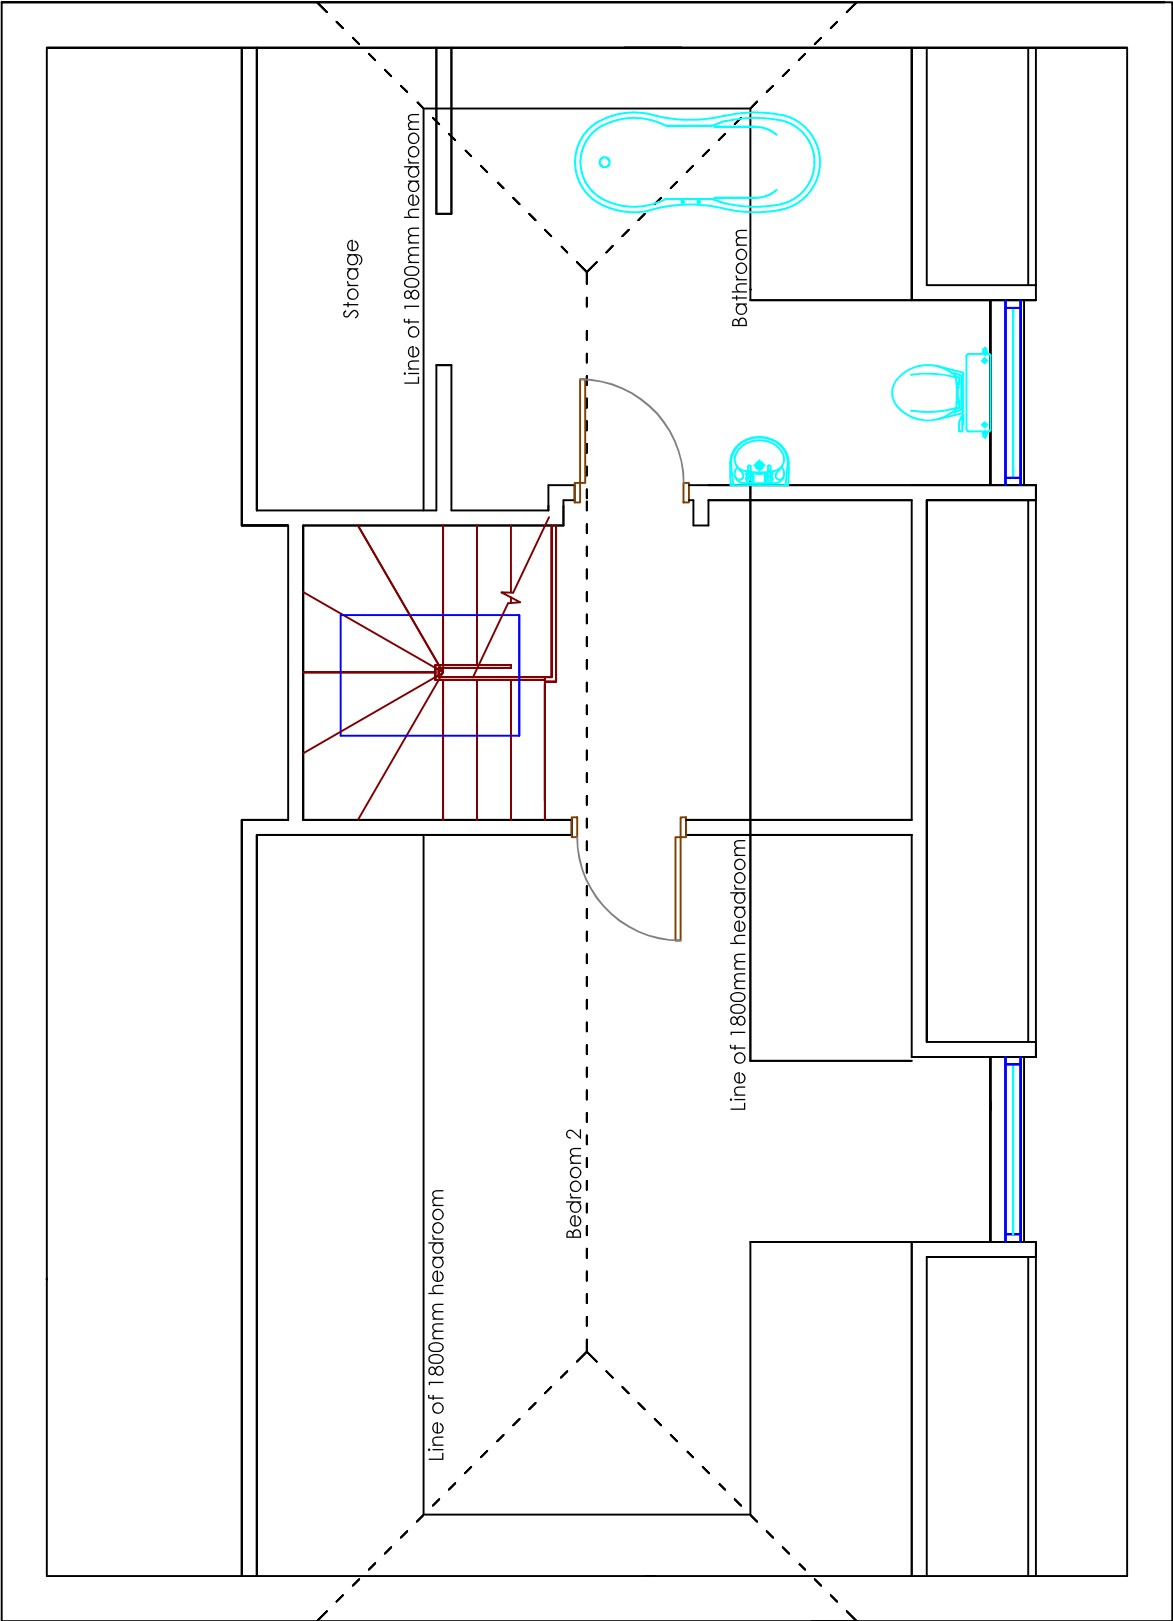

EXISTING FIRST FLOOR

Copyright is reserved by GBS Designs and is issued on the condition that it is not copied or disclosed by or to any unauthorised persons without prior consent in writing from GBS Designs.
All dimensions to be checked on site
All structural elements to be specified by a suitably qualified structural engineer.

REV	DESCRIPTION	DRAWN	DATE
-	Initial design	GBS	16.11.21

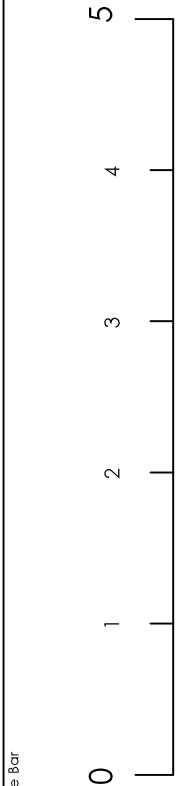

Drawing Ref	Scale at A1	Scale at A3
59 DEVERELL 03	1:25	1:50
Date	16 NOV 2021	
Drawn by	GBS	

Drawing Title
59 Deverell Place,
Widley,
Waterlooville,
Hampshire,
PO7 5ED.