


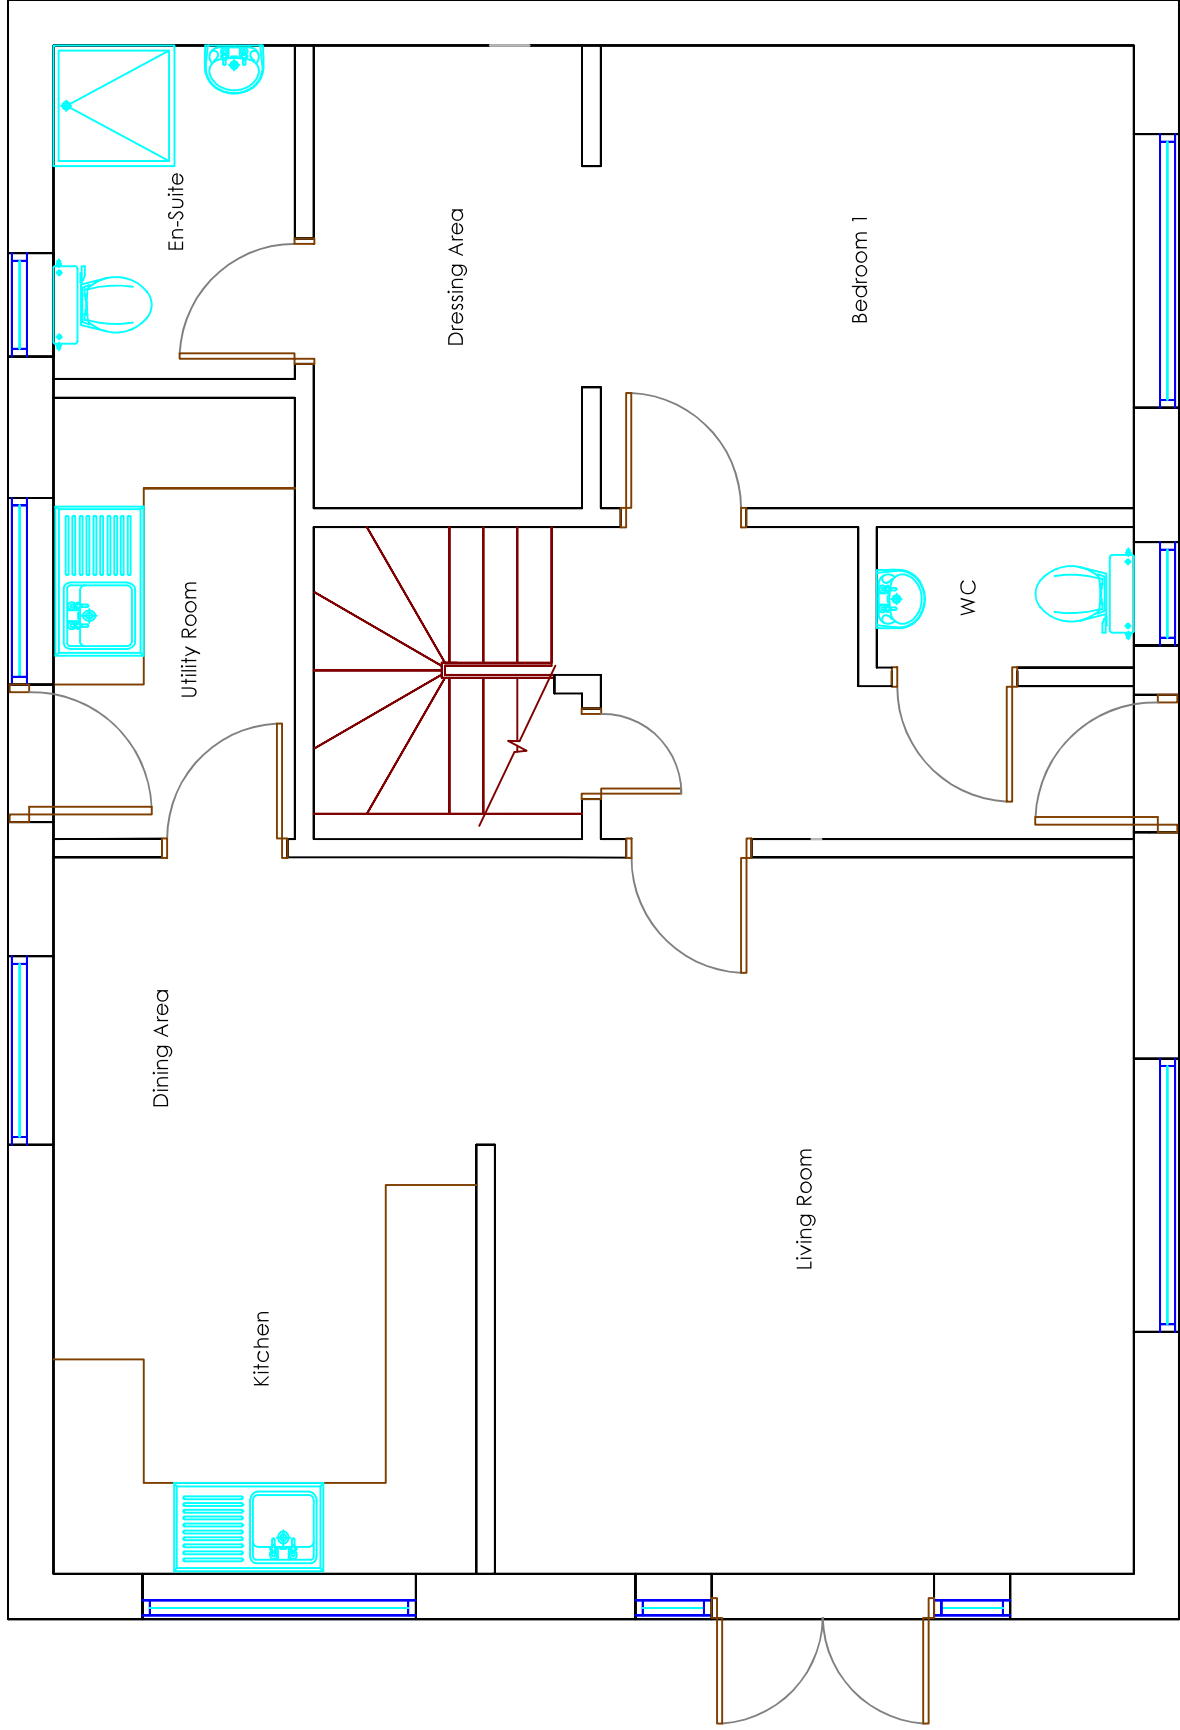

EXISTING GROUND FLOOR

Copyright is reserved by GBS Designs and is issued on the condition that it is not copied or disclosed by or to any unauthorised persons without prior consent in writing from GBS Designs.

All dimensions to be checked on site

All structural elements to be specified by a suitably qualified structural engineer.

REV	DESCRIPTION	DRAWN	DATE	Scale Bar	Drawing Ref	Drawing Title
-	Initial design	GBS	16.11.21		59 DEVERELL 02	59 Deverell Place, Widley,
					Scale at A1 1:25	Scale at A3 1:50
						Waterlooville, Hampshire, PO7 5ED.
					Date 16 NOV 2021	
					Drawn by GBS	

CAD - ARCHITECTURE - DESIGN

6 Shillinglee Waterlooville
Hampshire PO7 5RW
Tel 023 9225 8315
www.gbsimages.co.uk