
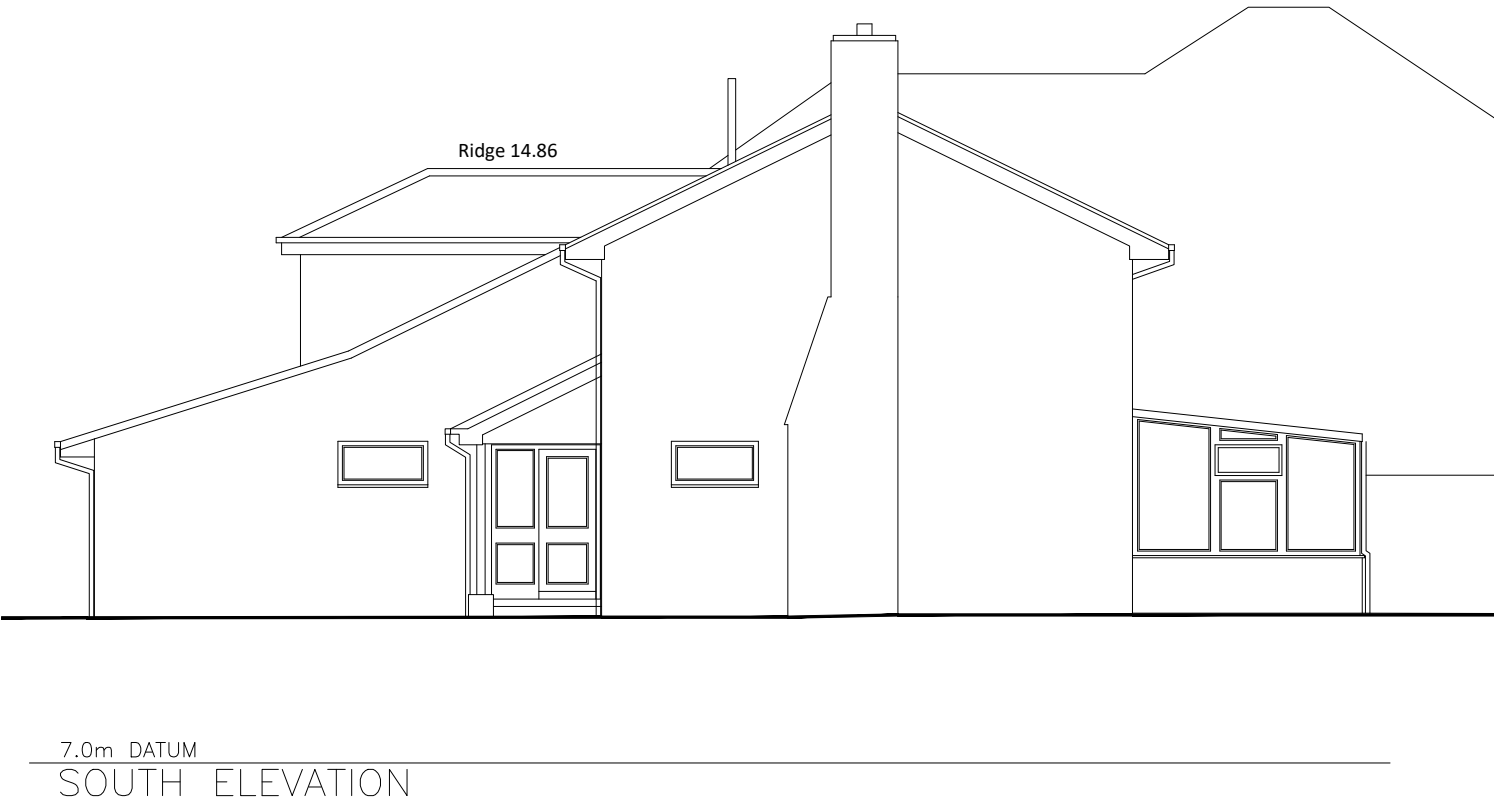


NOTES:

This drawing has been prepared for the purposes of concept and design development and is not to be used for any other purpose. Dimensions are indicative and should be referenced against measured surveys only.

This drawing is the property of LUNDI ARCHITECTS and must not be reproduced, in part or whole, or deviated from, without their permission.

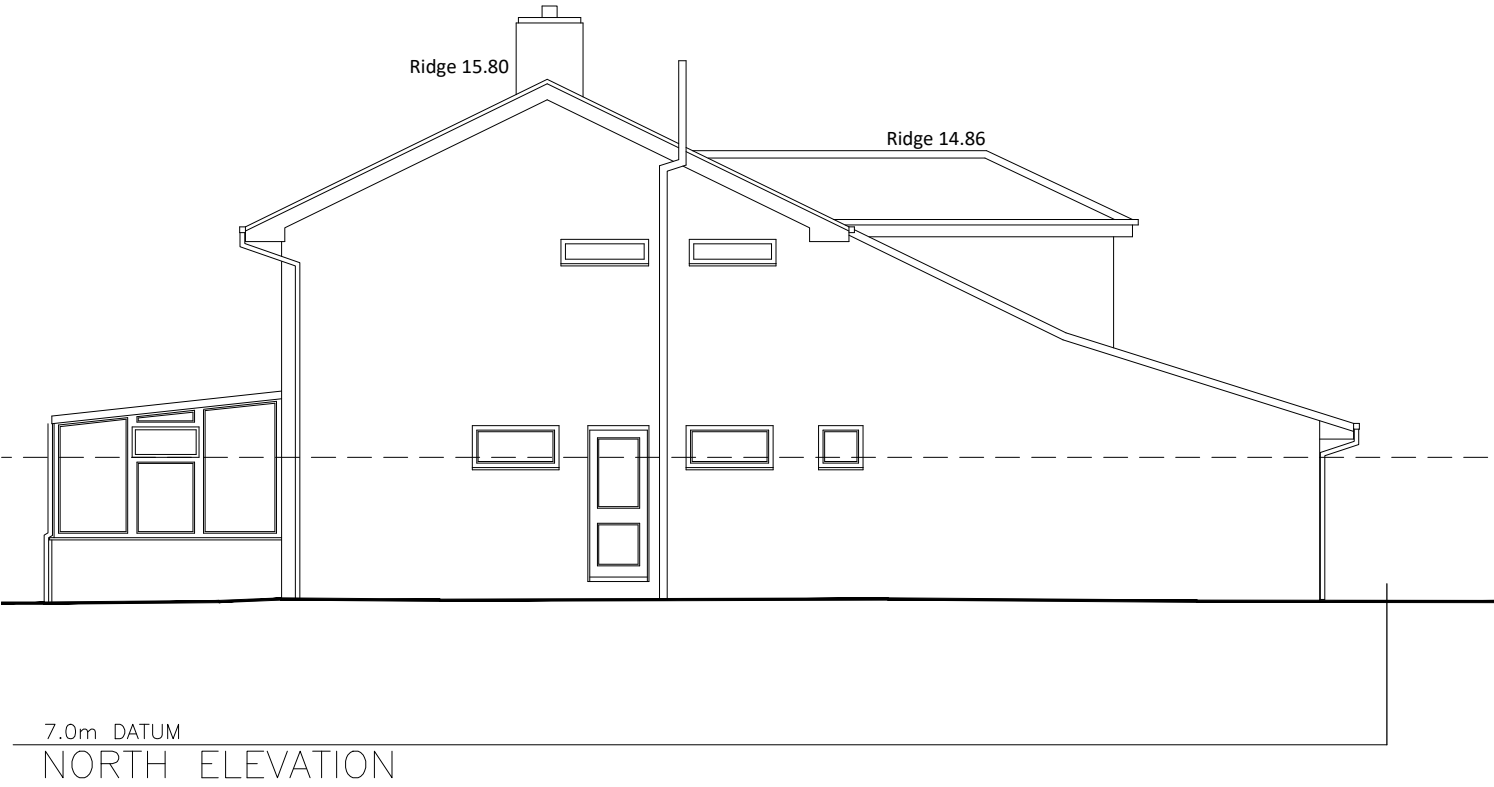

AMENDMENTS		DATE
A	PLANNING APPLICATION	15.02.22

CLIENT
Mr and Mrs Falconer
6 NORE FARM AVENUE
HAMPSHIRE, PO10 7NA

PROJECT
ALTERATIONS TO 6 NORE FARM

DRAWING TITLE
**ELEVATION
AS EXISTING**

DATE
SEPTEMBER 2021

SCALE
1:100 @ A3

DRAWING No. LA21 06 10	REVISION A
----------------------------------	----------------------

**LUNDI
ARCHITECTS**

ELEVATIONS AS EXISTING **6 NORE FARM AVENUE**