

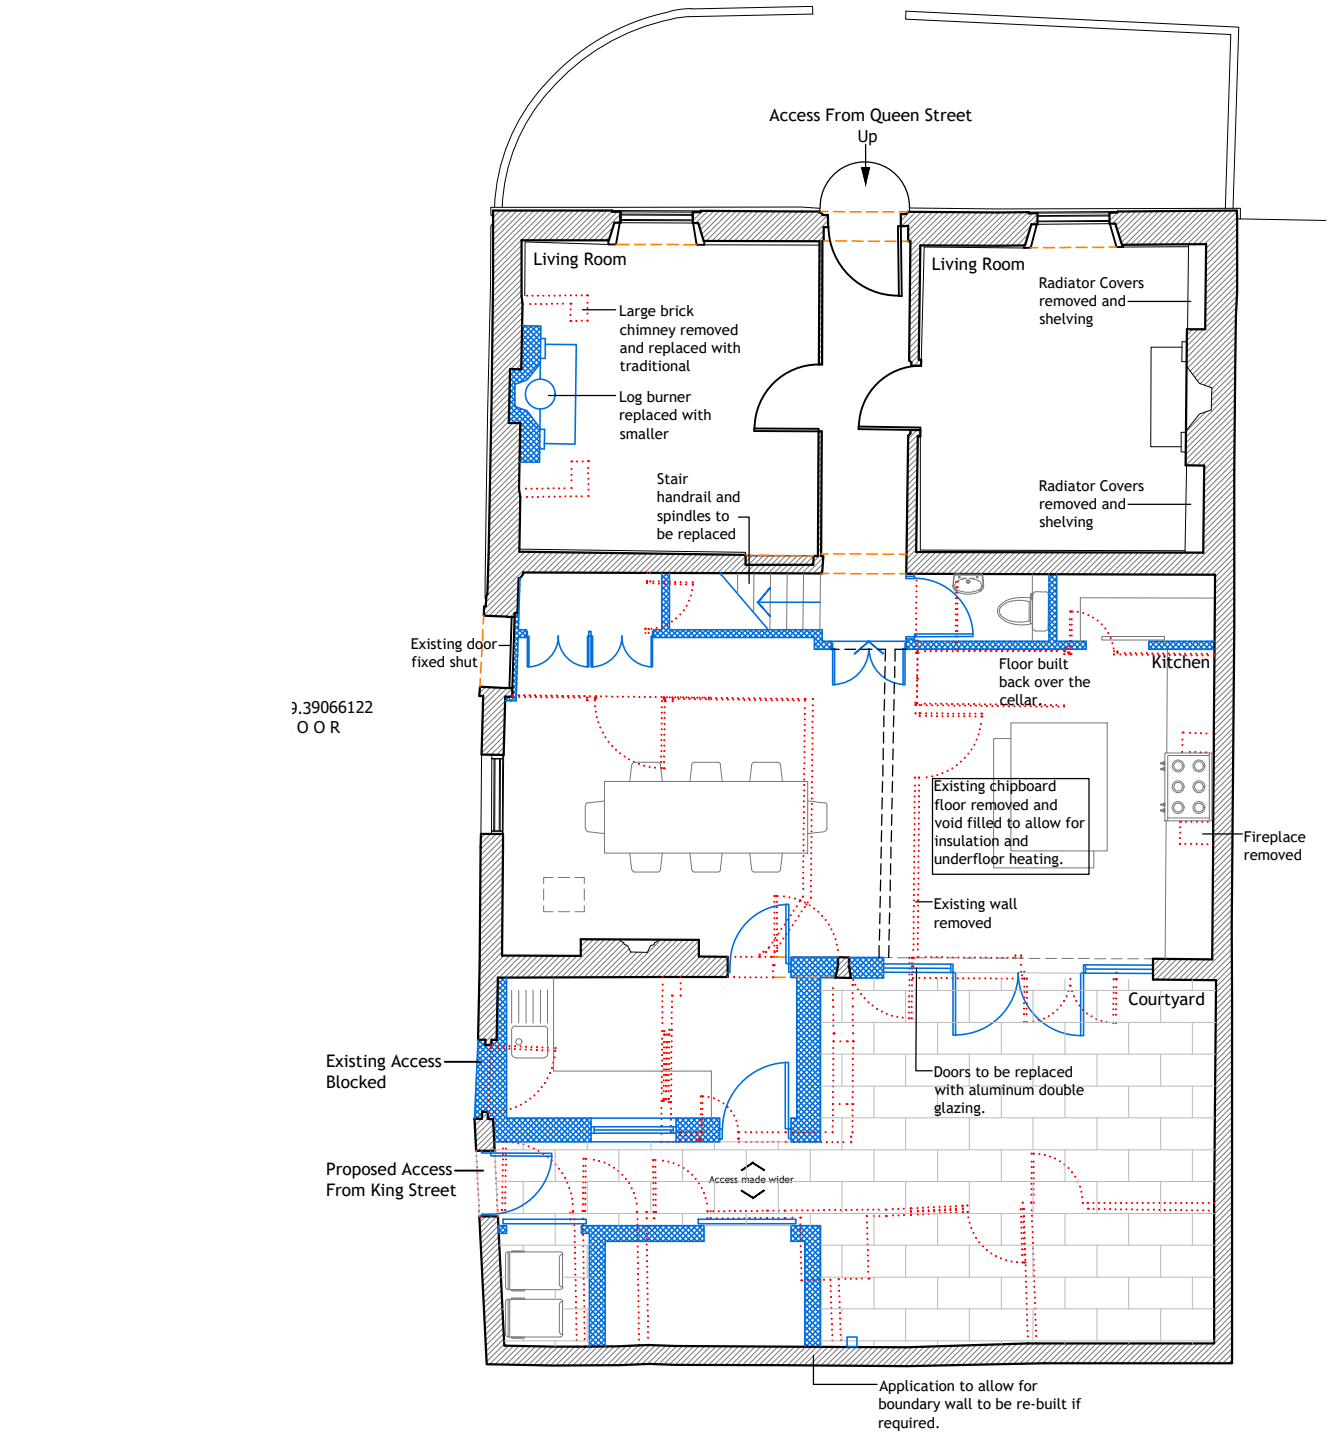


1 Queen Street
PROPOSED

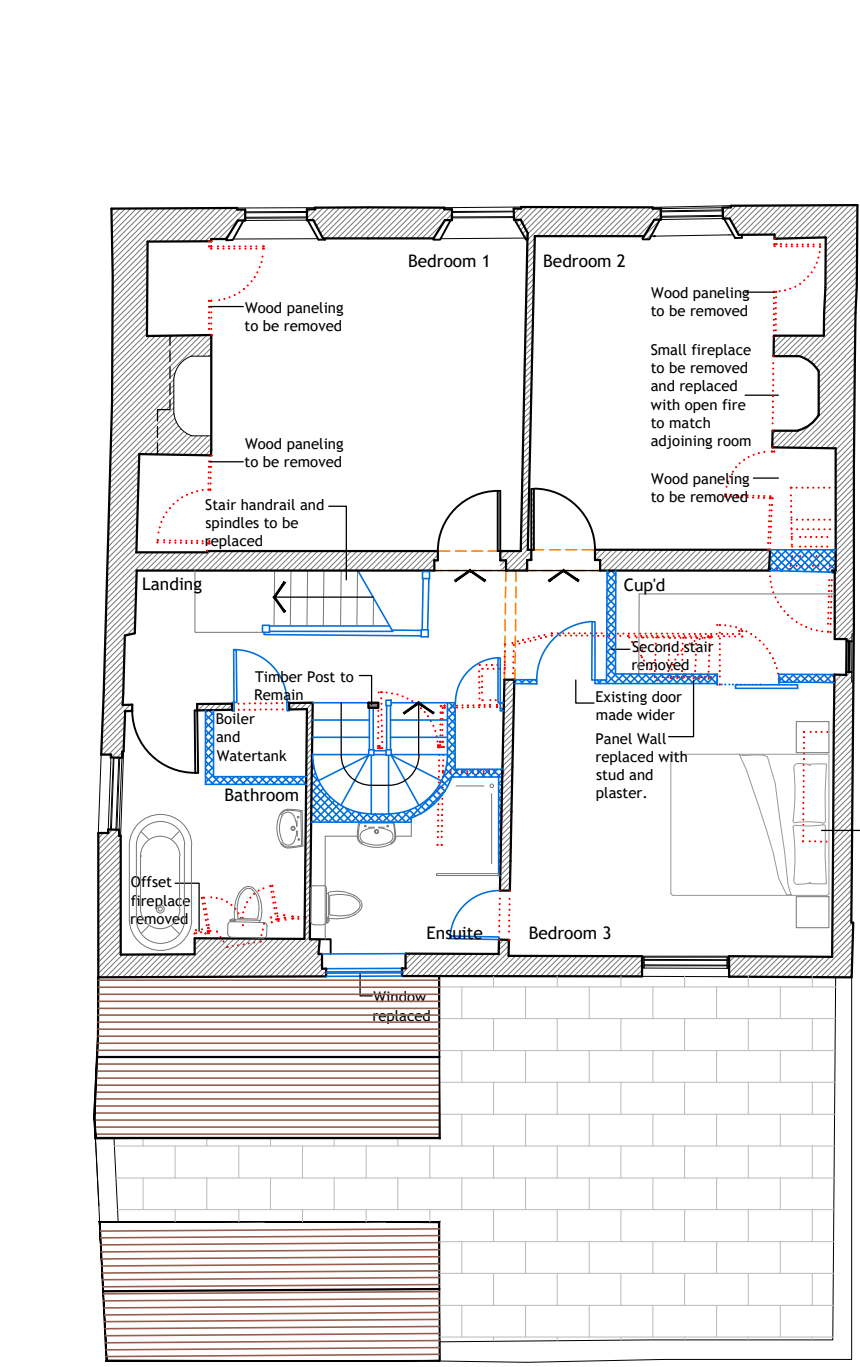


GROUND FLOOR PLAN

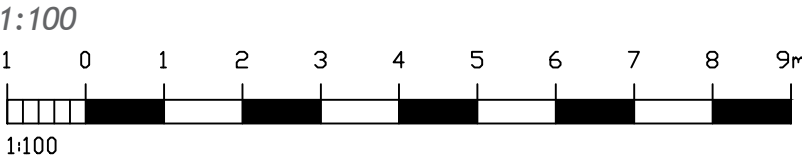


FIRST FLOOR PLAN

1:100

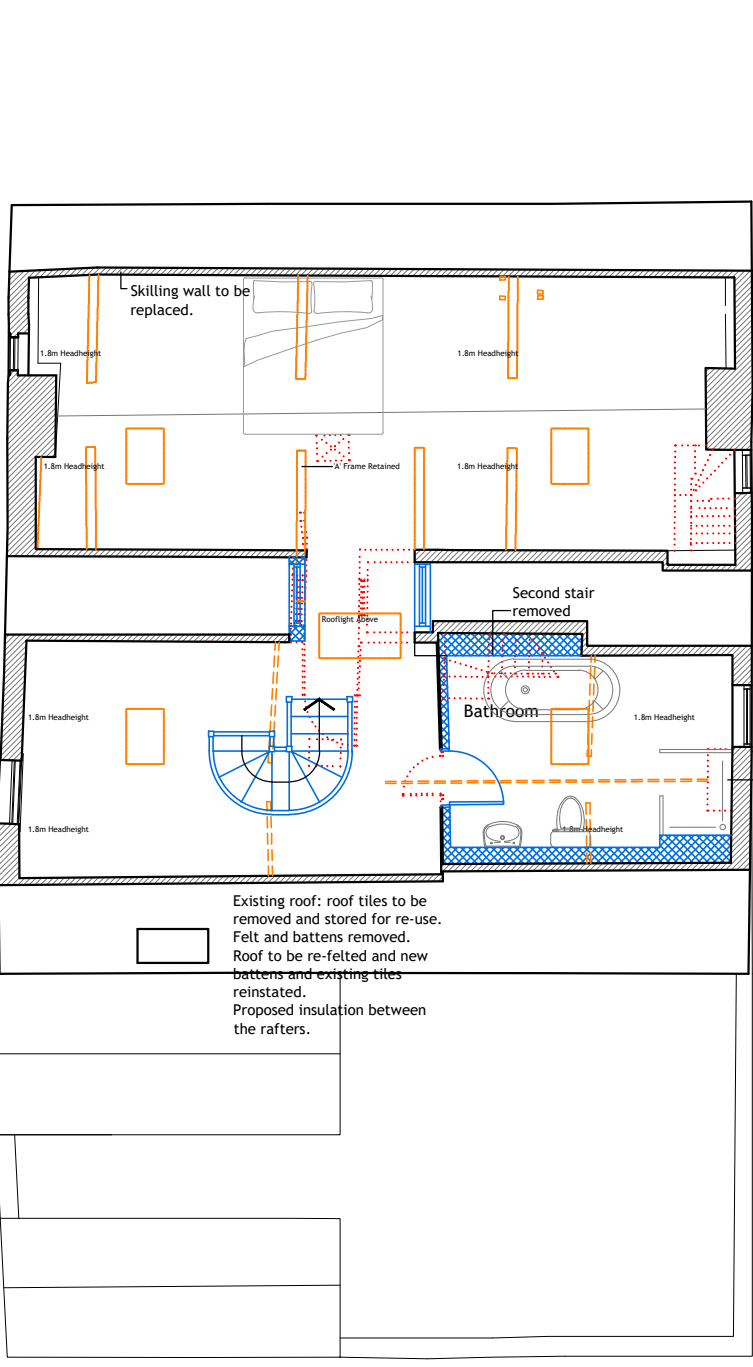


SECOND FLOOR PLAN

1:100

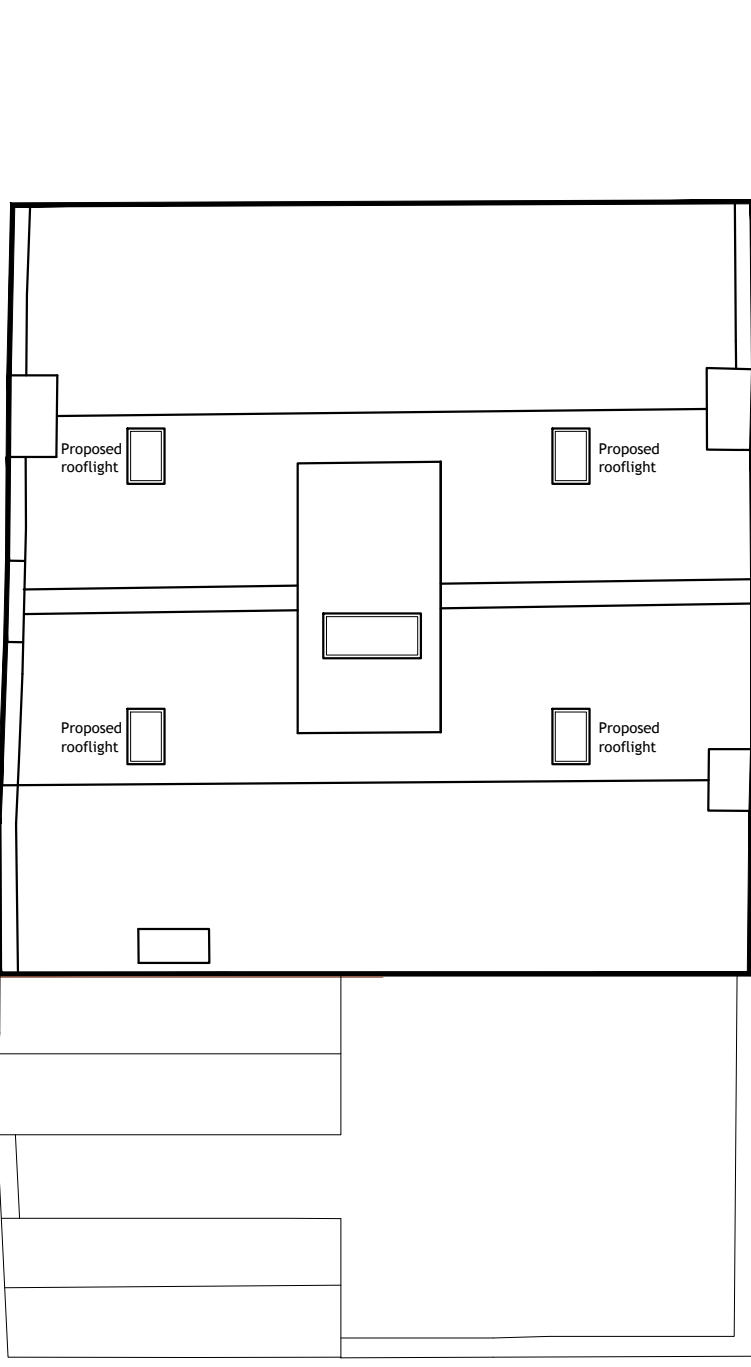



ROOF PLAN

1:100

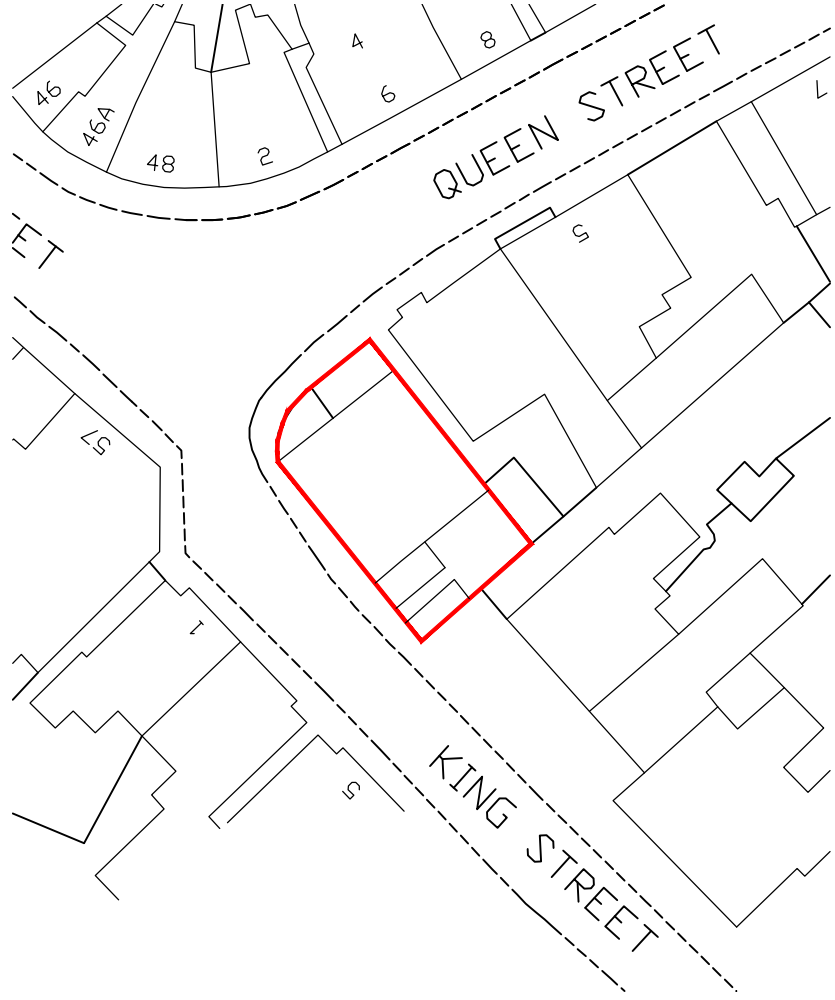


Site Block Plan 1:500

Crown Copyright 2021. All rights reserved. Licence number 100020449

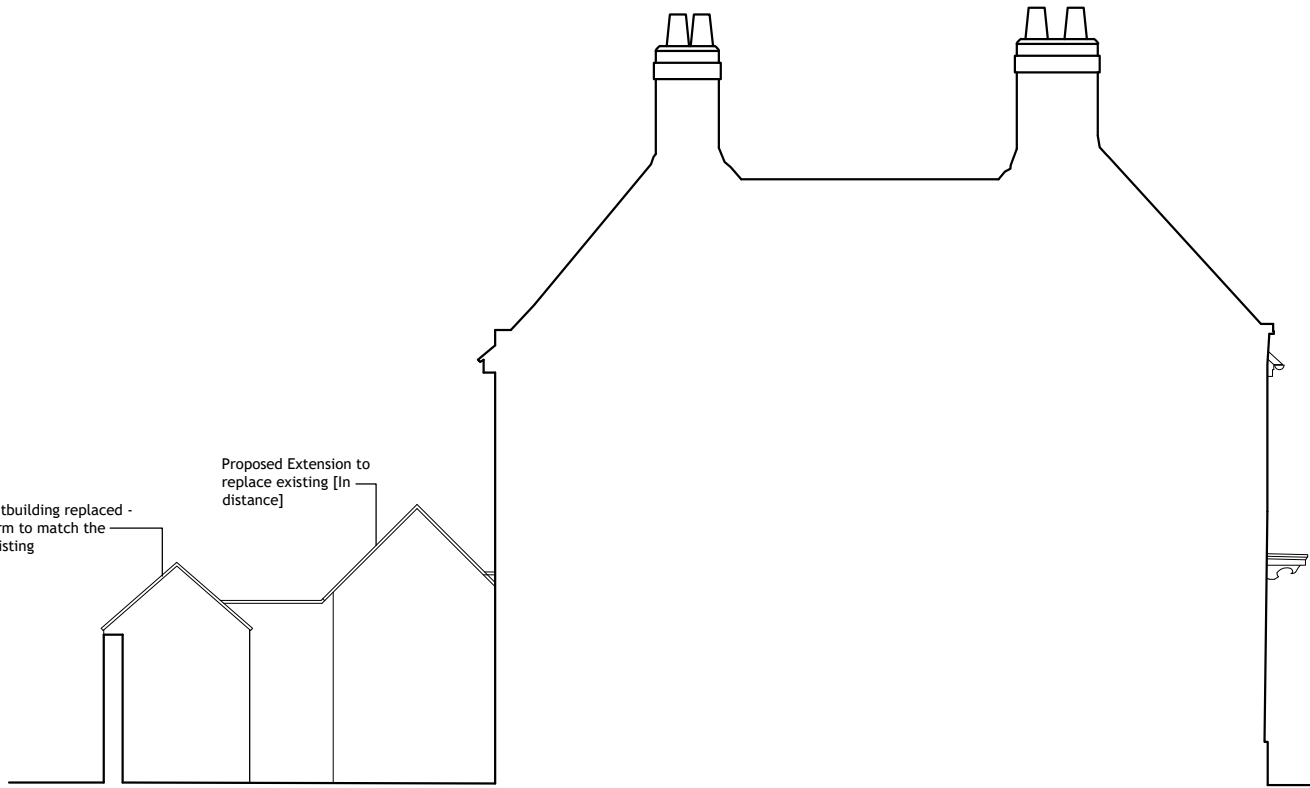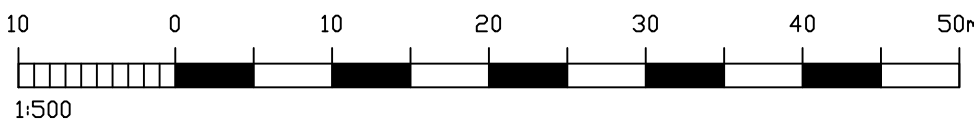


NORTH EAST ELEVATION [Through Courtyard]

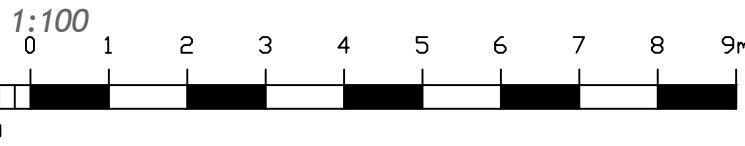

SOUTH EAST ELEVATION

1:100

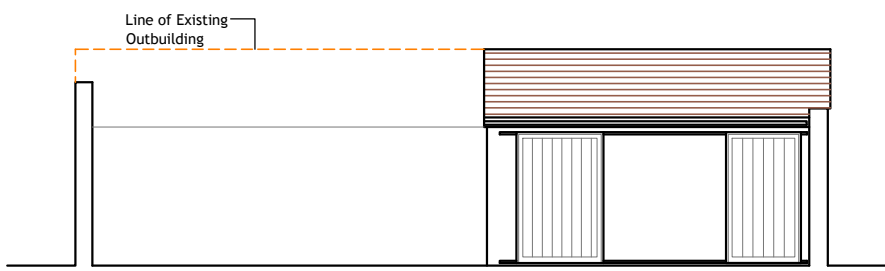


Outbuilding North West Elevation

1:100




NORTH WEST ELEVATION

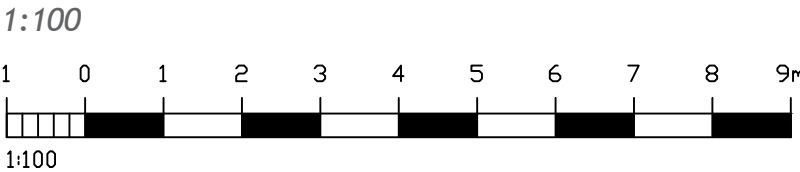


SOUTH WEST ELEVATION

1:100

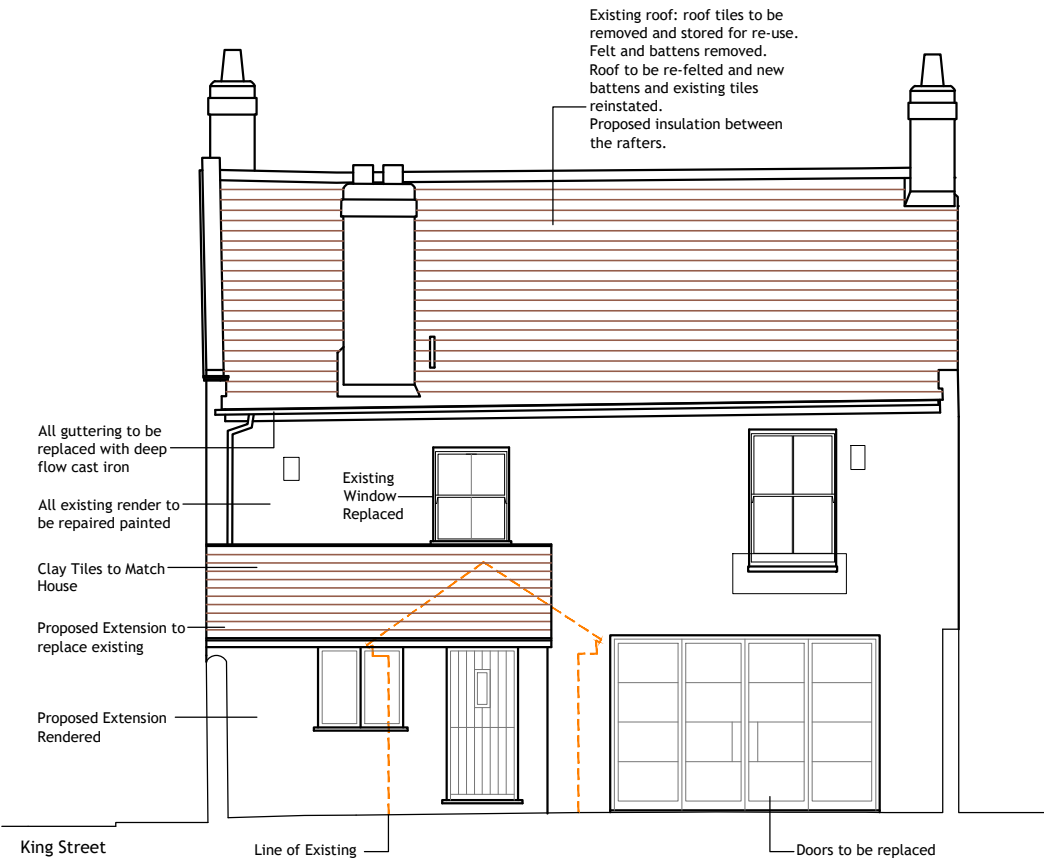

SOUTH EAST ELEVATION [COURTYARD VIEW]

1:100

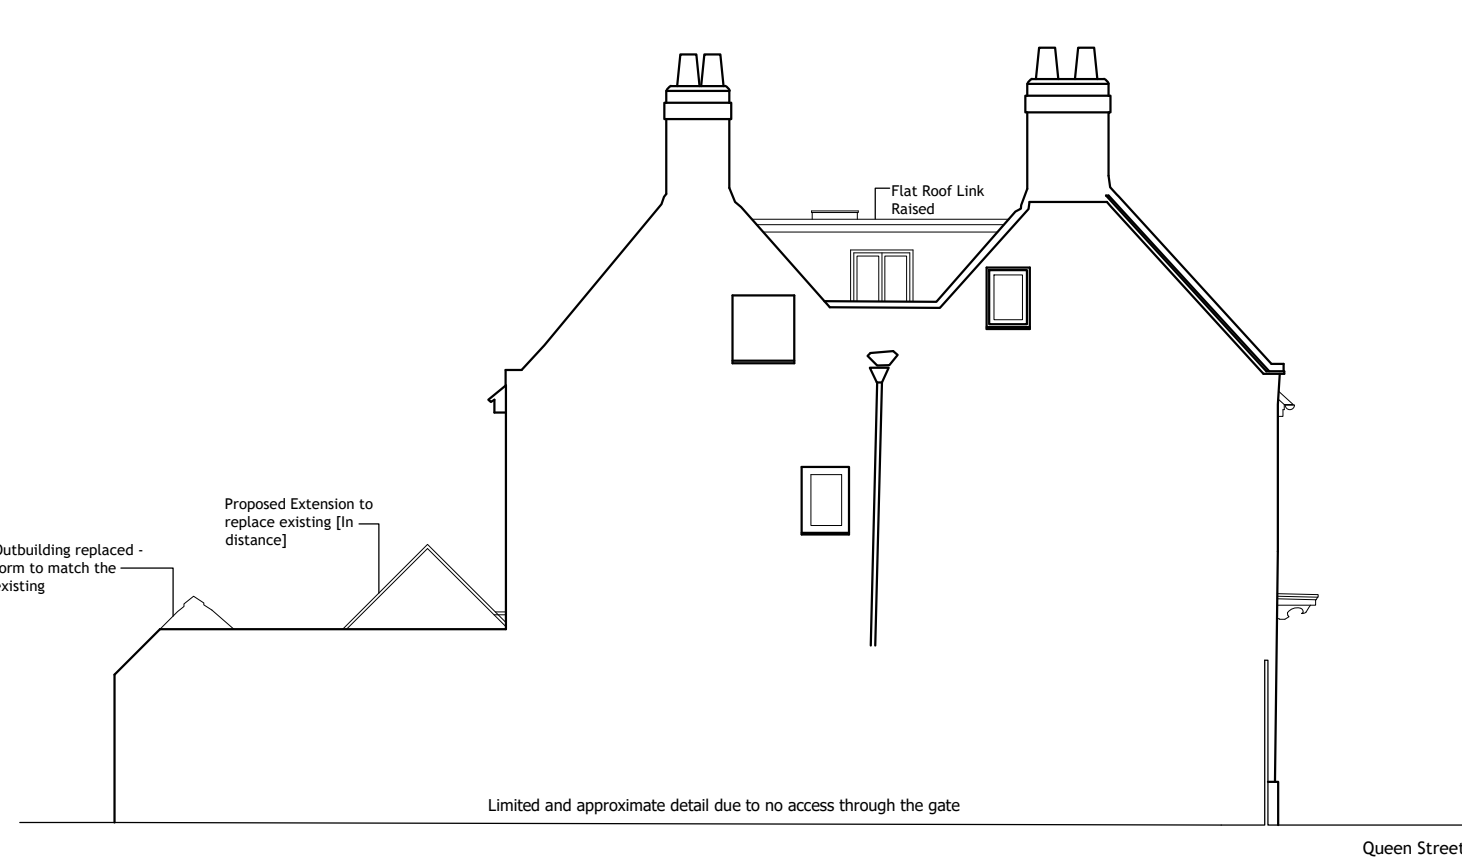

NORTH EAST ELEVATION

1:100

NOTES:

Dimensions to be checked on site before commencing work. Any discrepancies shall be reported to the architect immediately.

Do not scale from these drawings except for planning purposes.

Use figured dimensions only.

Where applicable this drawing is to be read in conjunction with other consultants' drawings.

All drawings to be read in conjunction with specification and all other drawings including structural engineer and mechanical and electrical drawings / specification