


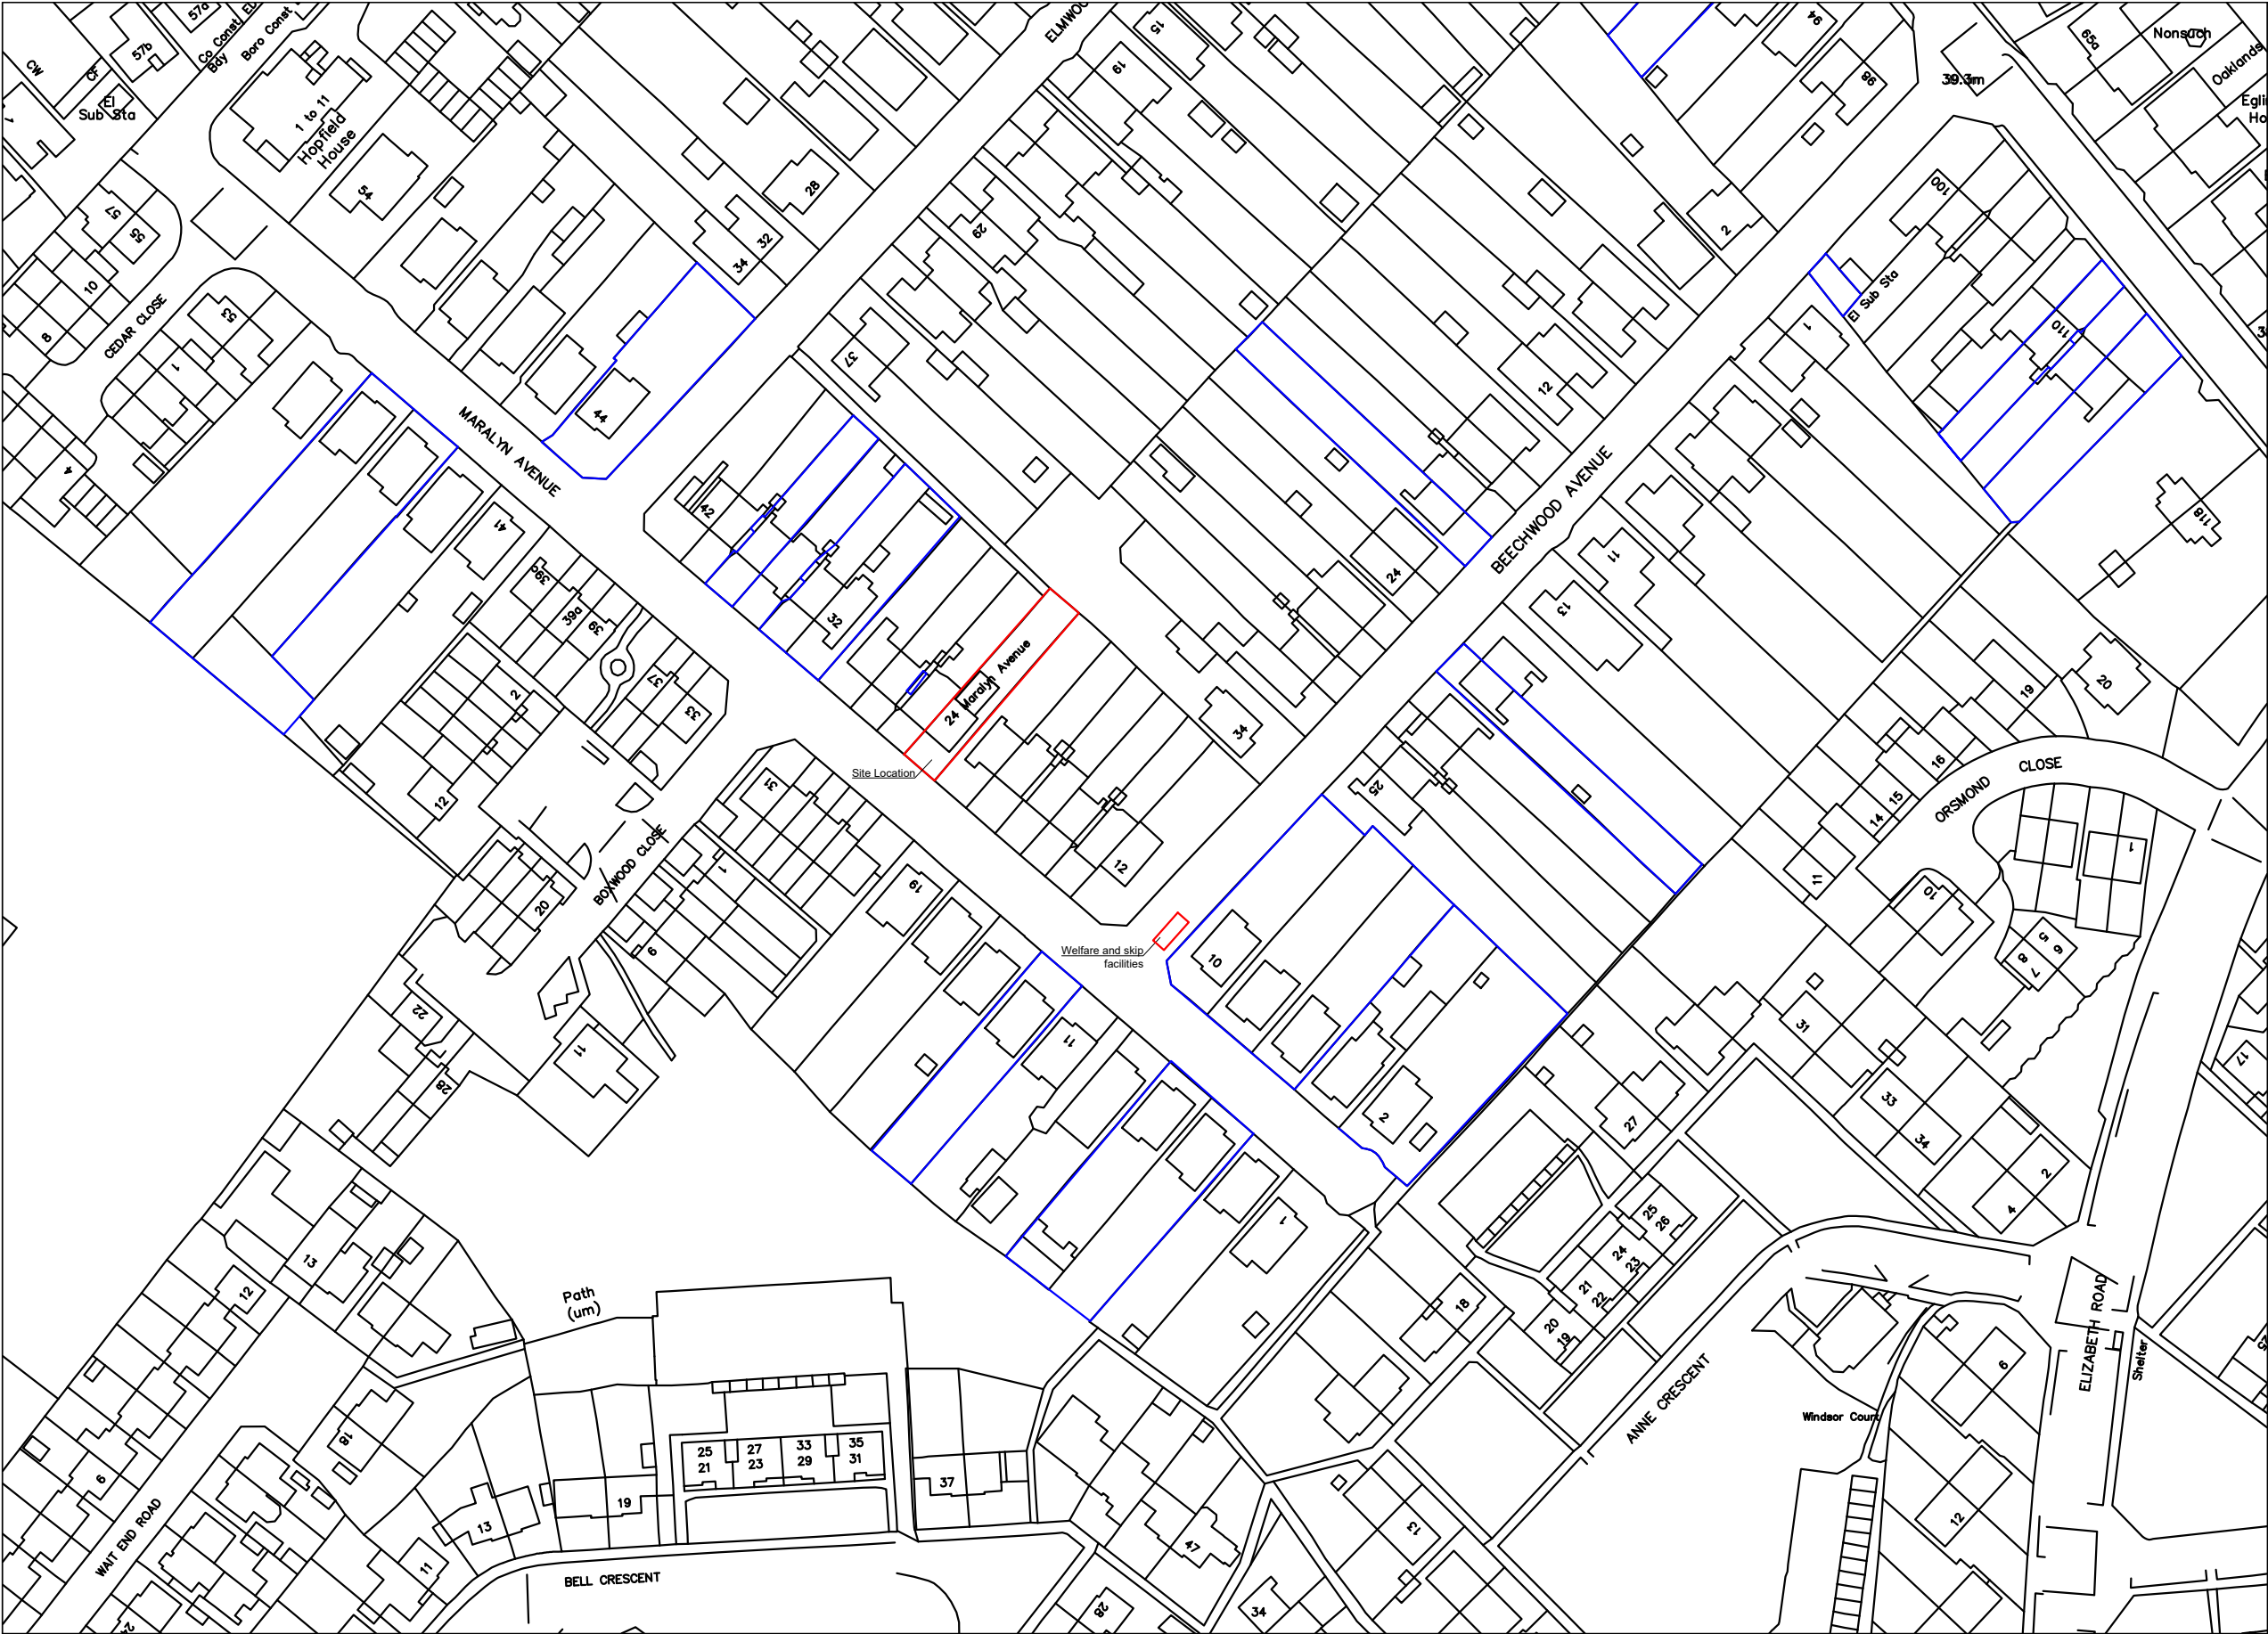

Do not scale from this drawing. Contractor to check all dimensions prior to setting out. Any discrepancies should be clarified with contract administrator.



Key:



Site Location



Other land owned by applicant



Portsmouth
CITY COUNCIL

PROJECT TITLE:
24 Maralyn Avenue
DFG Extension

DRAWING TITLE:
Location Plan

FEB-2022

Drawn by: D. Rudkovska

Date: 14/02/22

DWG No. MA24-01

REV No. 0

A3 - 1:1250

OS Licence No.: 100019671

REVISIONS: