




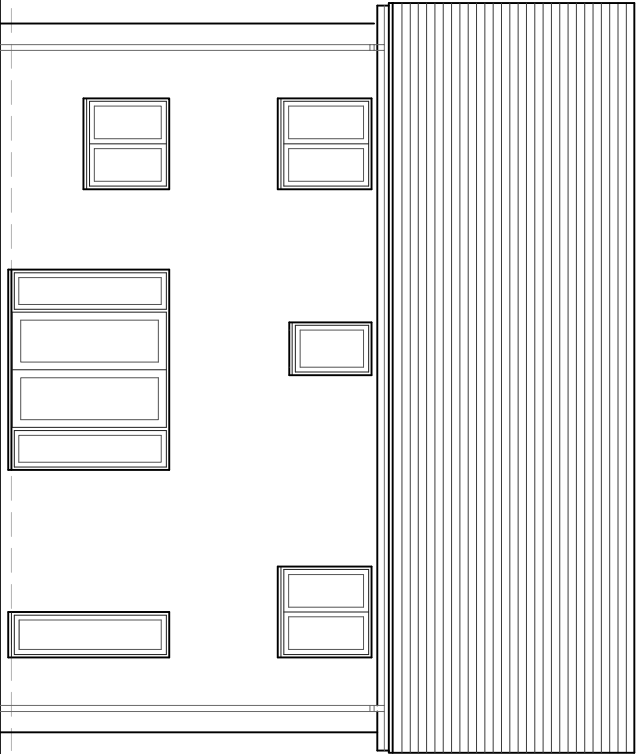

North Elevation

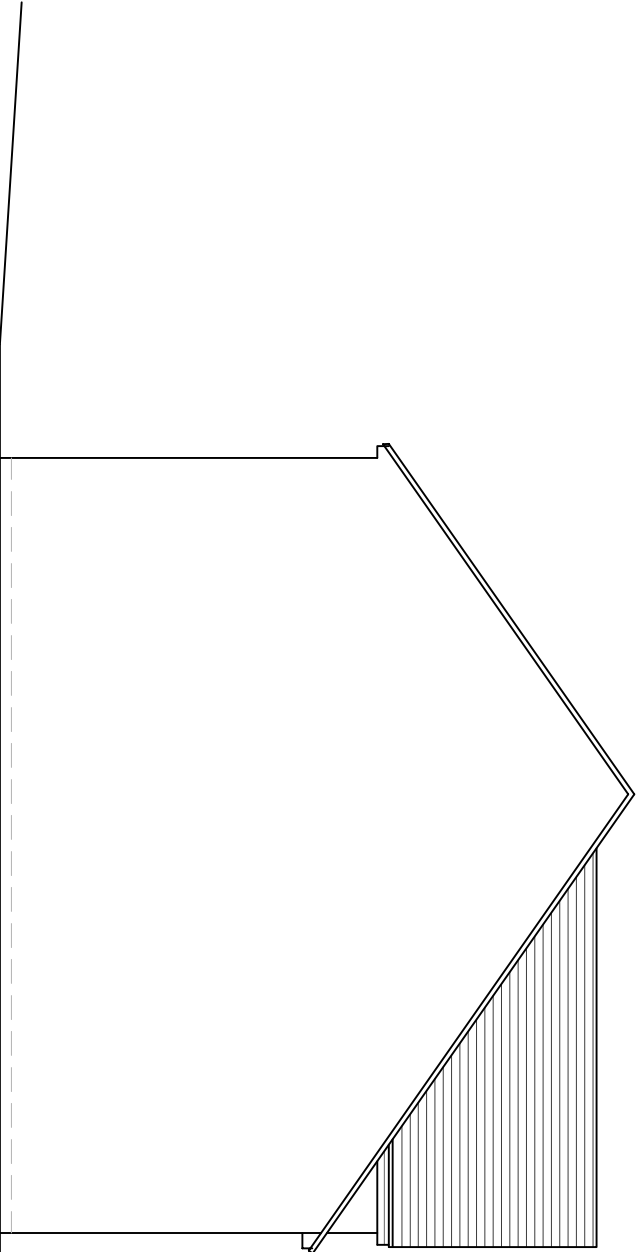


West Elevation

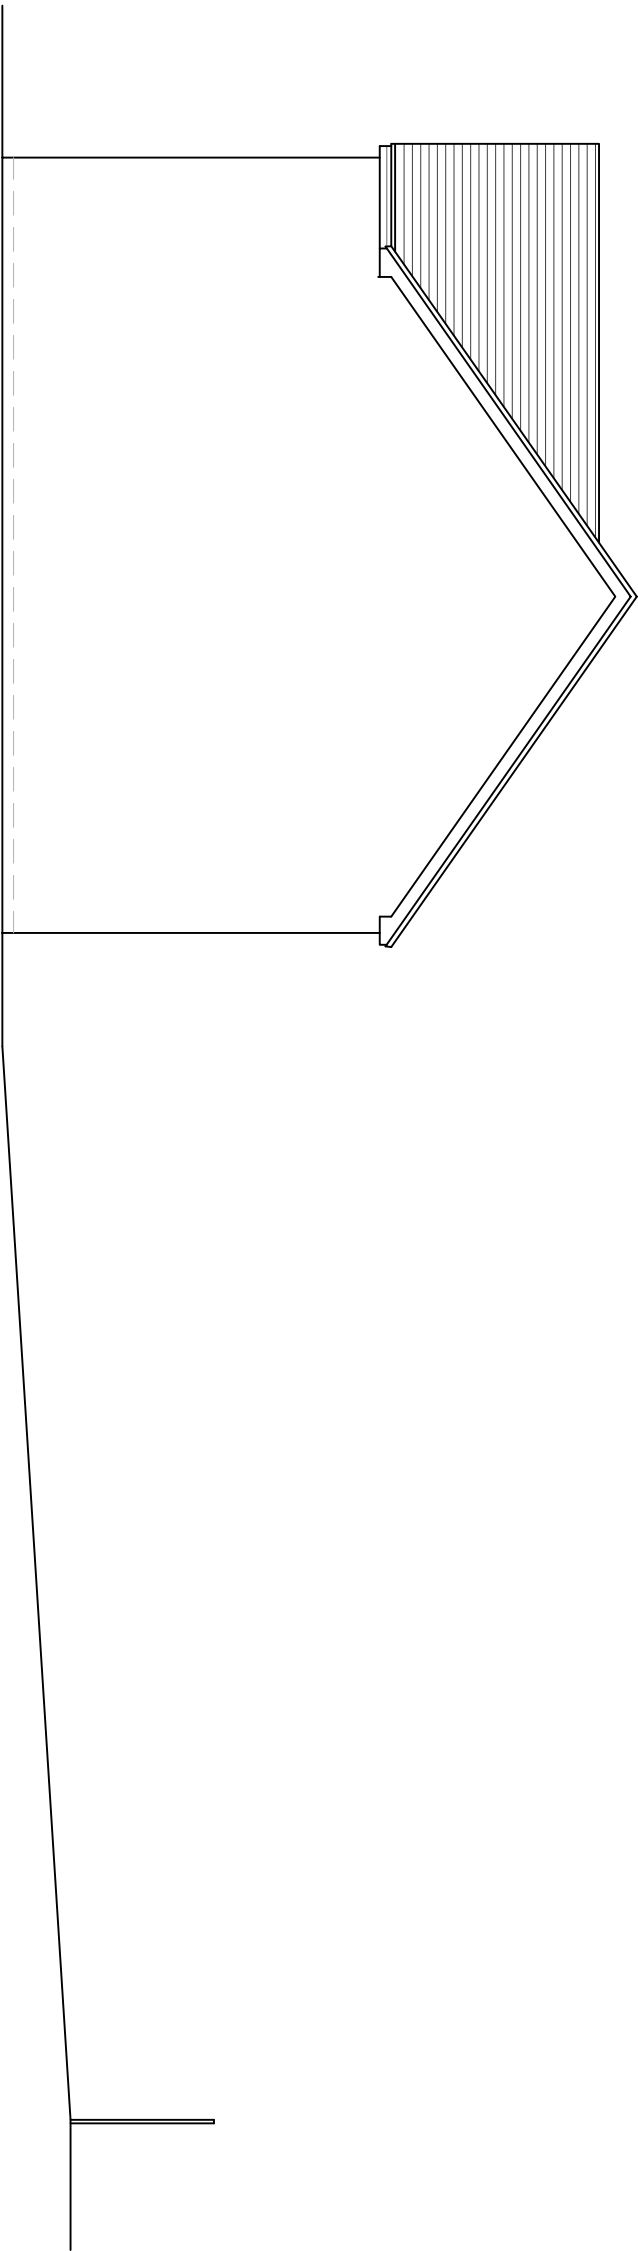

East Elevation

Scale in metres

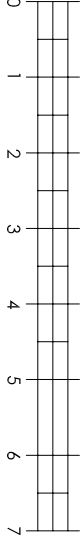

DRAWING	NUMBER	202111.Exg 03
As Existing	REVISION	
Elevations	SCALE	1:100 @ A3
	DATE	September 2021
PROJECT	Proposed extension and alterations at 4 Wren Grove	
	Havant PO9 5FL	

CLIENT
Kevin Holdaway

Benjamin Favier Architects

23 Twitten Way Worthing BN14 7JU T. 01903 209635 M. 07946 380099

