



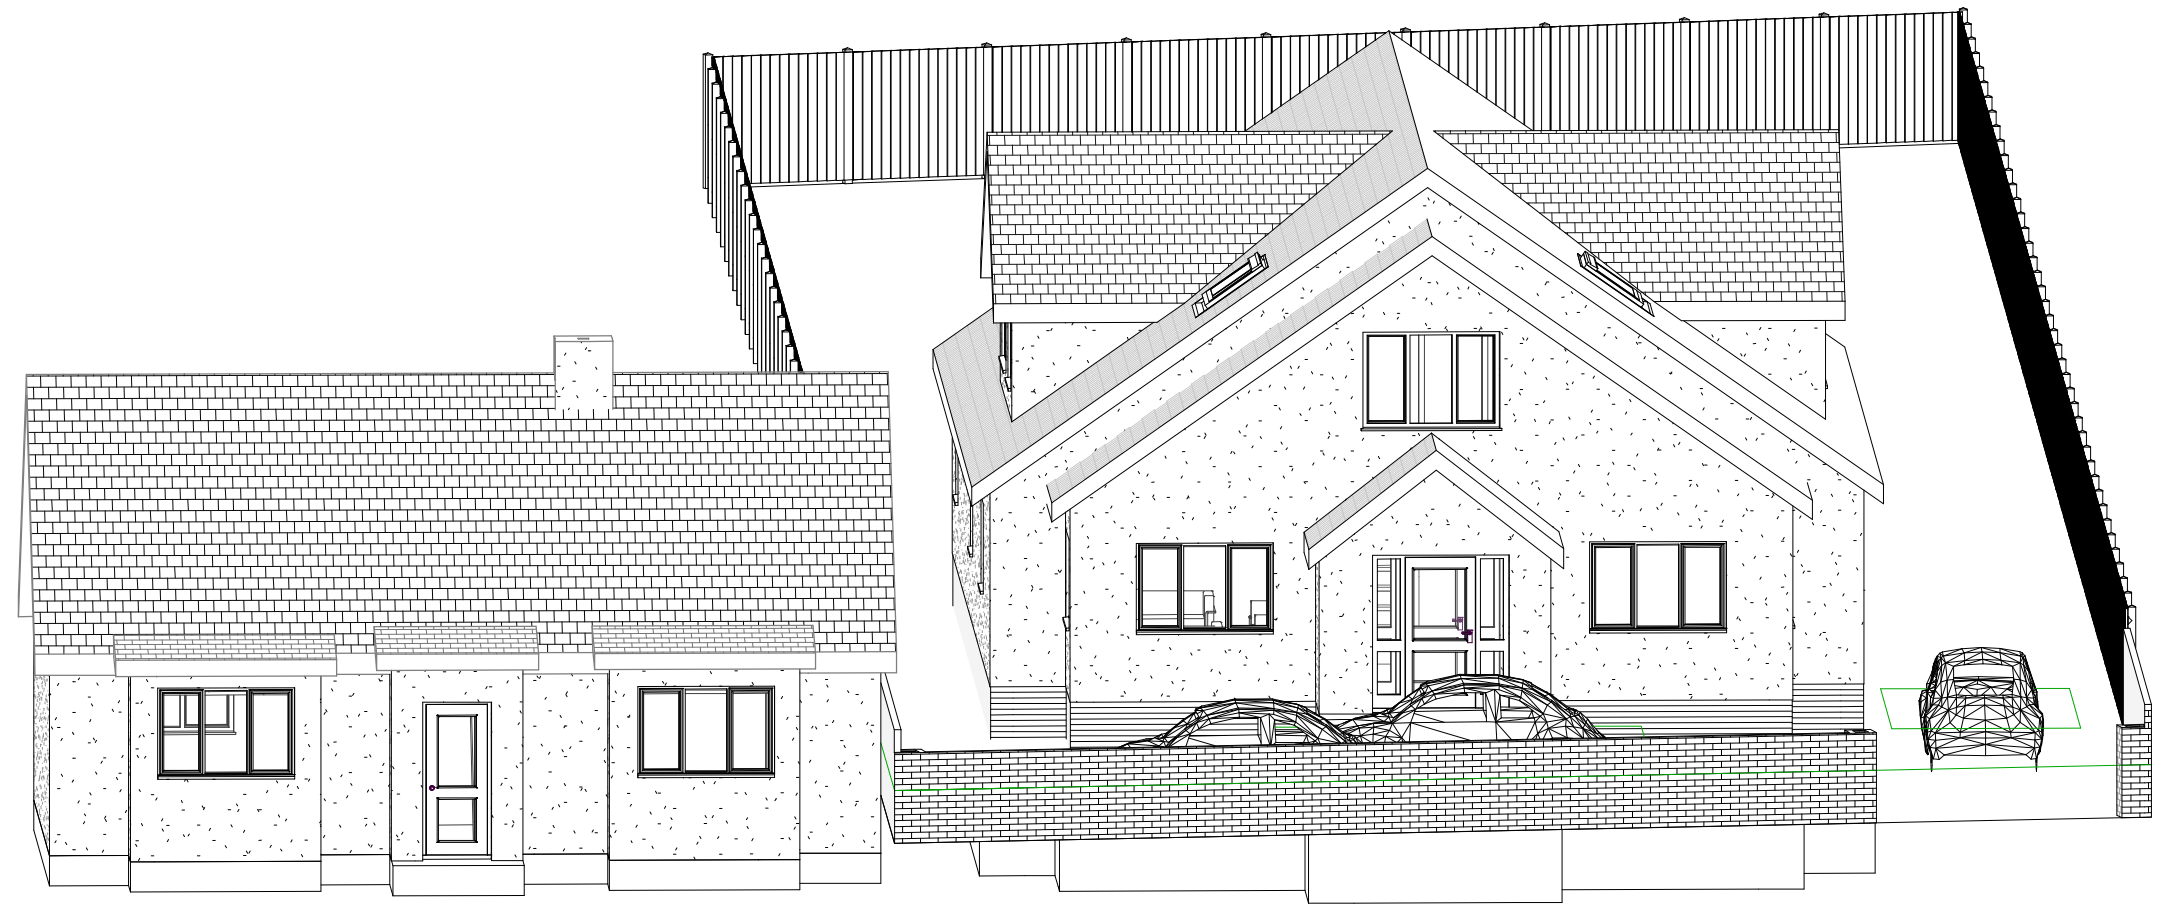

1:500										50
1:200										20
1:100										10
1:50										5

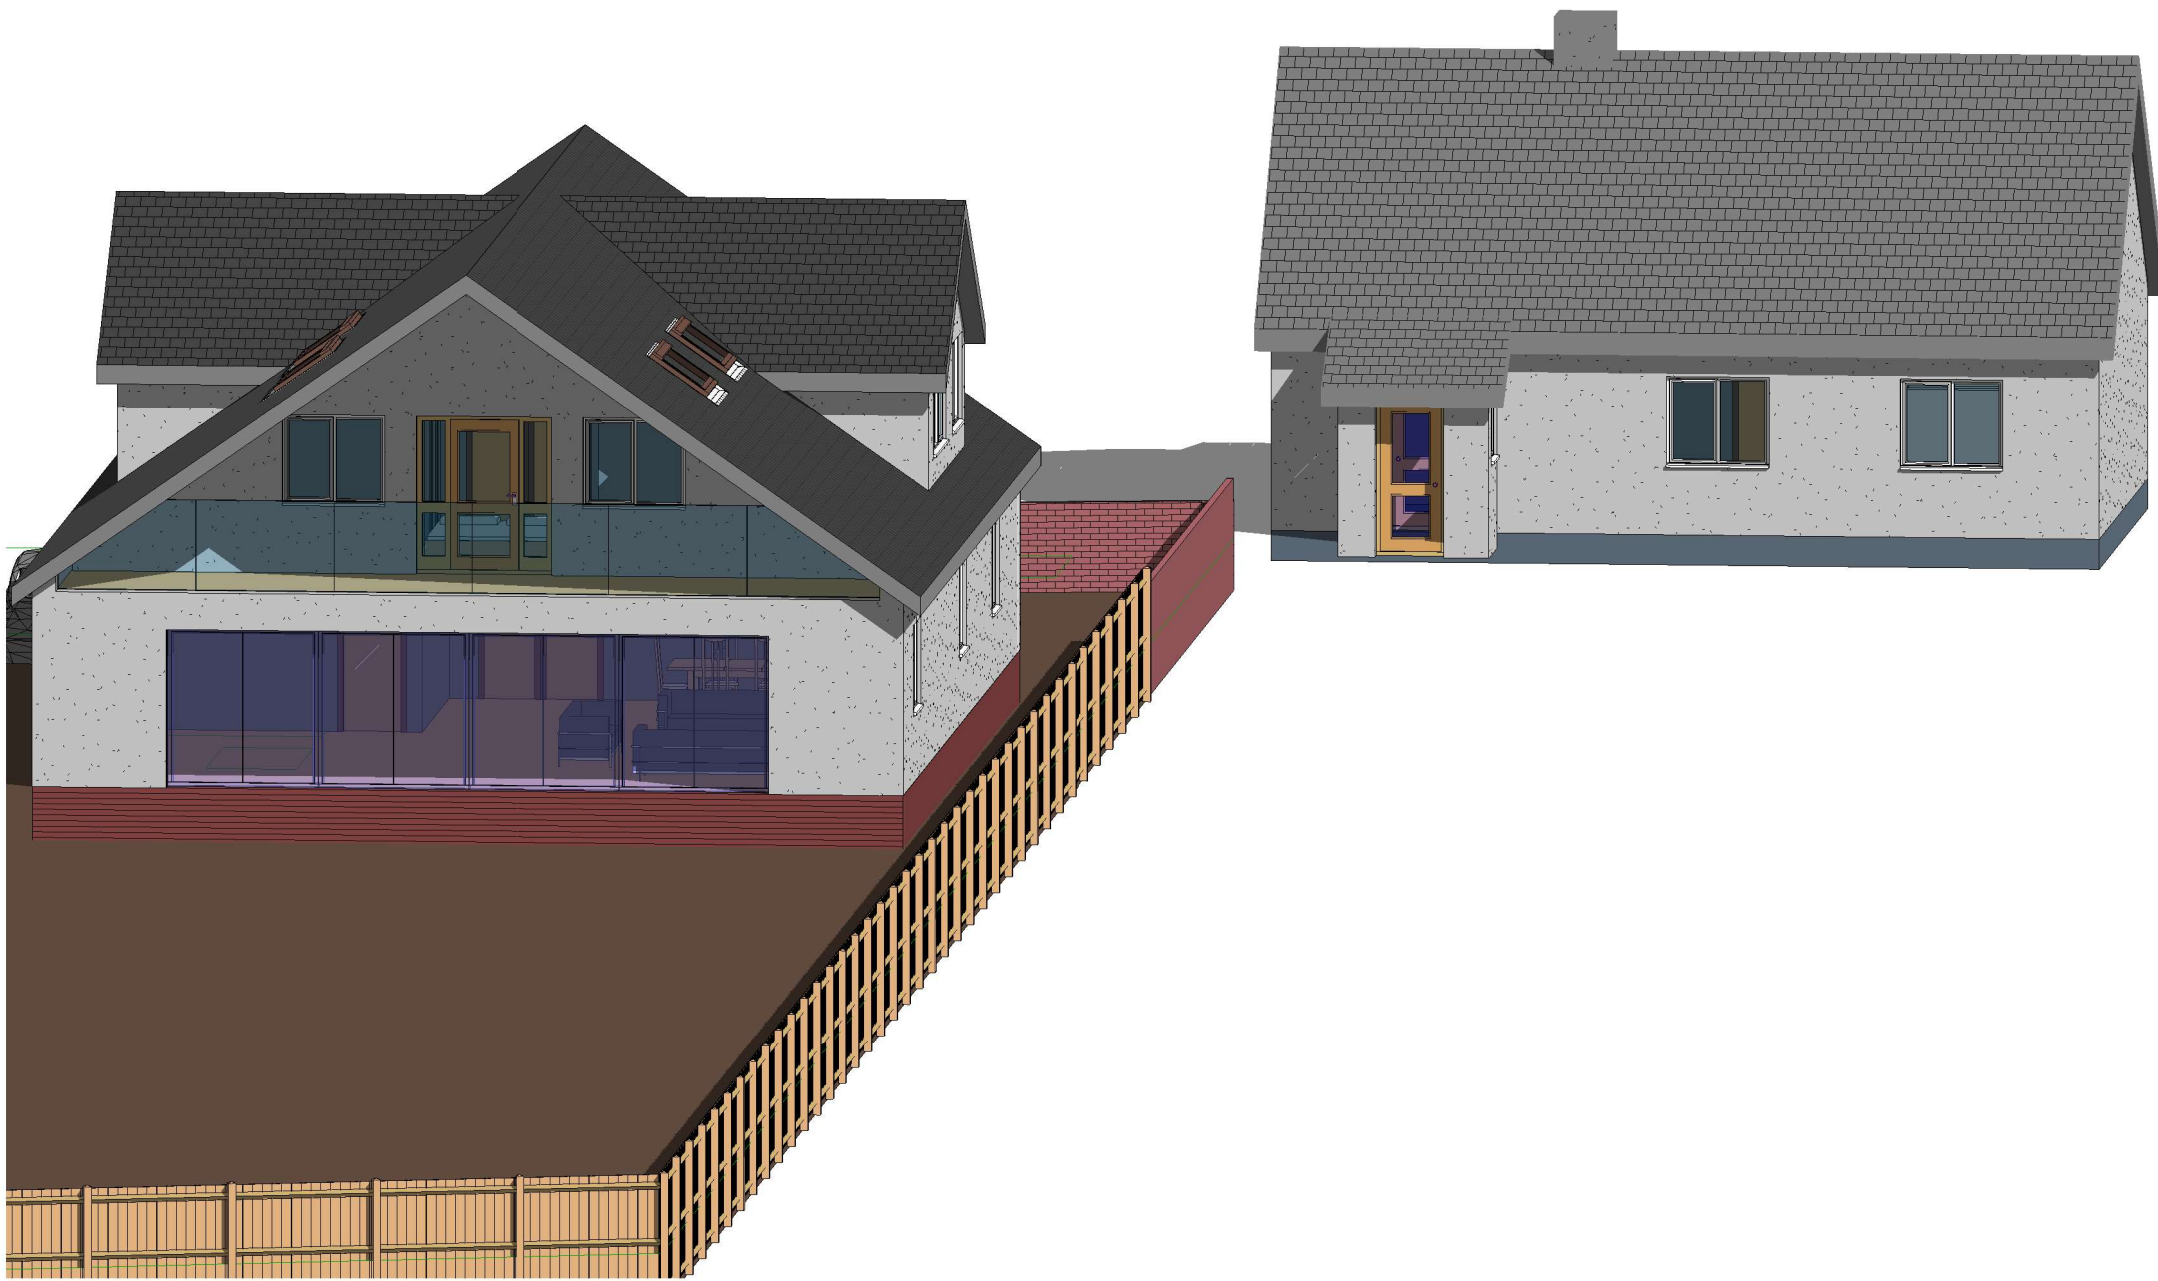

PROJECT 59 Sandy Point Road PO11 9RR	CLIENT O'Malley			
	Date	Issue Date	Scale (@ A3)	
SHEET 3D	Drawn by	SW	DRAWING NUMBER P105	REV
	Checked by	SR		