



Produced 08 Dec 2021 from the Ordnance Survey MasterMap (Topography) Database and incorporating surveyed revision available at this date.

The representation of a road, track or path is no evidence of a right of way. The representation of features as lines is no evidence of a property boundary.

Supplied by: Latitude Mapping Ltd
Licence: © Crown Copyright and database rights 2021 OS 100038864
Reference: O1512906
Centre coordinates: 473013 98801


N 51, Rails Ln, Hayling Island
PO11 9LH



1:1250

SITE/LOCATION PLAN

**SINGLE STOREY SIDE & REAR ADDITION.
51, RAILS LANE, HAYLING ISLAND, HANTS.
FOR MRS S. MADDOX.**

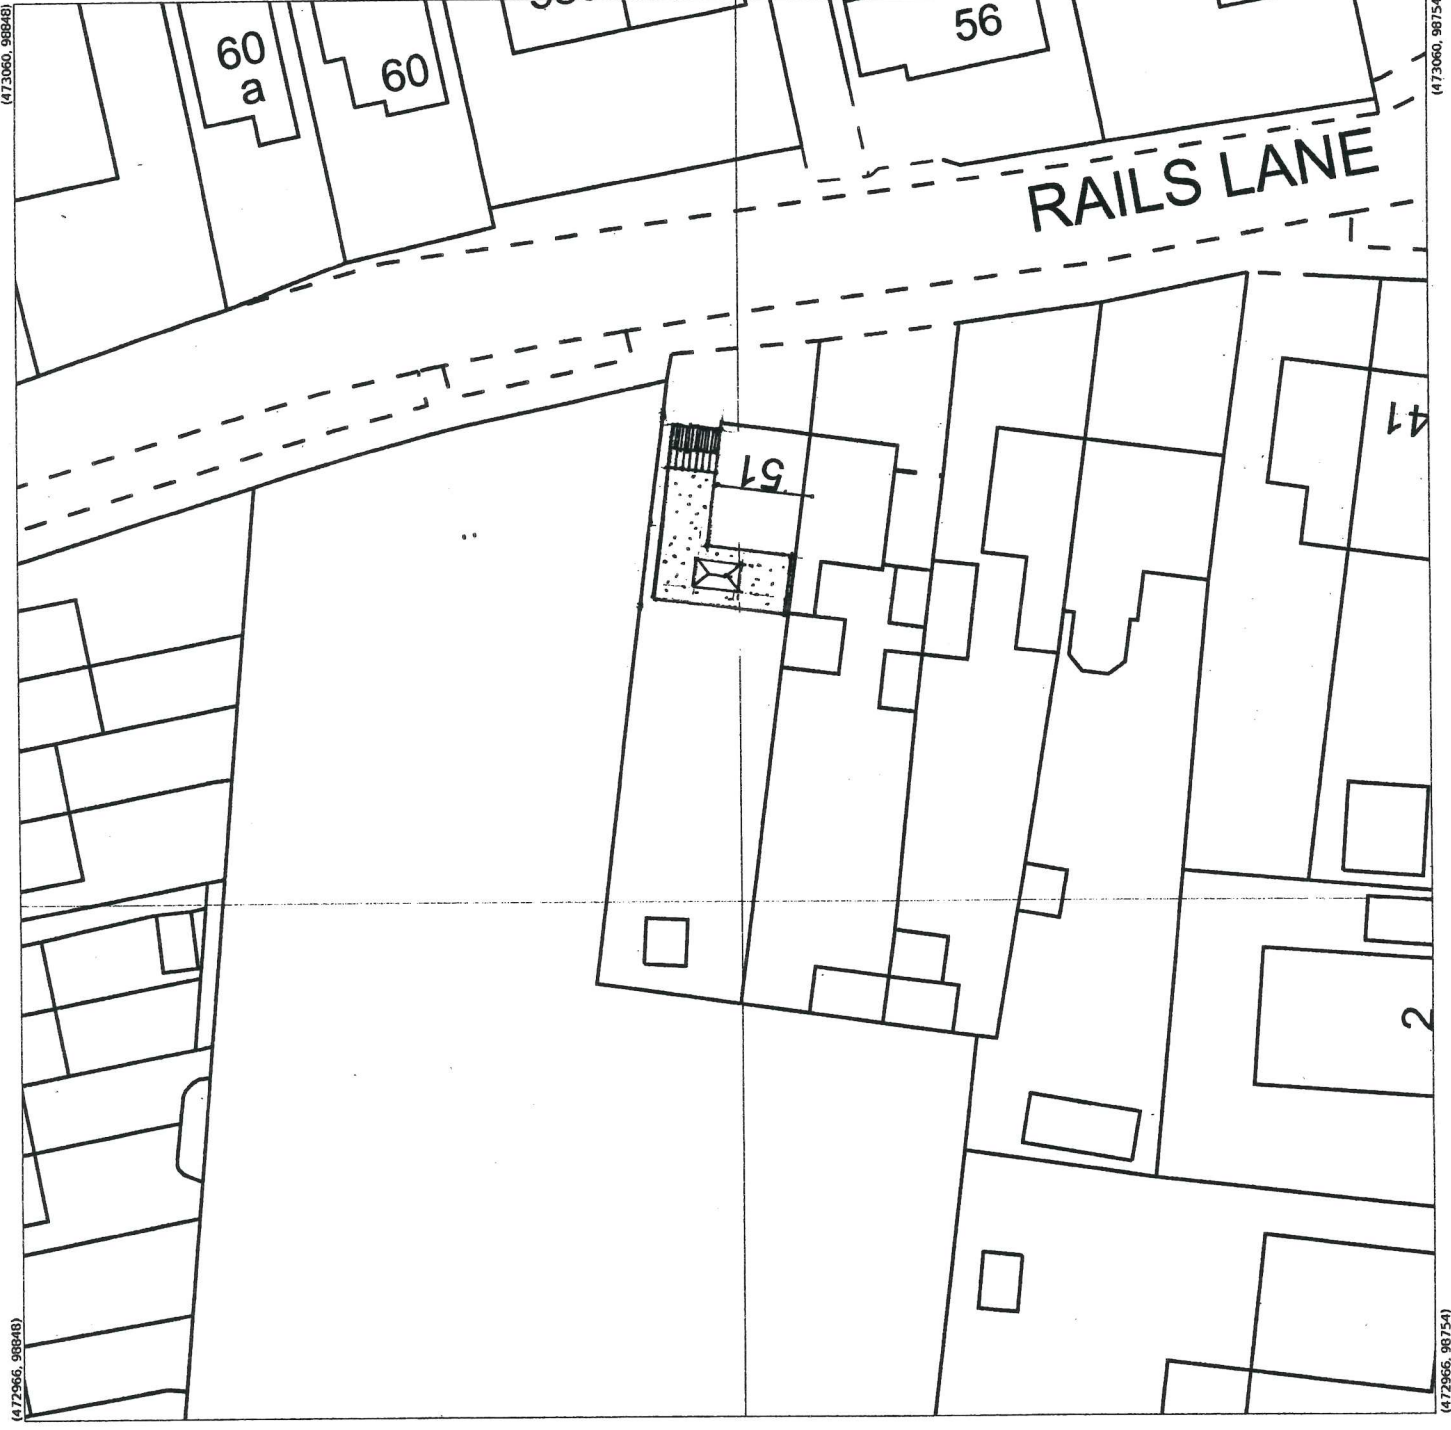

Produced 08 Dec 2021 from the Ordnance Survey MasterMap (Topography) Database and incorporating surveyed revision available at this date.

The representation of a road, track or path is no evidence of a right of way. The representation of features as lines is no evidence of a property boundary.

Supplied by: Latitude Mapping Ltd
Licence: © Crown Copyright and database rights 2021 OS 100038864
Reference: O1512905
Centre coordinates: 473013 98801



1:500



N 51, Rails Ln, Hayling Island
PO11 9LH

HAVANT BOROUGH COUNCIL

13 DEC 2021

RECEIVED