
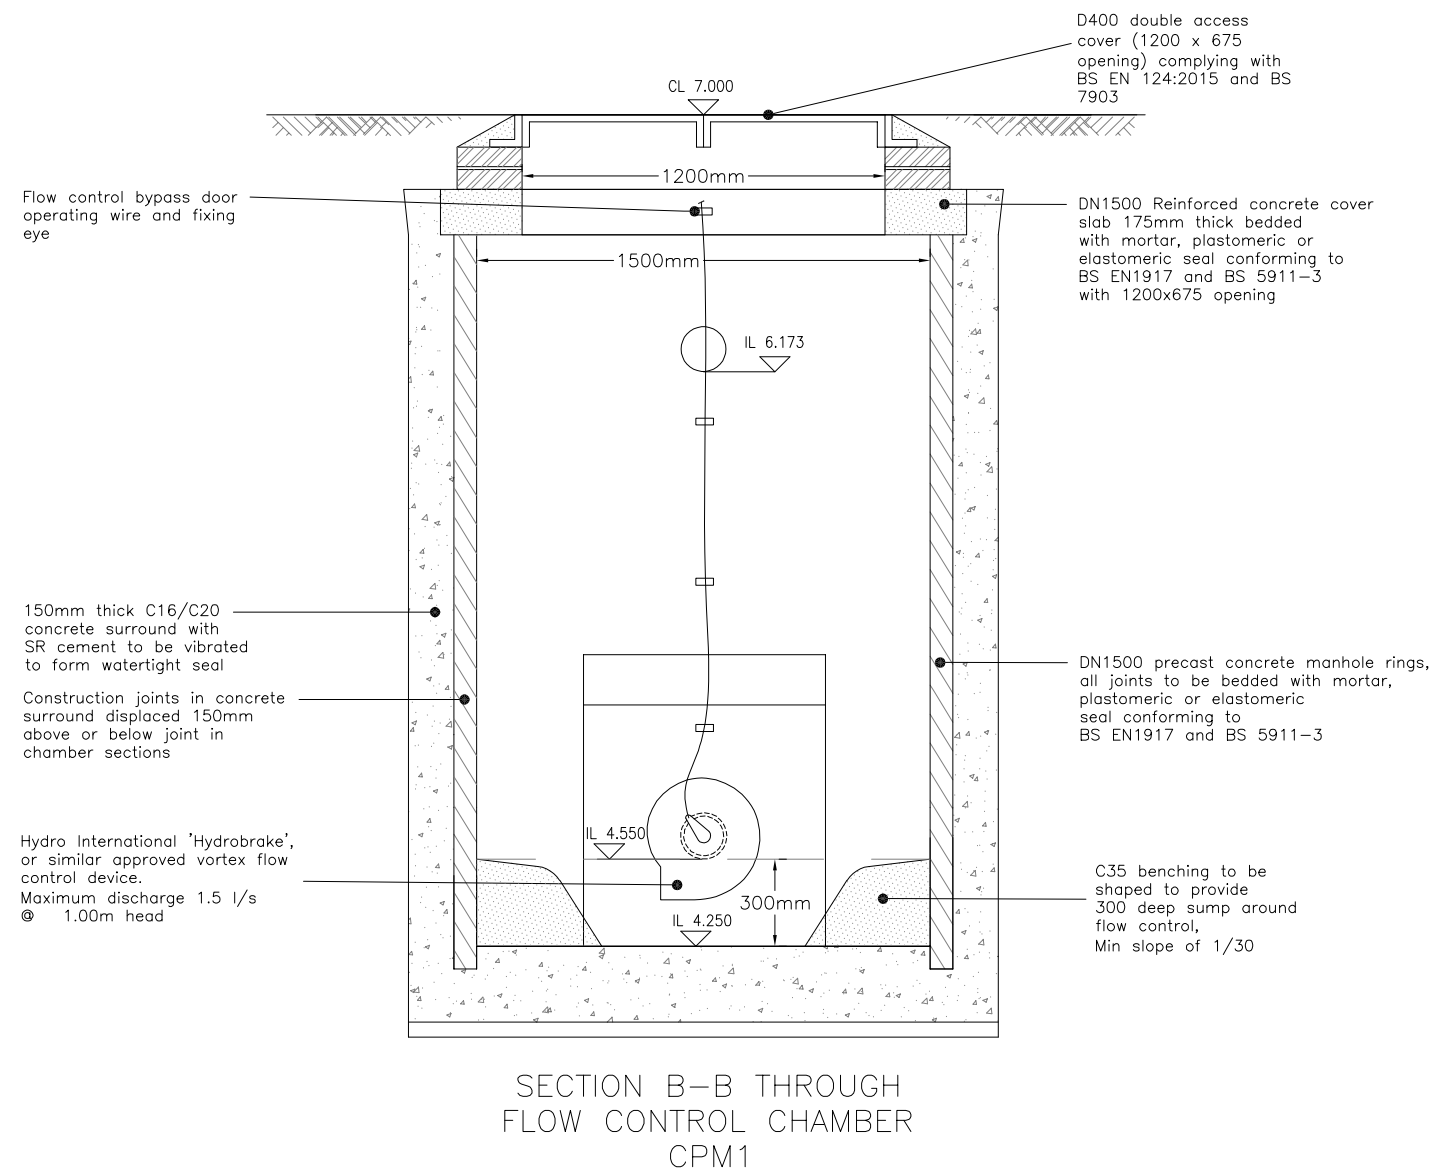
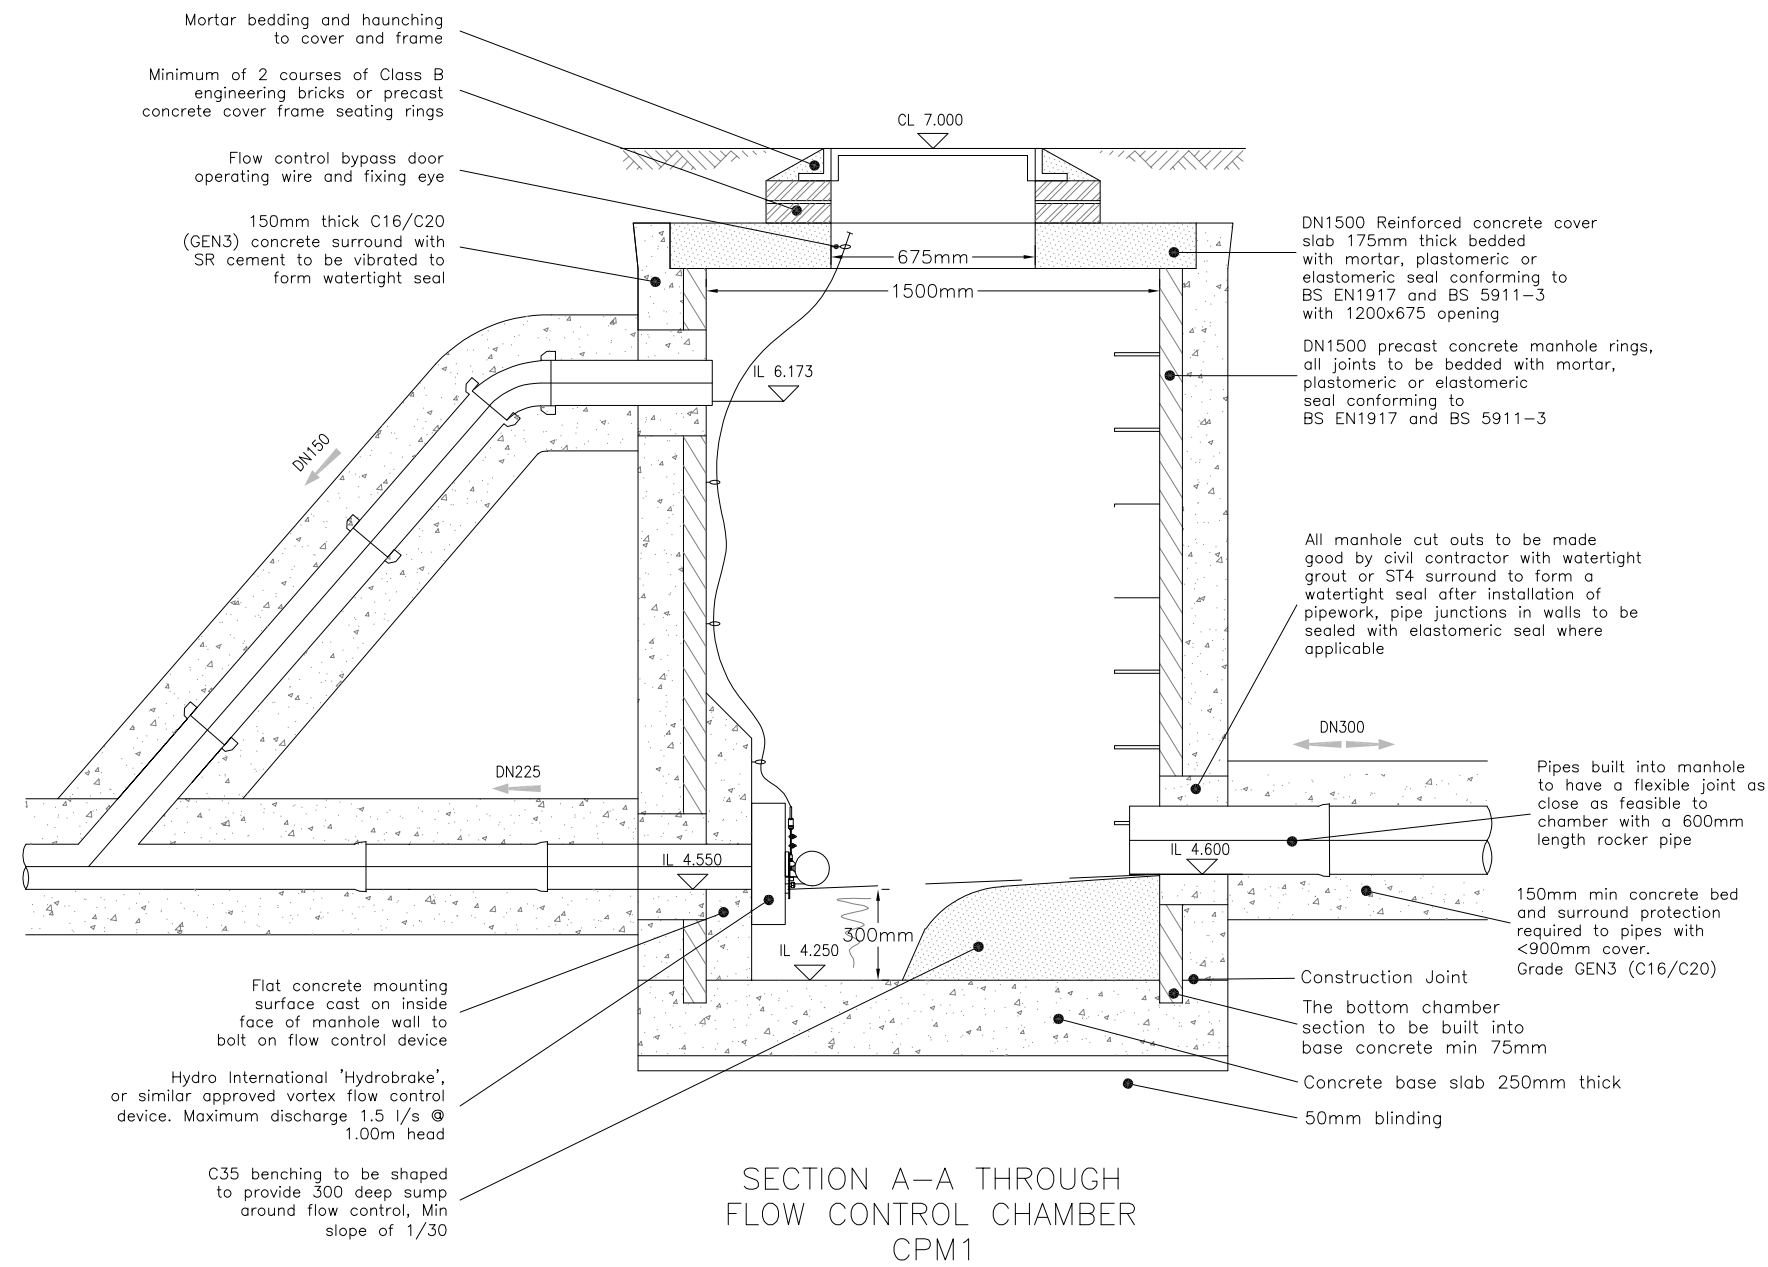
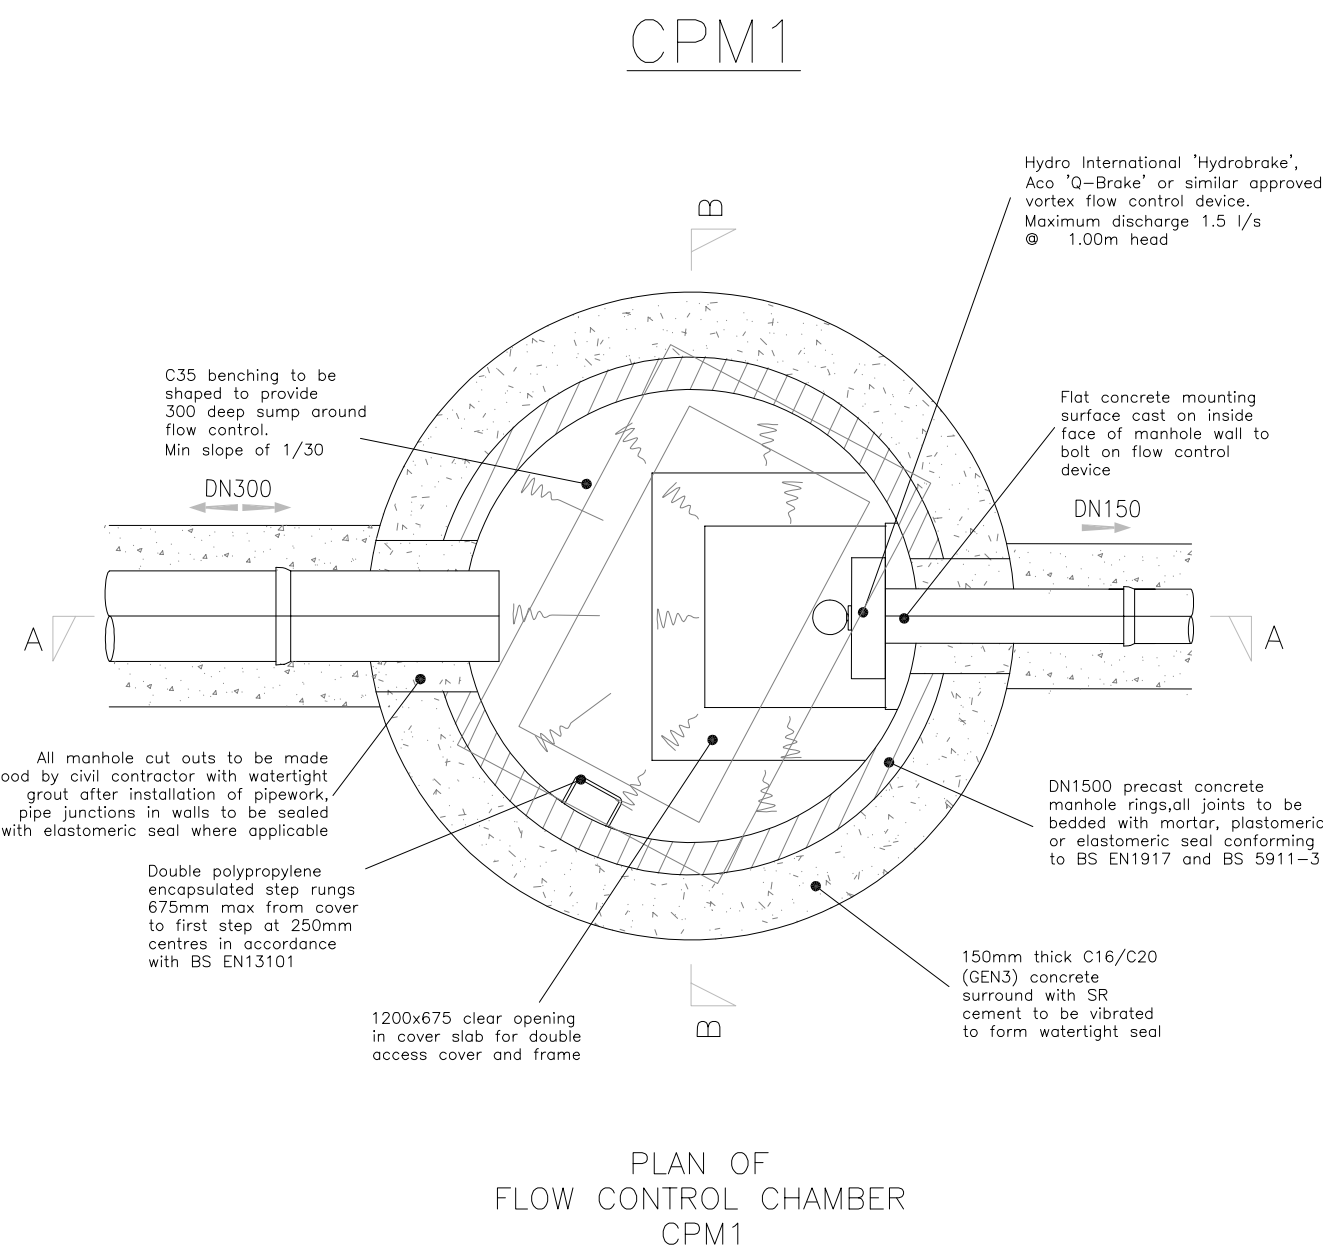
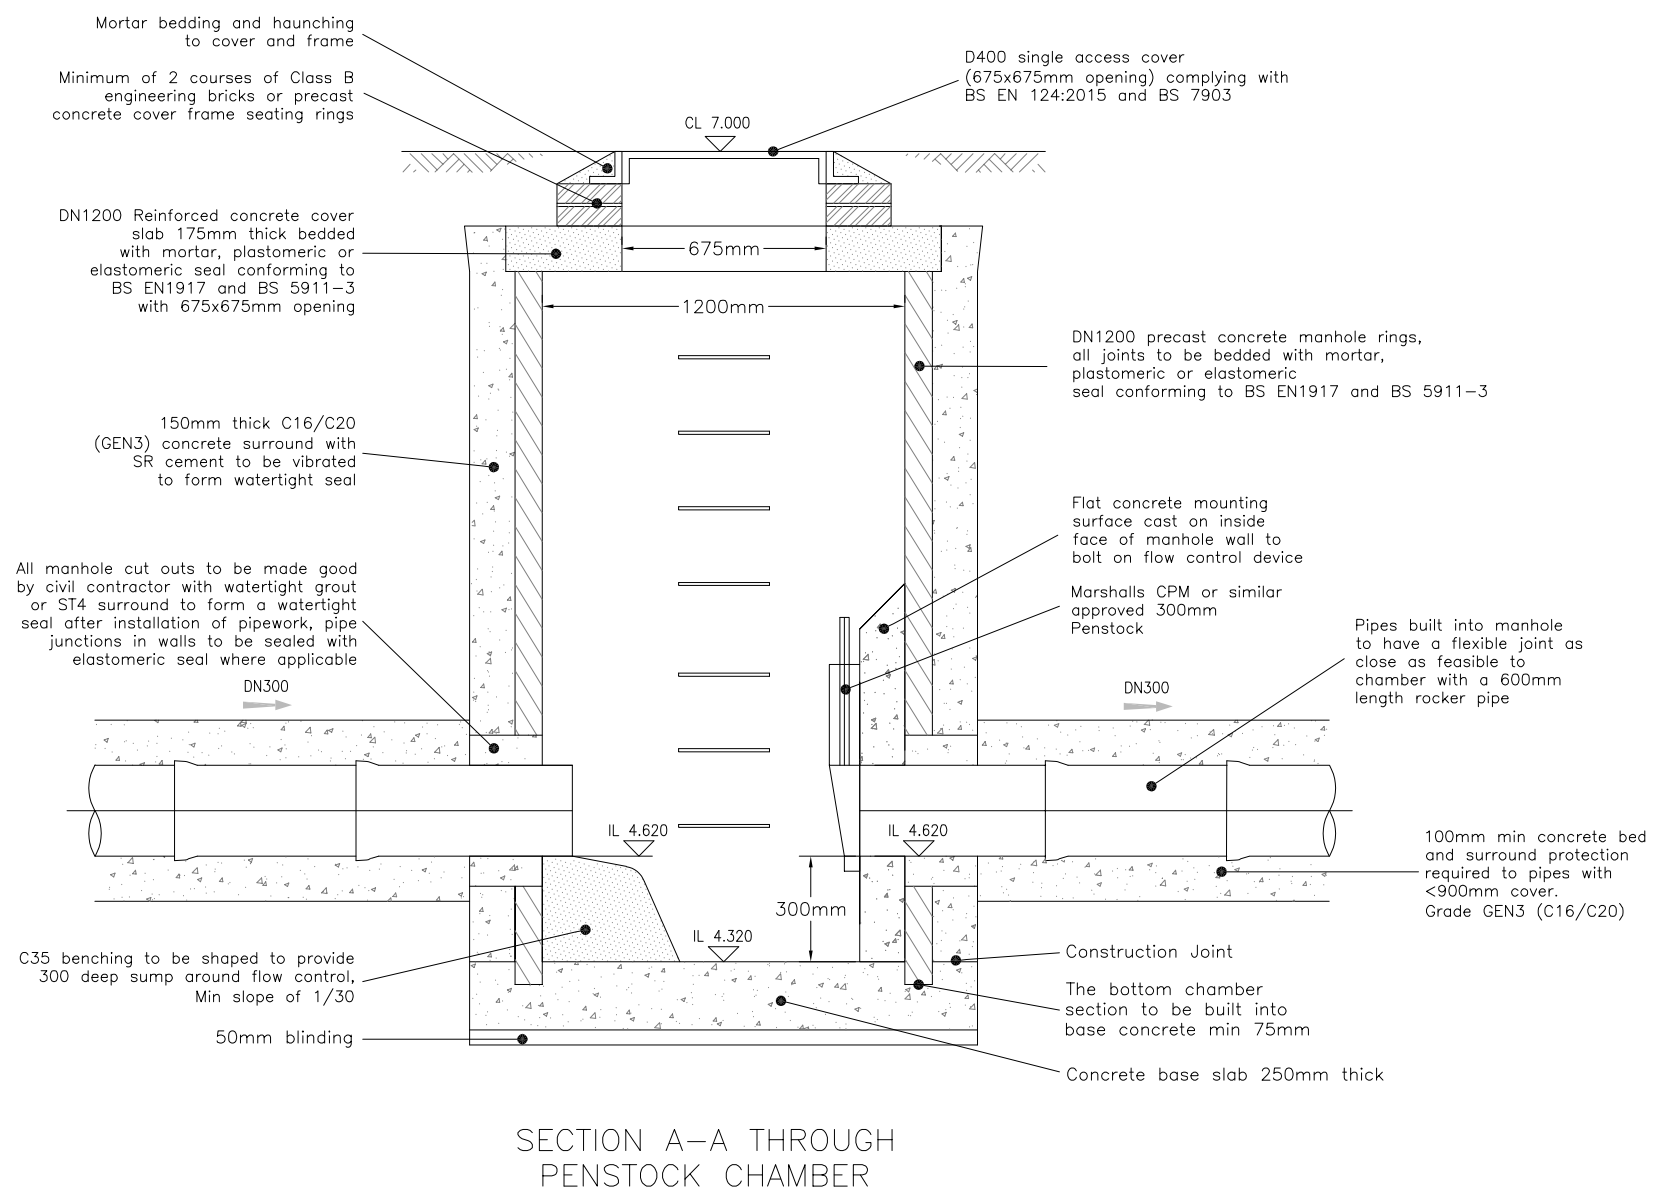


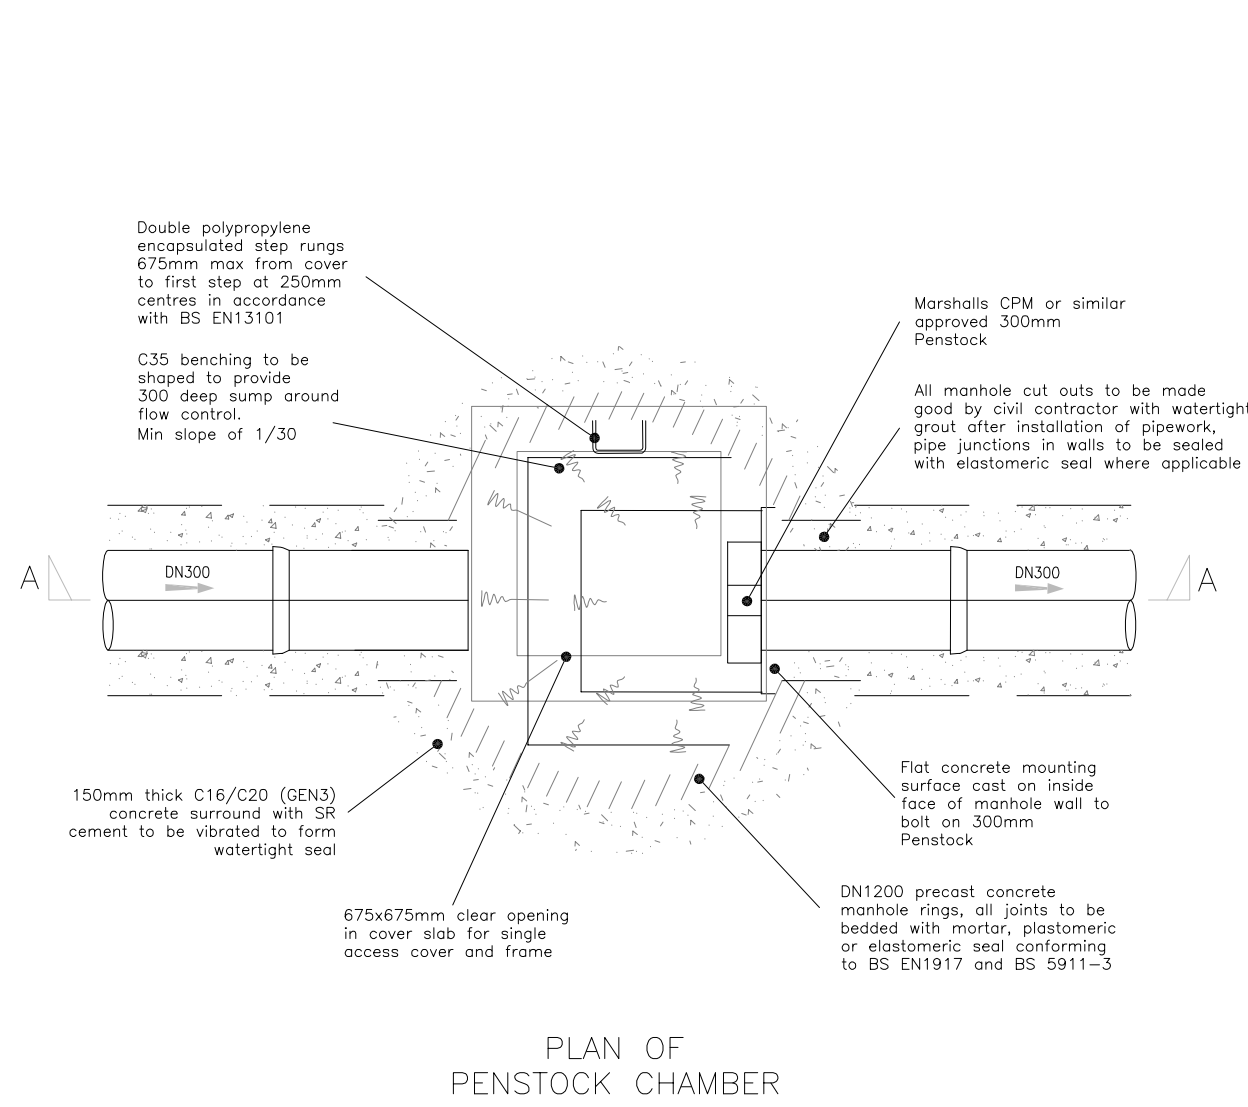

CONSTRUCTION

B	28.09.21	Outgoing pipe size increased from DN150 to DN225	KTG
A	04.08.21	Drawing amended, updated to construction	KTG
REV. No.	DATE	DESCRIPTION	INITIALS
Client		MJA CONSULTING CIVIL AND STRUCTURAL ENGINEERS Monarch House, Barton Lane, Abingdon, Oxon, OX14 3NB Tel: 01235 555173 Fax: 01235 523226	
Project		BARGATE THOMES Manor Farm Bedhampton	
Title		Section through penstock and flow control chambers	Scale As shown@A1 Checked Date Mar'20 Drawn KTG
Drawing No.		5992:23	Rev B