



PHYSICAL SCALE IN METERS @ 1:100


NOTES:
This drawing has been produced solely for PLANNING/DESIGN.
Do not Scale from this Drawing except for planning purposes.
Any draught shown is presumed and to be checked on site before commencement of works.
This drawing is the copyright of MF Designs Ltd.

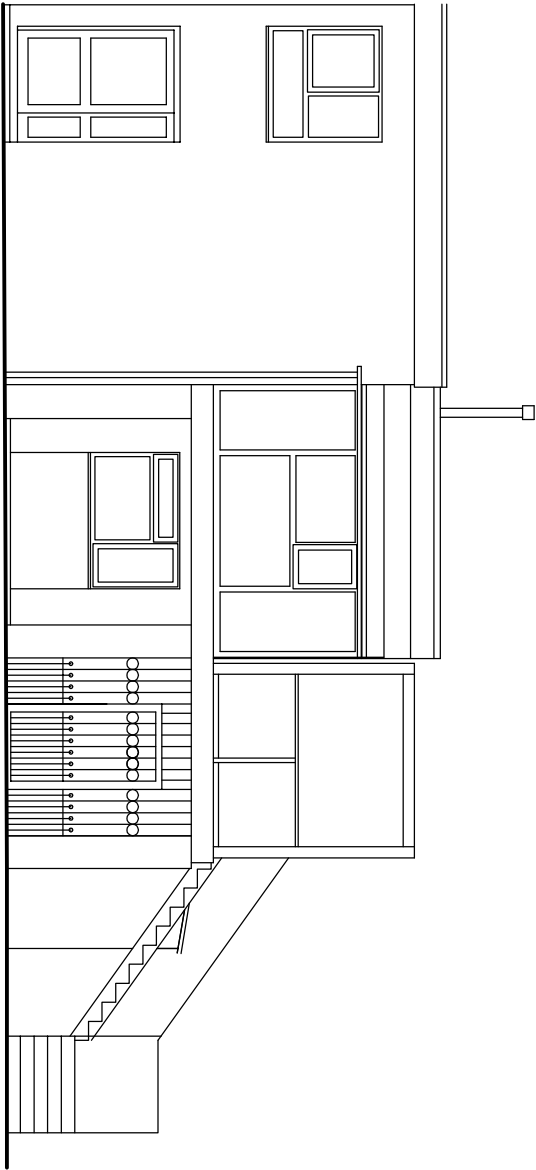


Existing South

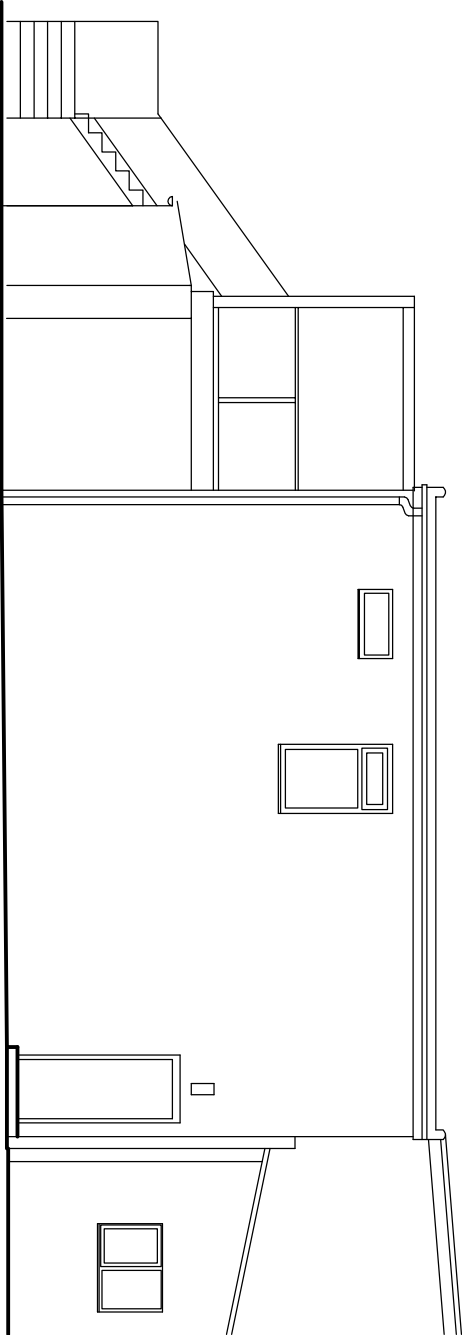

Existing North

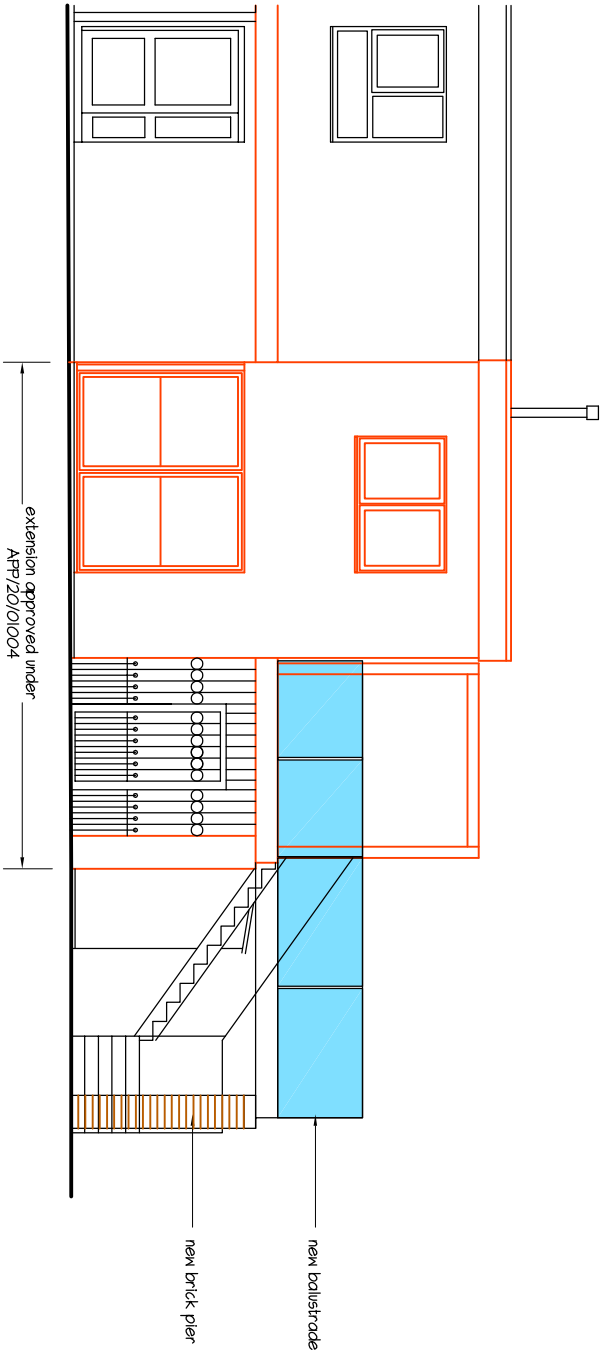

Proposed South

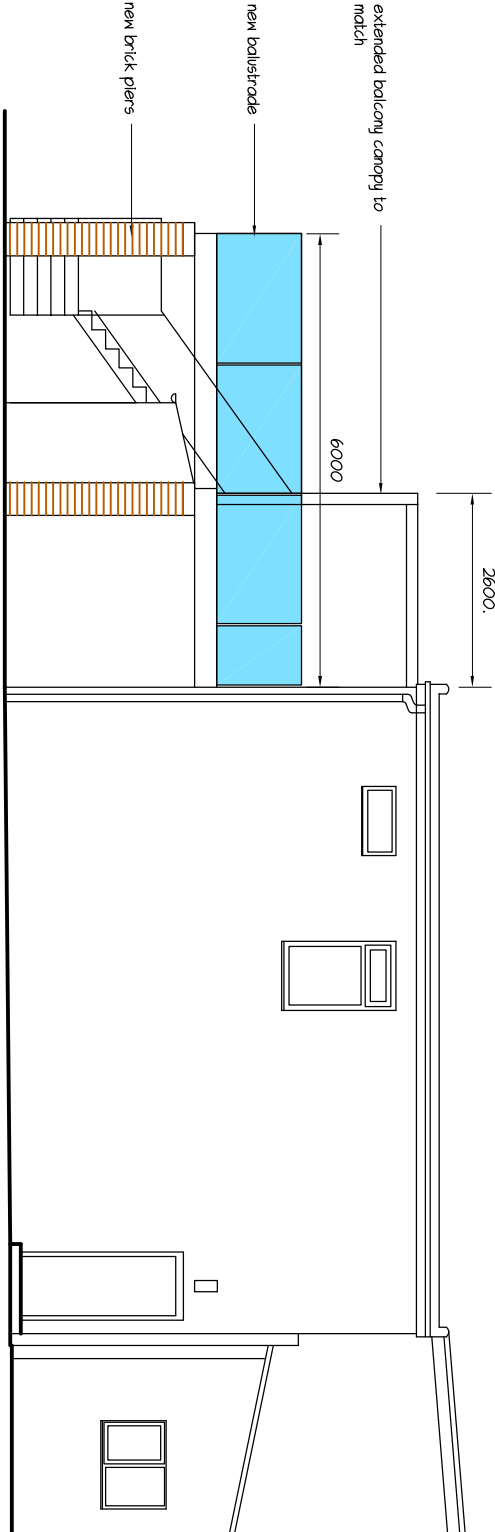

Proposed North

BALCONY EXTENSION THE AVENUE LAWN TENNIS SQUASH & FITNESS CLUB

