


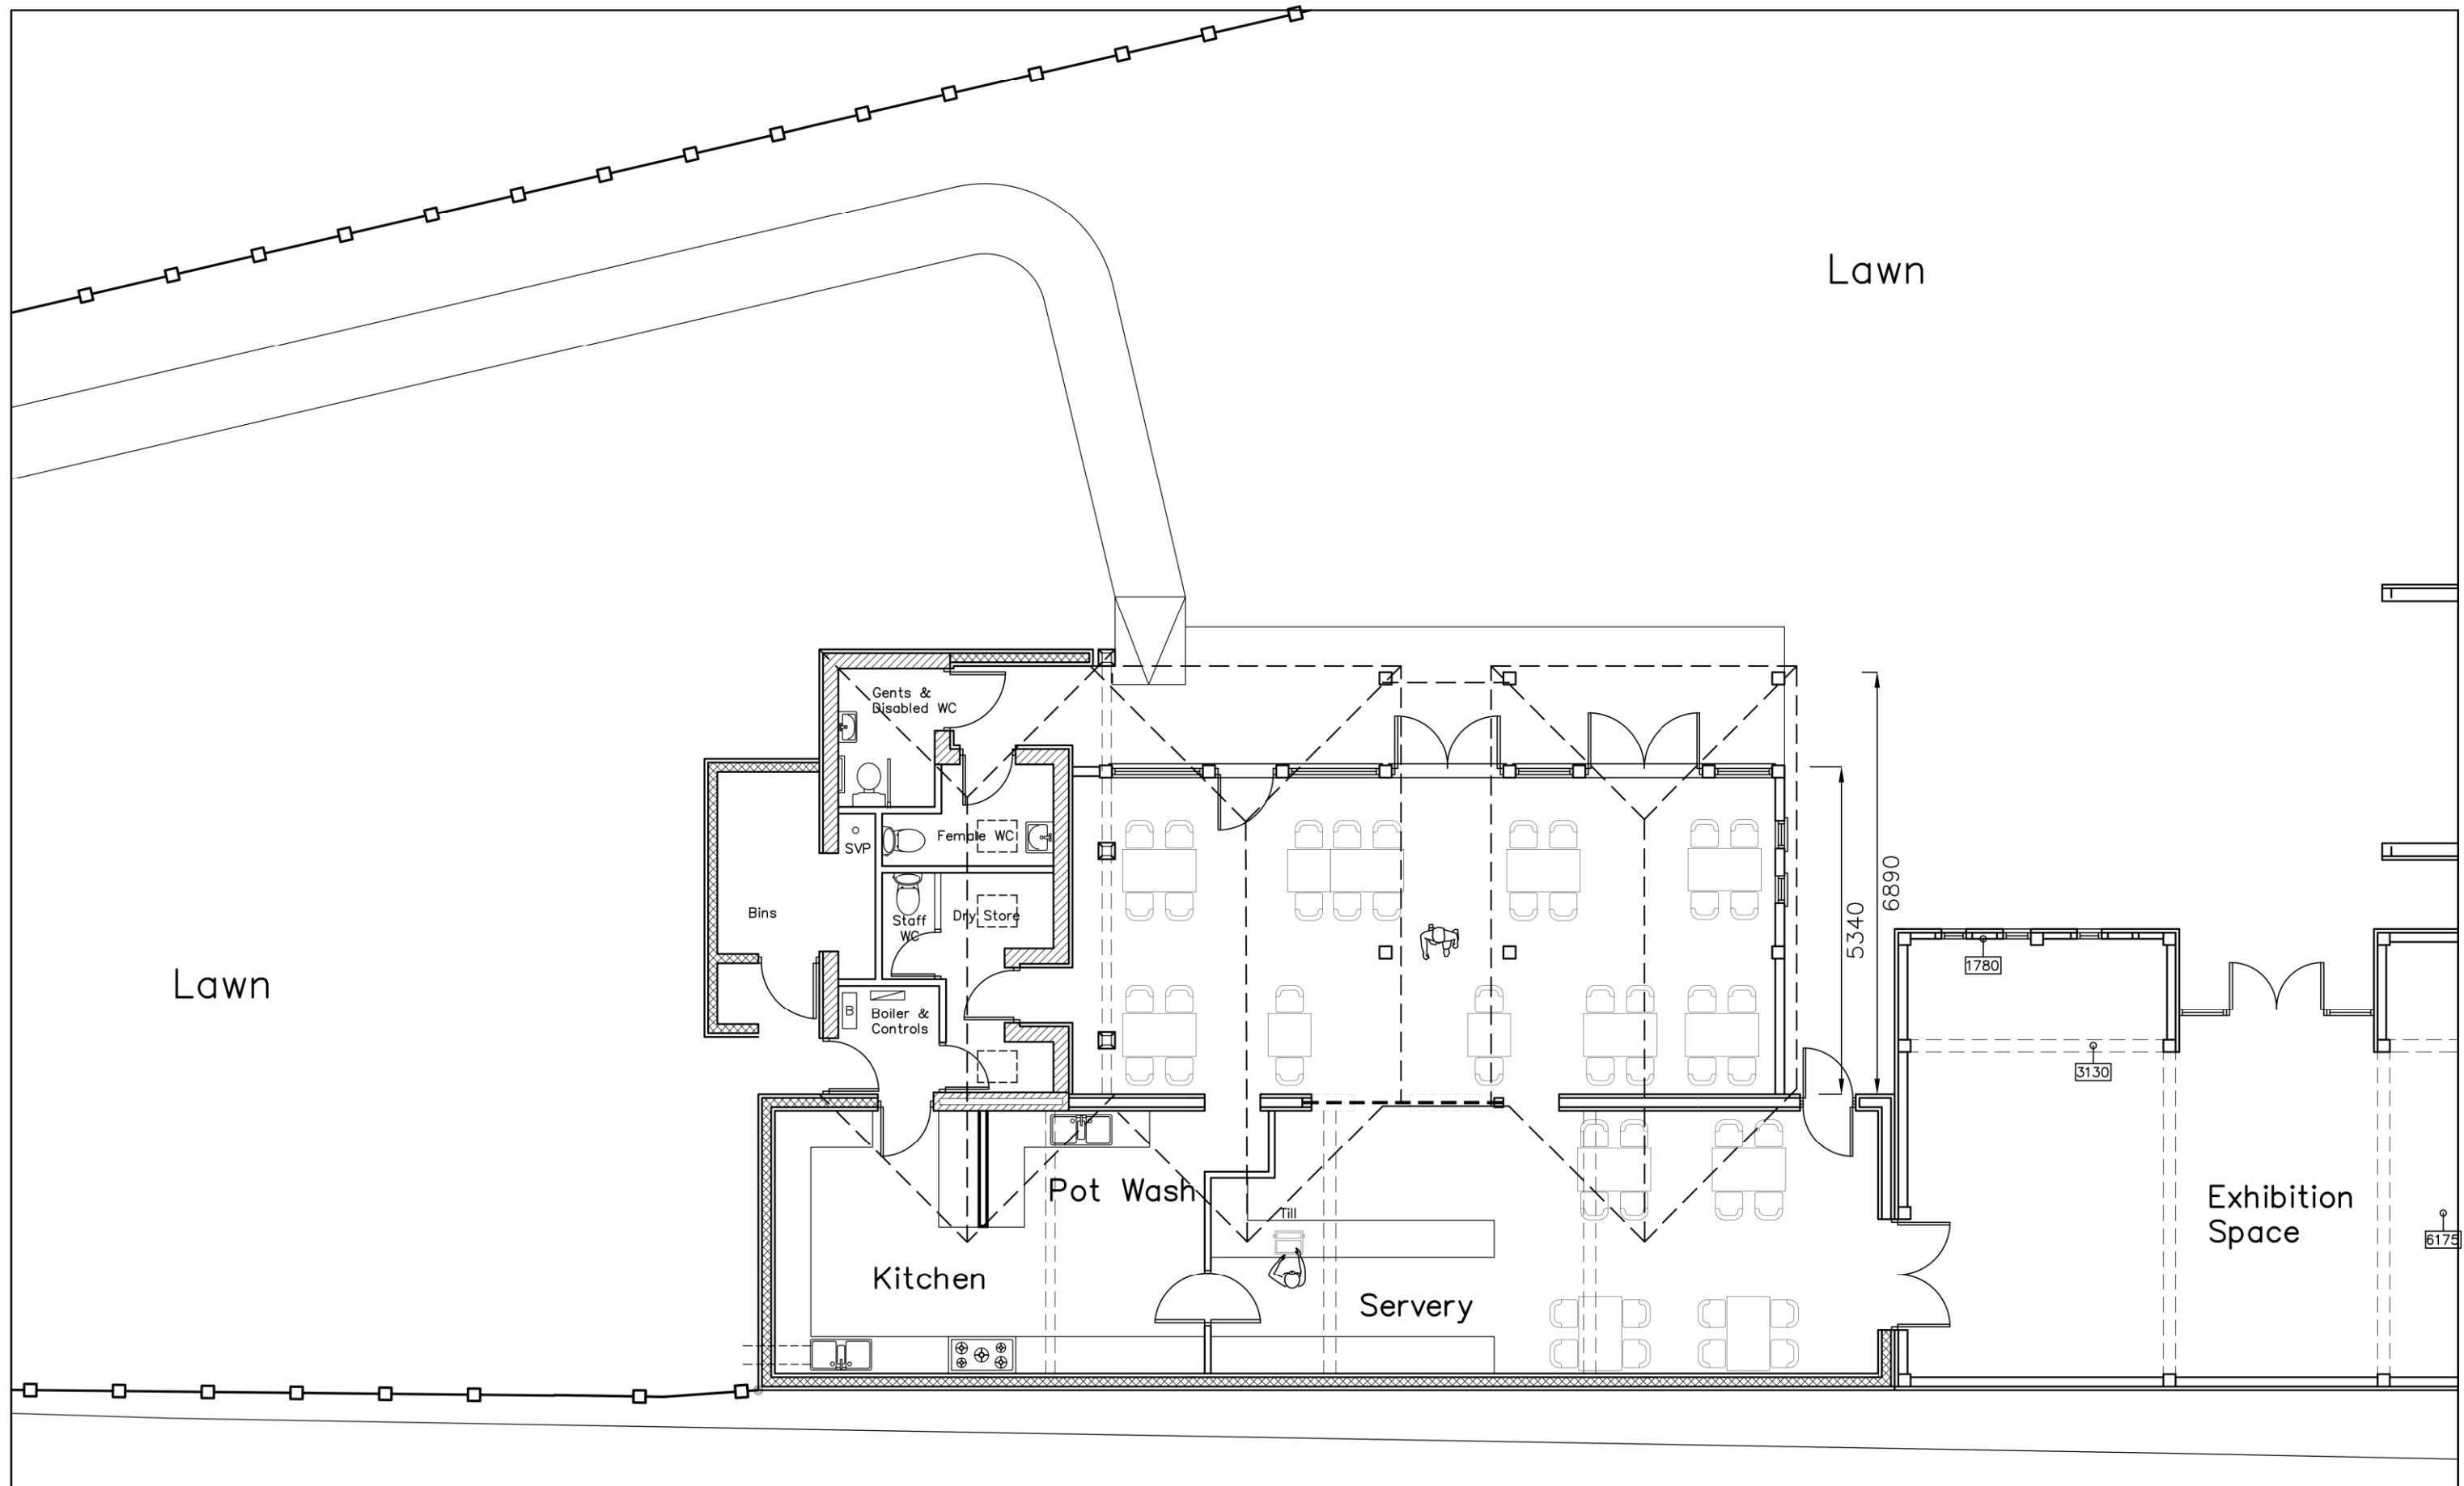

CAD

Critchley Architecture And Design Ltd.
Contact: 02392 474 919 | info@caad.online
The Old Brewery, 15E South Street, Havant, PO9 1BU

EXISTING PLAN

Revisions	a) Note/Date/Initial
b)	
c)	
d)	

Northney Farm
Tea Rooms,
St Peter's Rd,
Hayling,
PO11 0RX

Scale A1=1:50, A3=1:100
Drawn SAR/JHL
Date 24/08/2021

21089-202⁰

10m

20m

30m

40m