
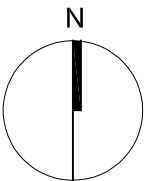
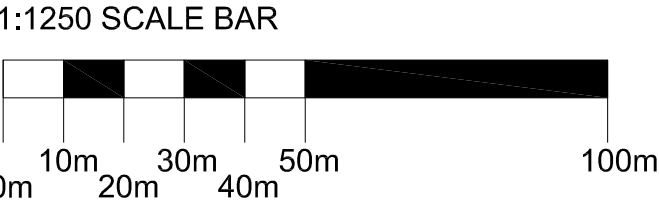


This drawing is not to be scaled. The architect is to be informed of any errors before work proceeds. The general contractor is responsible for checking all dimensions

Notes

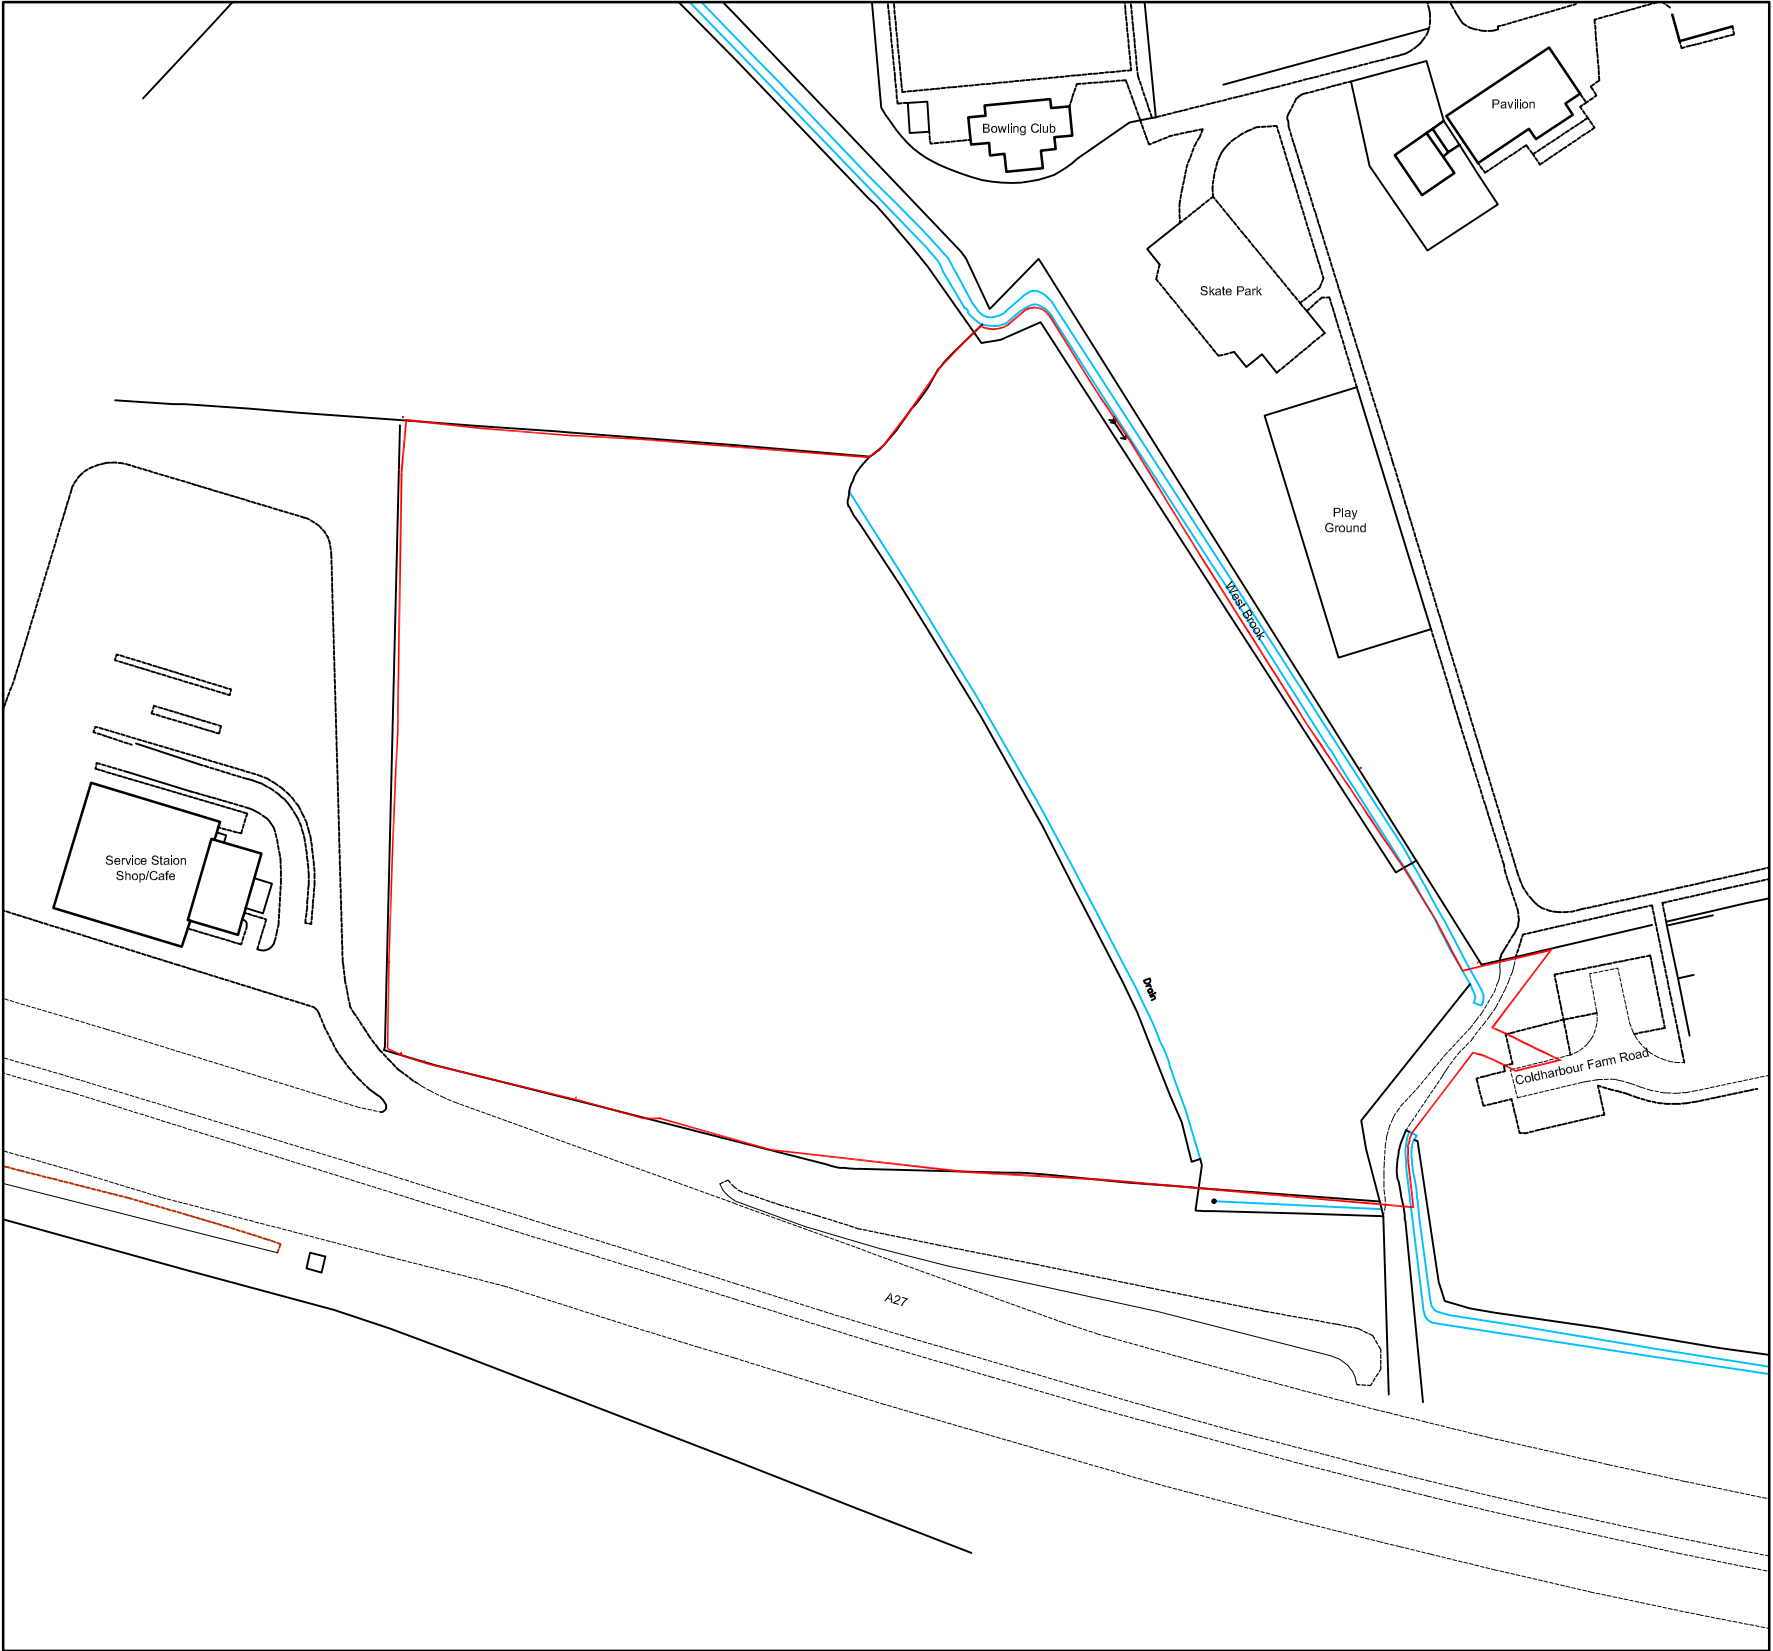

P2	06.12.2021	AM	SH
	Red line amended to North East Corner		
P1	04:07:2019	JW	SH
	Issued for Planning		
Rev	Date + notes	Drwn	Chkd

r h partnership architects
30-31 Foundry Street Brighton BN1 4AT
T 01273 645220
www.rhpartnership.co.uk
brighton@rhpartnership.co.uk

Project
**Land to the west of
Coldharbour Farm Road
Emsworth**

Drawing
Location Plan

Project	originator	volume level	type	role number	revision
P0768-RHP-ET-ZZ-PL-A-1000	P2				
Scale(s) @ A1	RHP Project	Drwn	Chkd		
1:1250	P0768	JW	SH		

Status
Preliminary
S2