

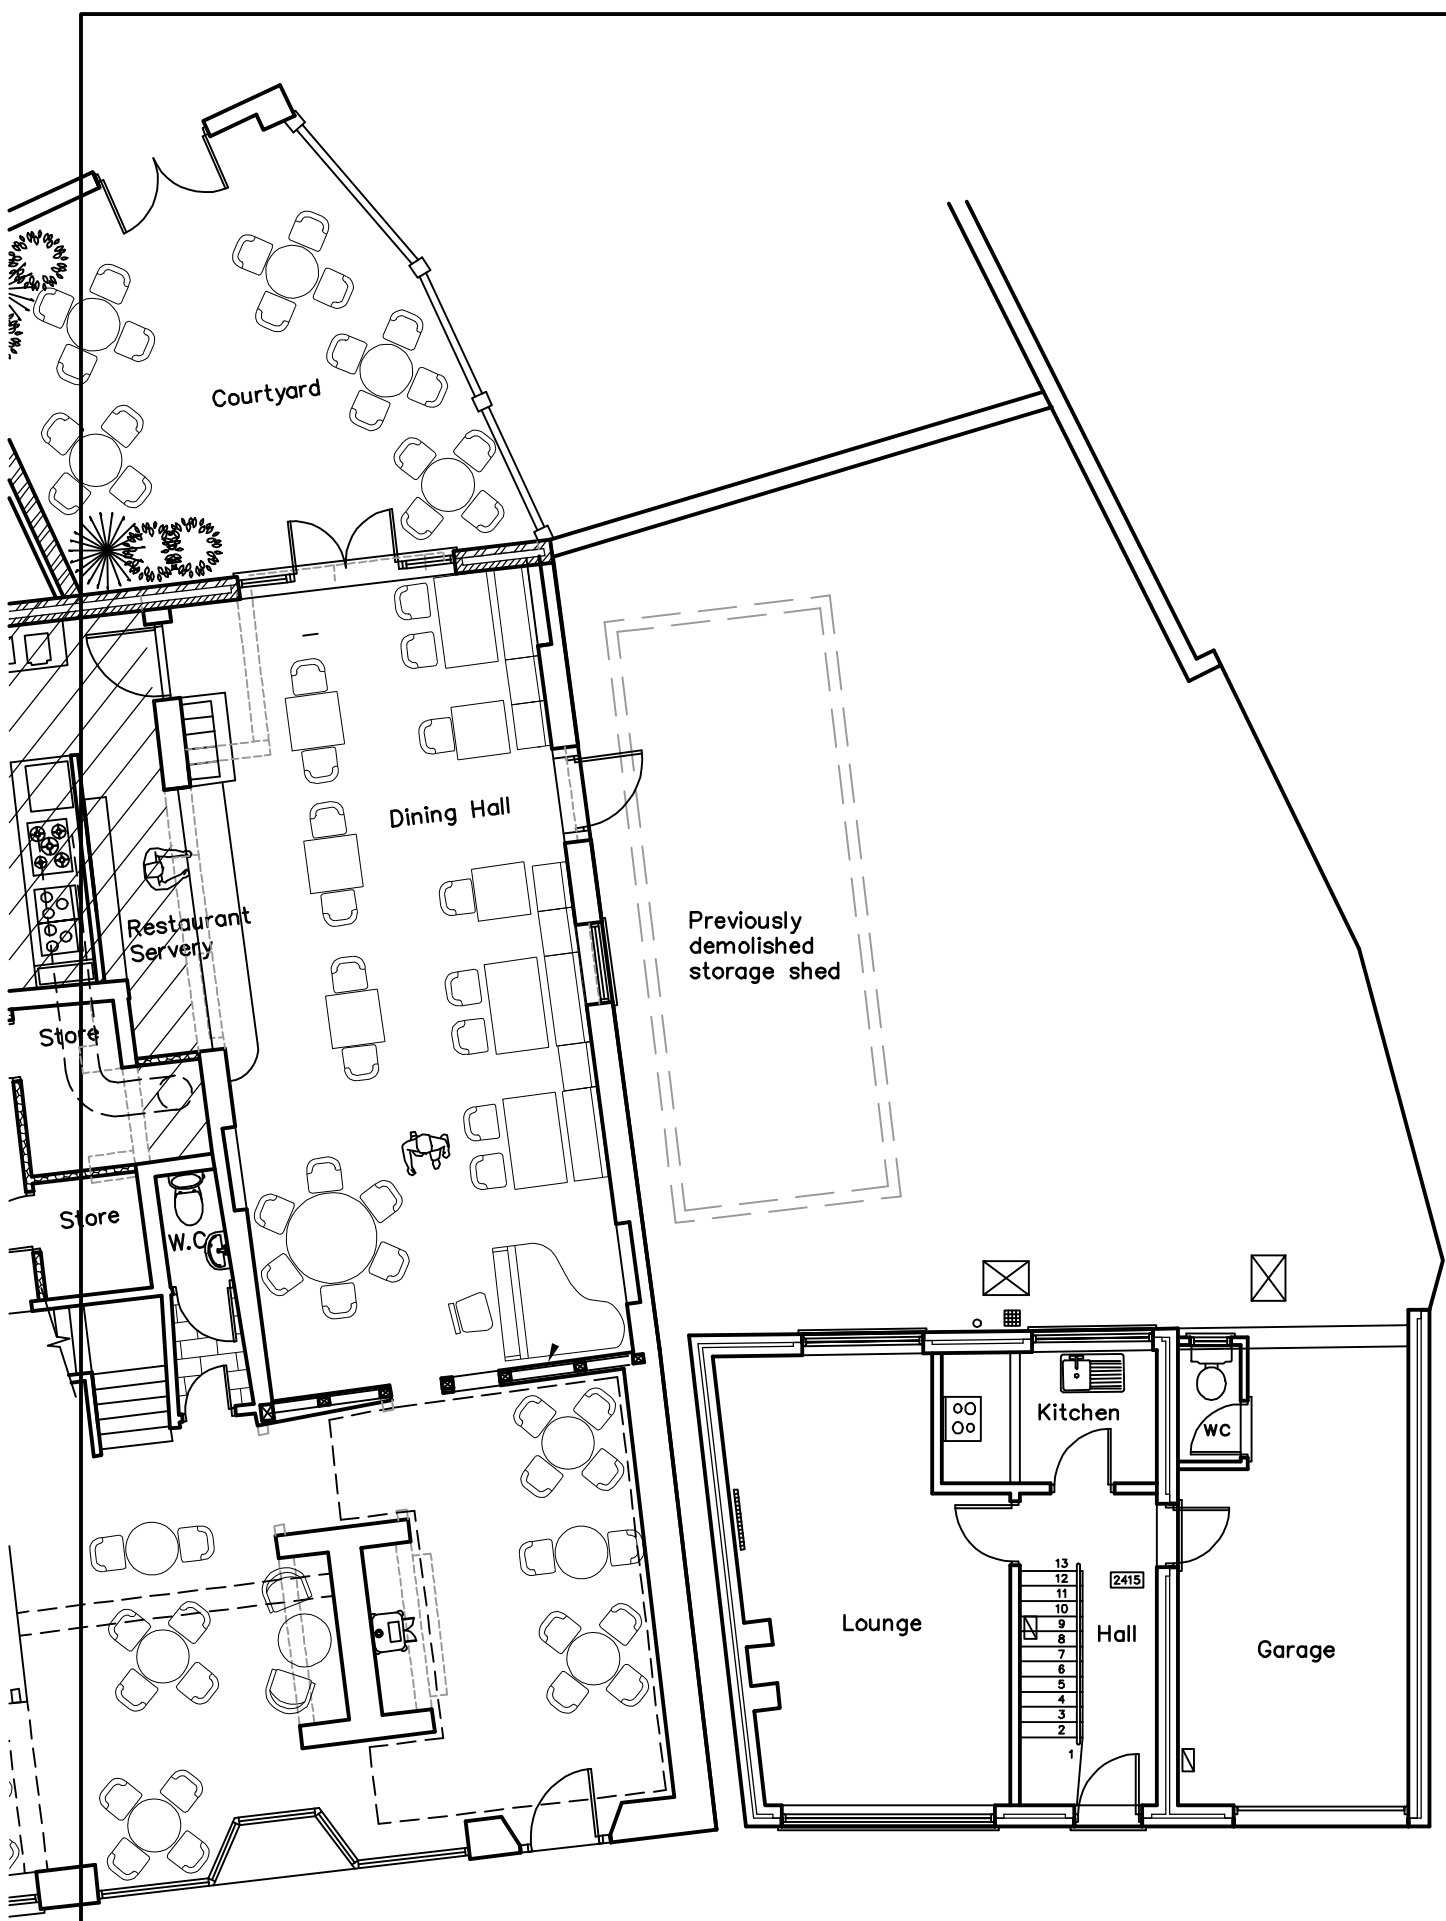


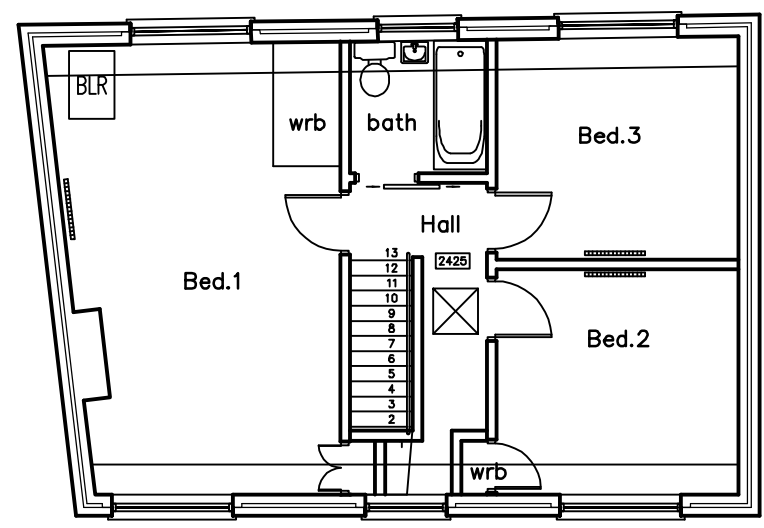


GROUND

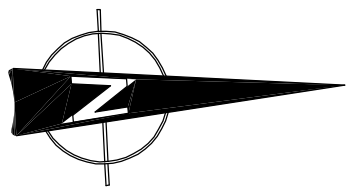

FIRST

23 South Street
Emsworth
PO10 7EG

EXISTING PLANS

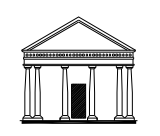

Martin Critchley
CHARTERED ARCHITECT

The Old Brewery,
15E South Street, Havant,
Hampshire, PO9 1BU
023 92 474 919
critchleyarchitect@hotmail.com

Scale A3 = 1:100
Drawn MHC
Date 02/12/14

Revisions
A. No.25 updated. 21/07/15
B.
C.

1530-103^A

