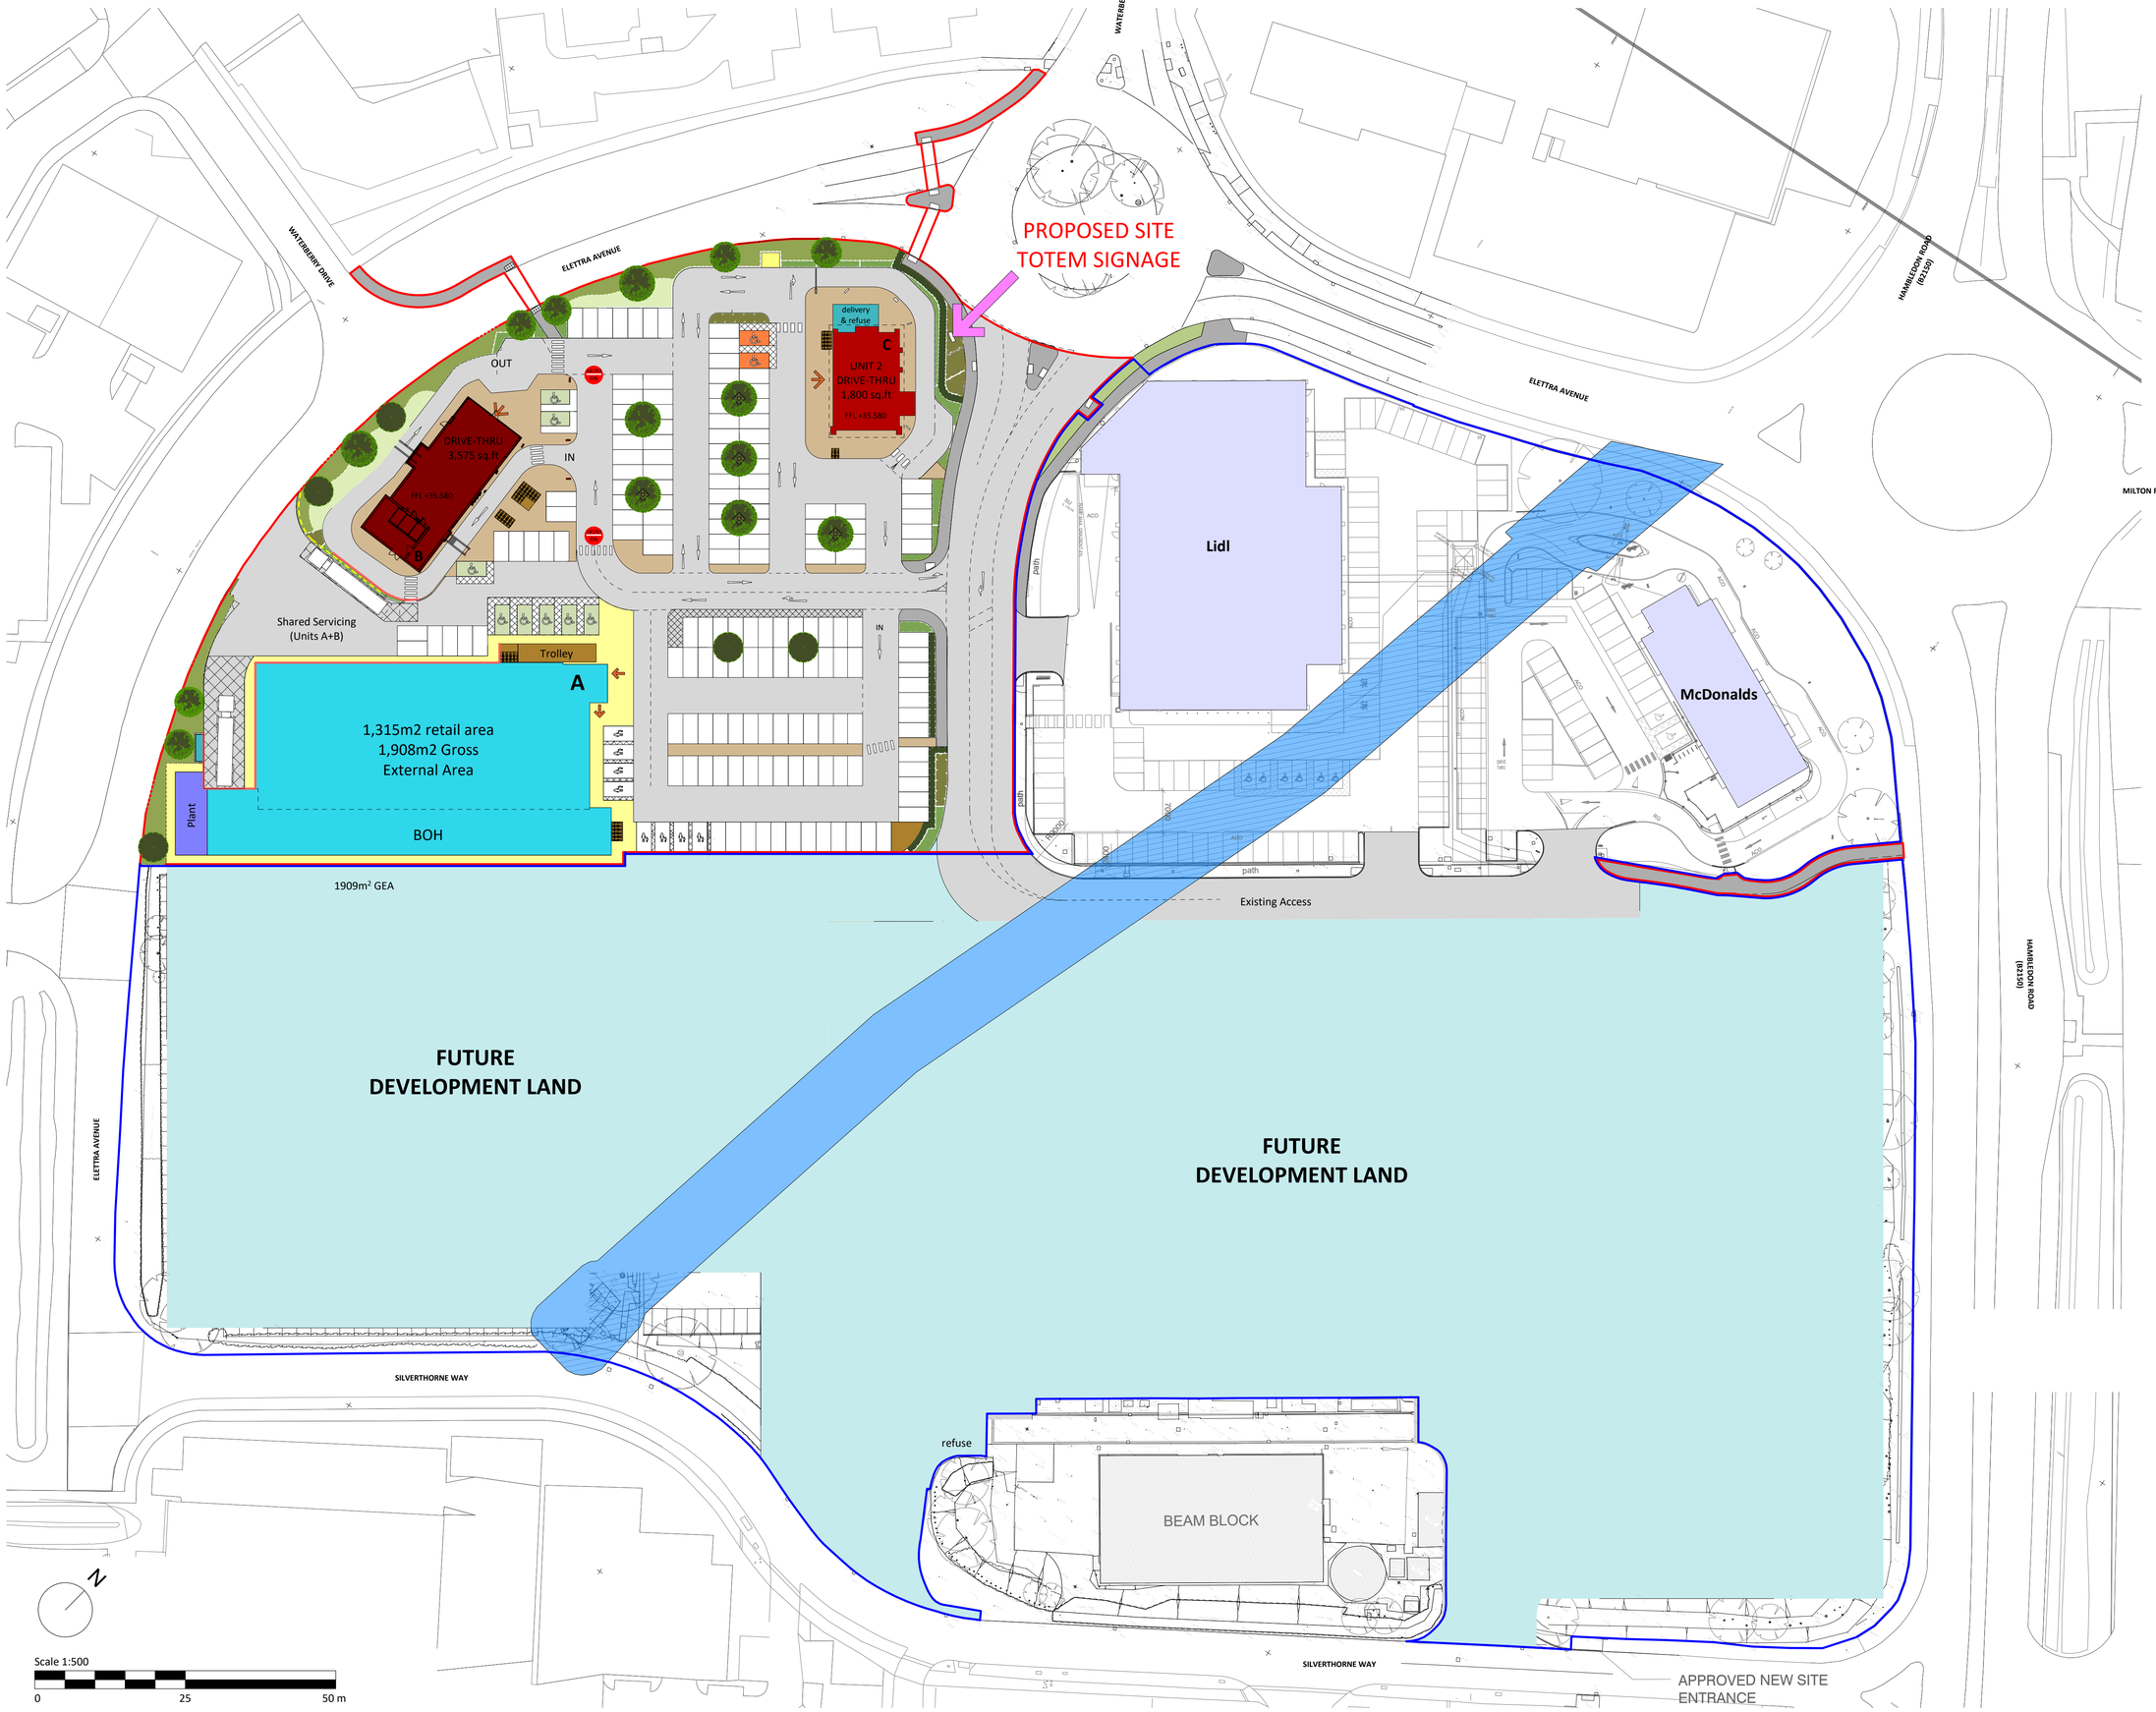

Figured dimensions only are to be used. All dimensions to be checked onsite. Differences between drawings and between drawings and specification or bills of quantites to be reported to the LDA Group.

© The copyright of the drawings and designs contained therein remains vested in the LDA Group

Revisions:		Drawn / Chkd:	Date:
P1	Preliminary Issue	MAS	21/04/2021

Client:

HARGREAVES

Project:

WATERLOO PARK
WATERLOOVILLE

Drawing Title:

Proposed Totem Signage

LDA Chartered Architects

24 Church St. West,
Woking, Surrey,
GU21 6HT

01483 494 350

lda@ldaarchitects.co.uk
www.ldaarchitects.co.uk

Architecture

Planning
Space Planning
Interior Design

Scale @ A1:	Checked by:	Date:
1 : 500	MAS	04/21/21

Job No:	Stage _ Drawing No:	Rev:
1618	PL_910	P1

Issue Status:

- Construction ☐
- Preliminary ☐
- Information ■
- Approval ☐
- Tender ☐

Offices

Woking

LDA CHARTERED ARCHITECTS

21/04/2021 20:26:04