


coffee shop

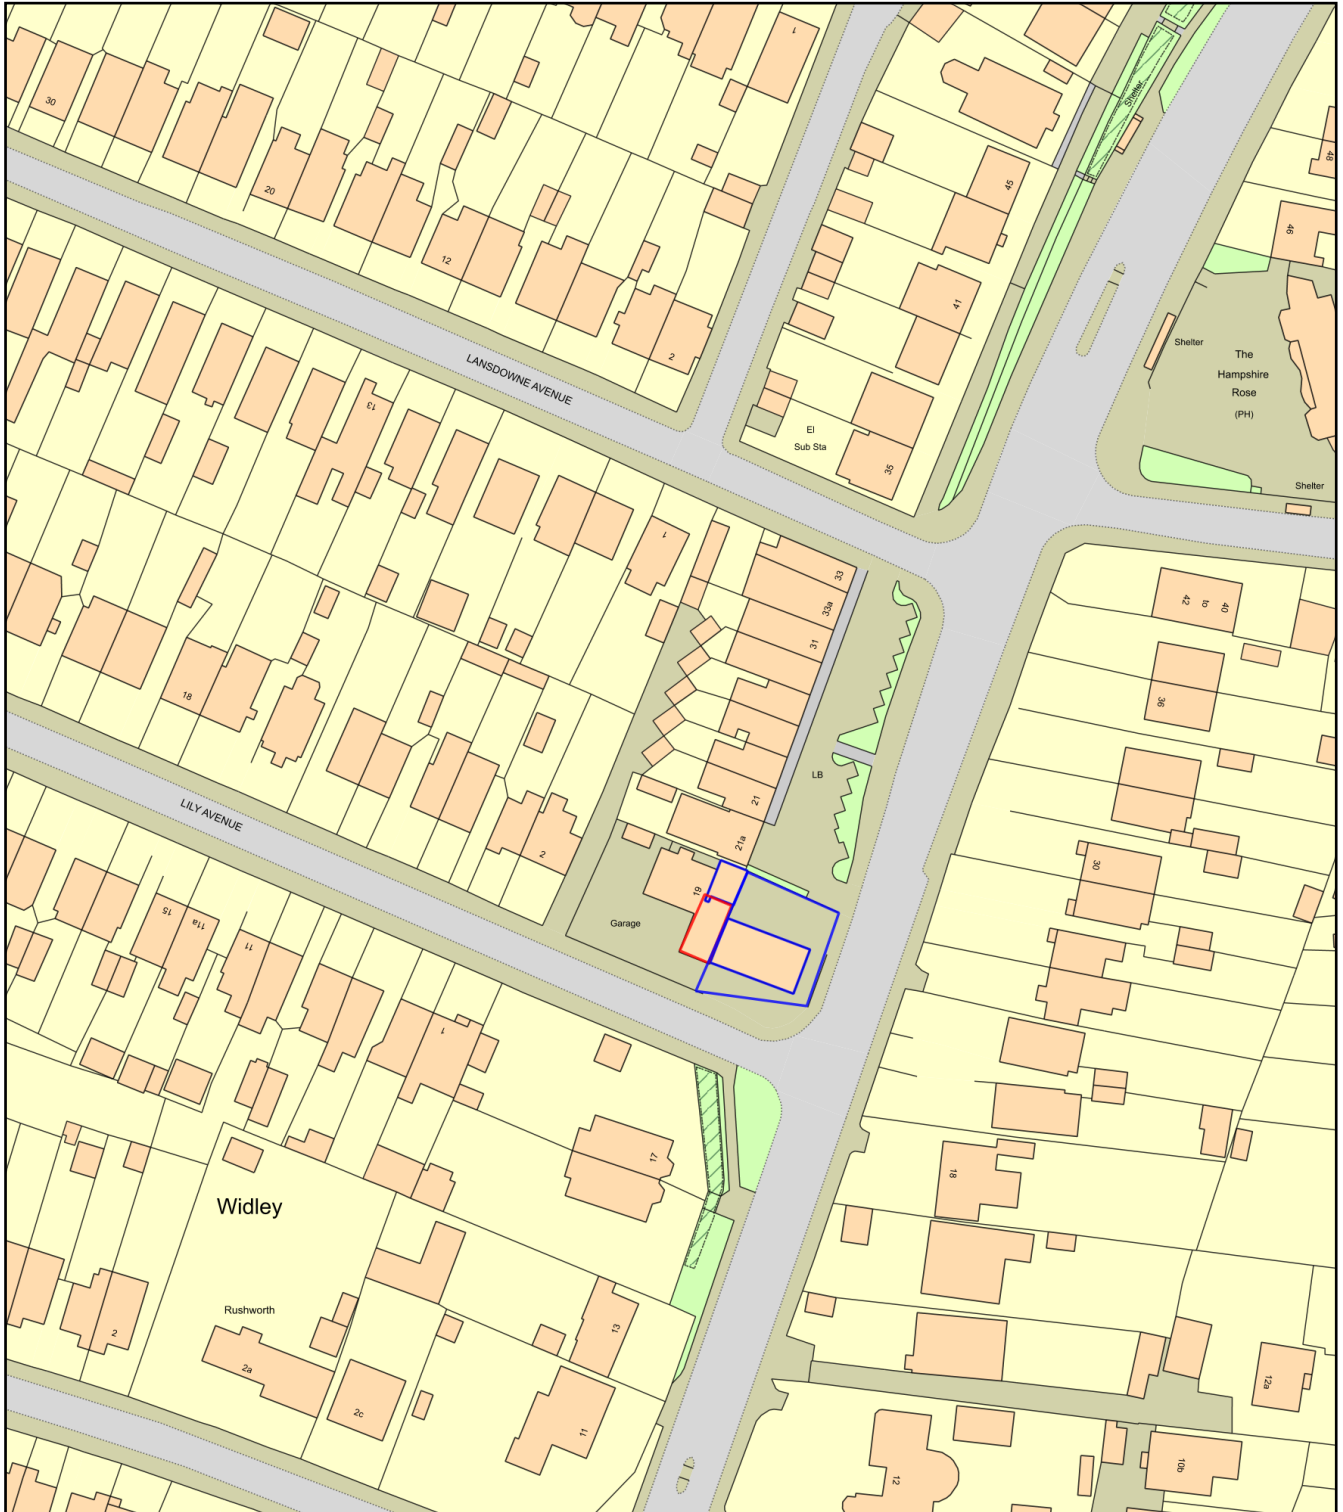

0 50
Metres



Plan Produced for: Havant Civic Offices

Date Produced: 30 May 2021

Plan Reference Number: TQRQM21150035428750

Scale: 1:1250 @ A4