
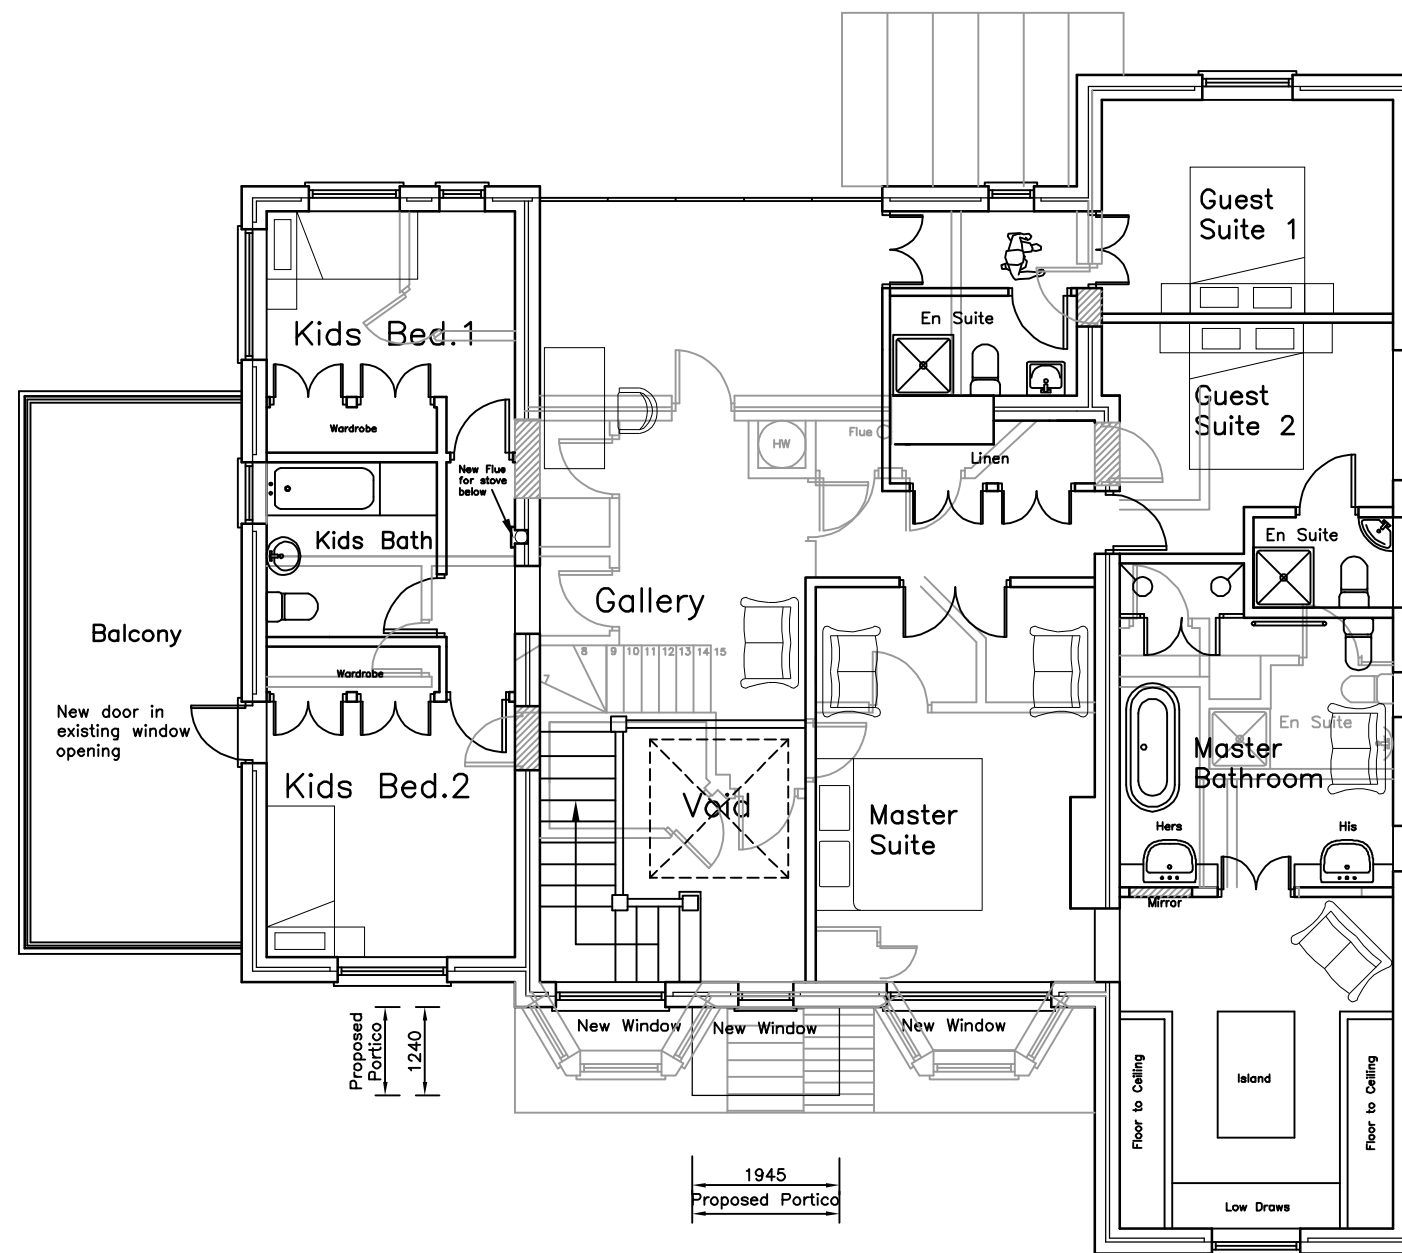


FIRST

Broad Oak
Cope Lane
Hayling Island

PROPOSED FIRST FLOOR PLAN

Revisions
A.

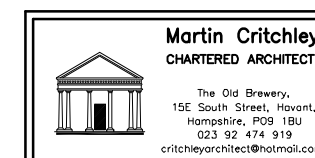

Scale A3 = 1:100
Drawn SAR/ELR
Date 26/08/16

1413-412⁰

metres

10

20

30