


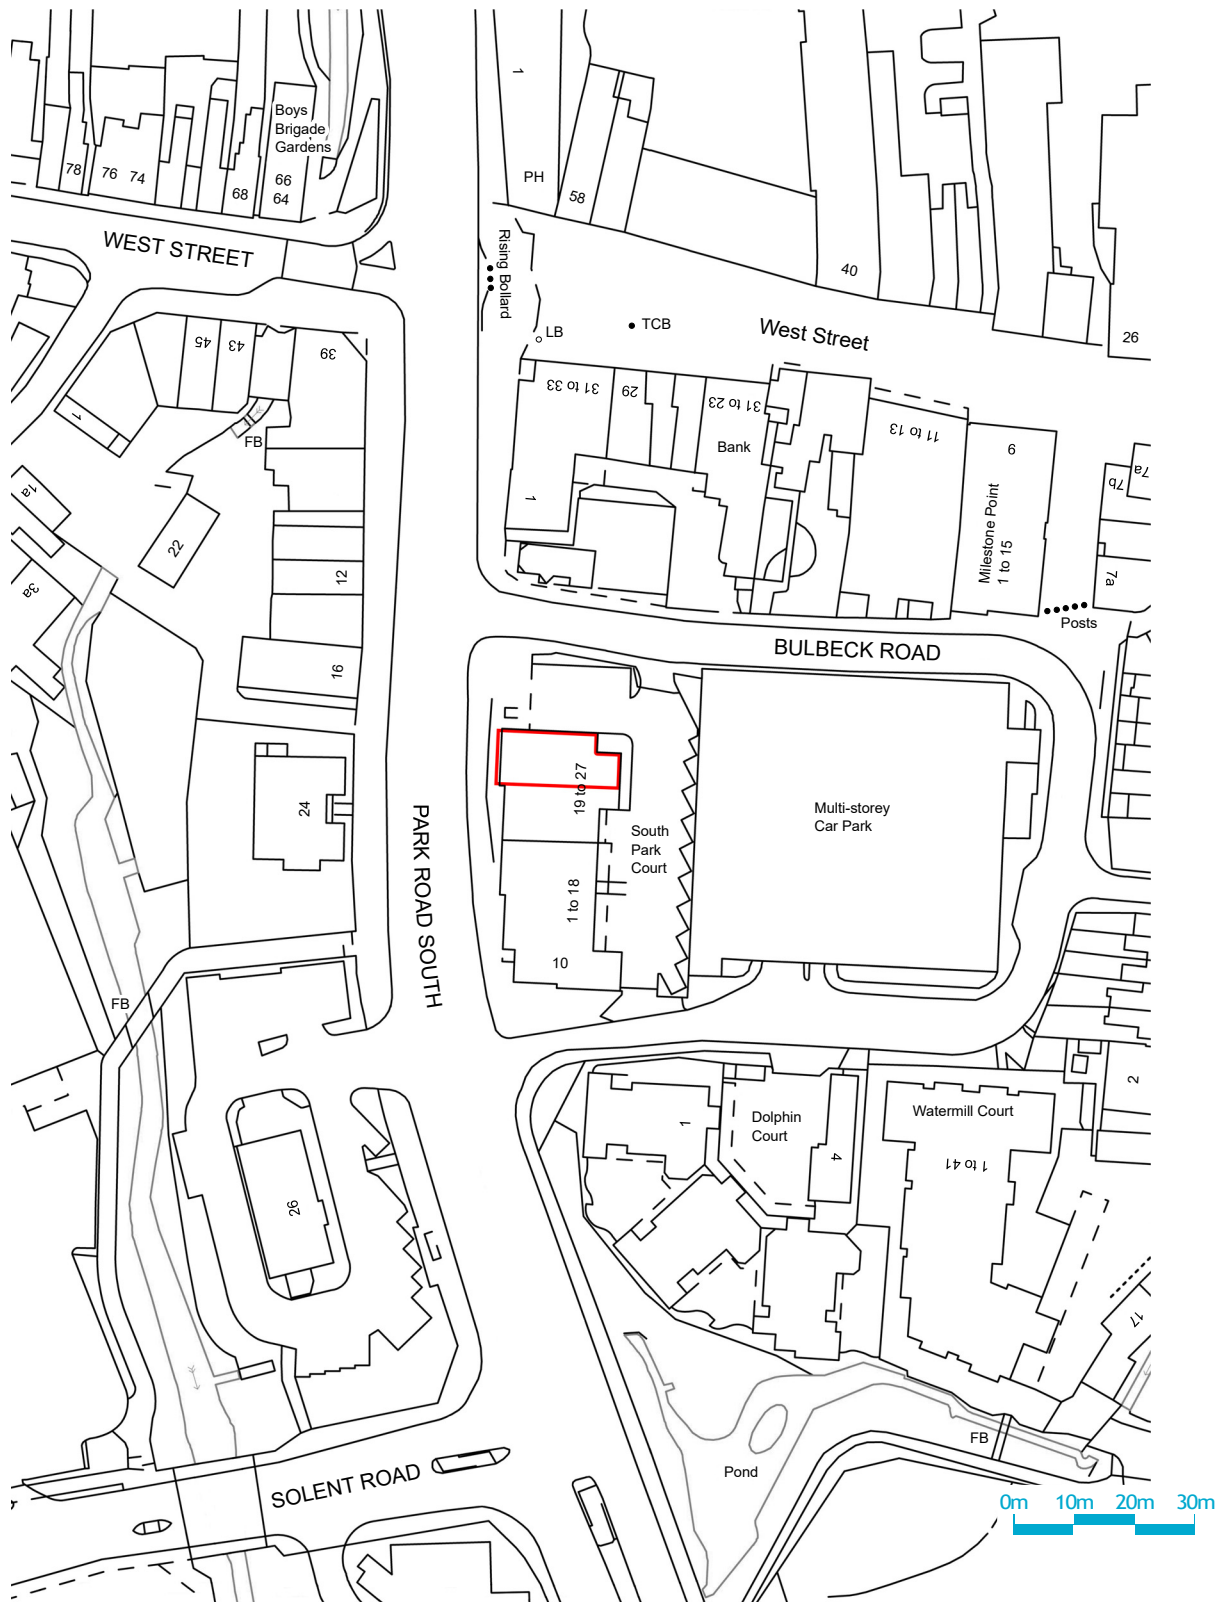

SITE LOCATION PLAN
Unit 5A, South Park Court
HAVANT
PO9 1HA



Scale @ A4 : 1:1250

Plan No. : 22-00308_SLP01



rapleys.com
0370 777 6292

This map is for identification purposes only and should not be relied upon for accuracy.
© Crown copyright and database rights 2022. OS Licence No. 100004619

LONDON
BIRMINGHAM
BRISTOL
CAMBRIDGE
EDINBURGH
HUNTINGDON
MANCHESTER