
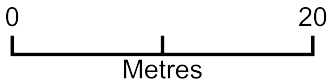


Block Plan

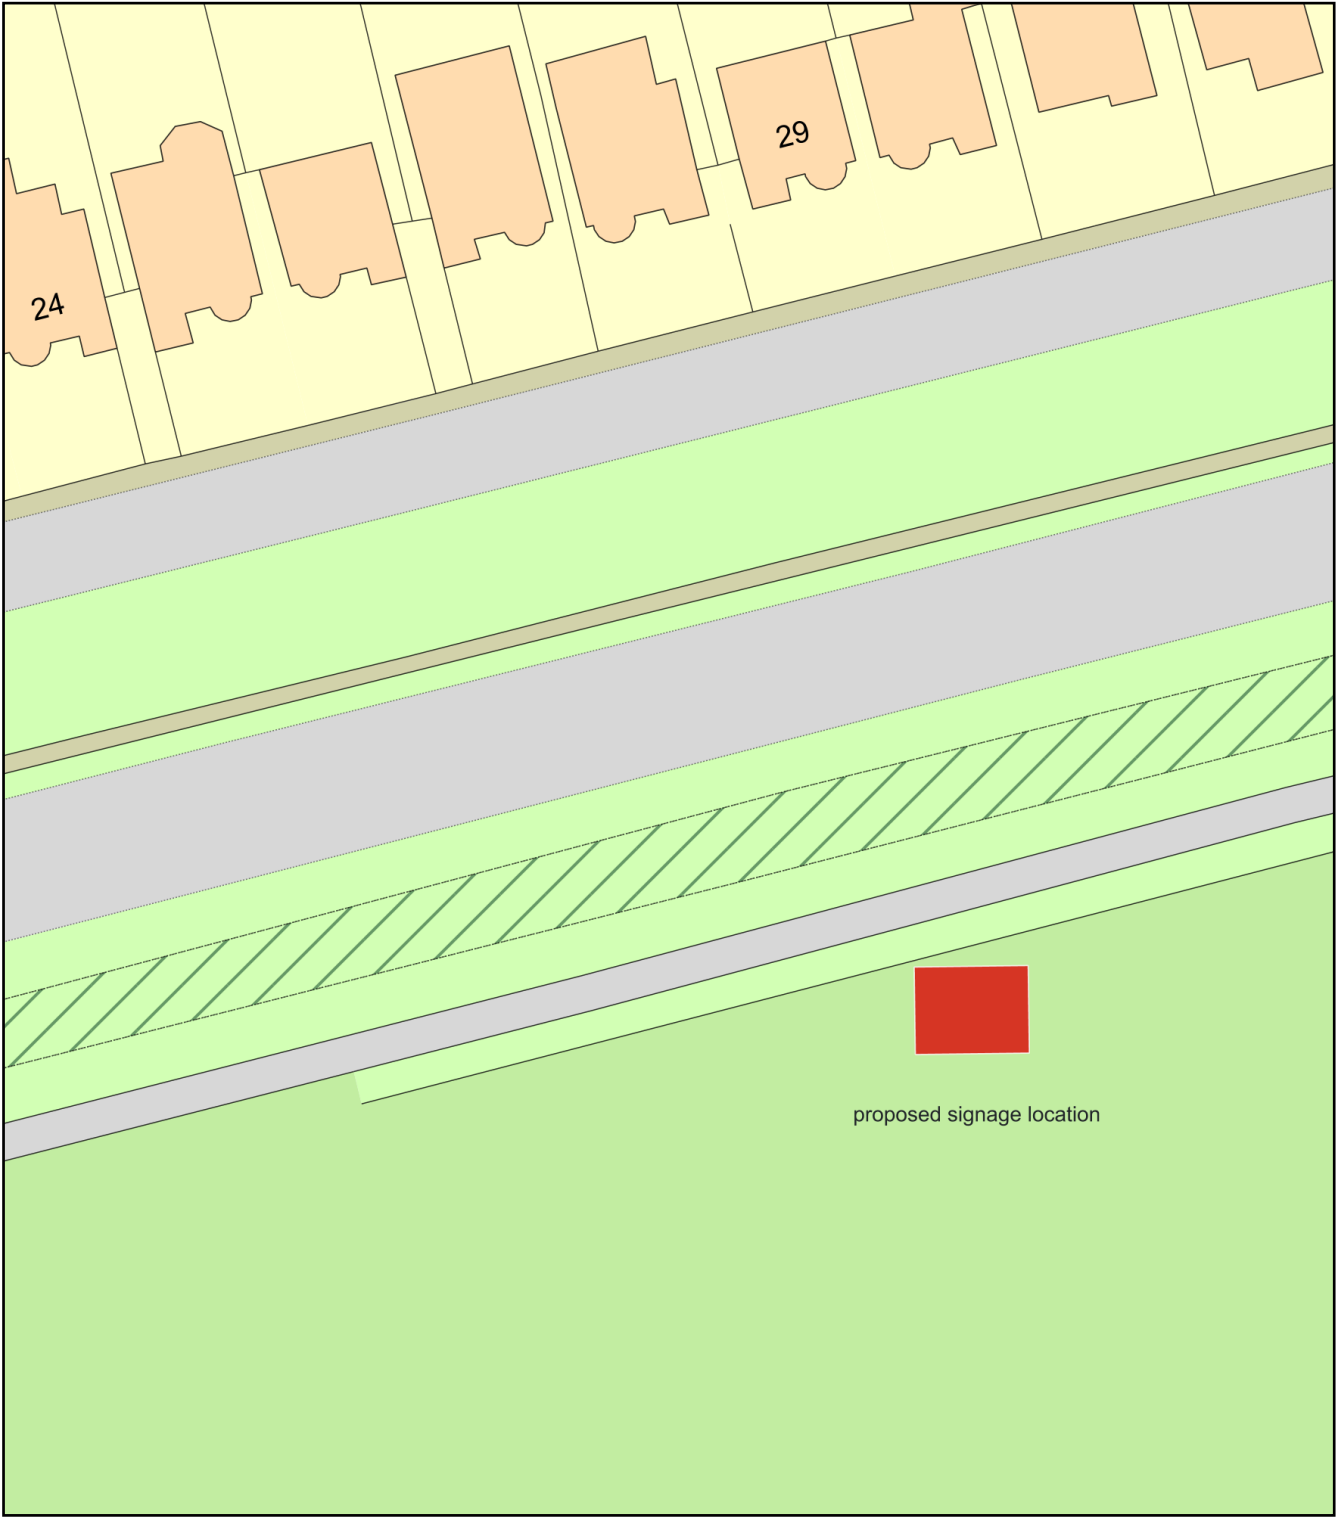

Plan Produced for: Havant Borough Council
Date Produced: 03 Feb 2022
Plan Reference Number: TQRQM22034161442770
Scale: 1:500 @ A4