


BALCONY 2 DRAWN

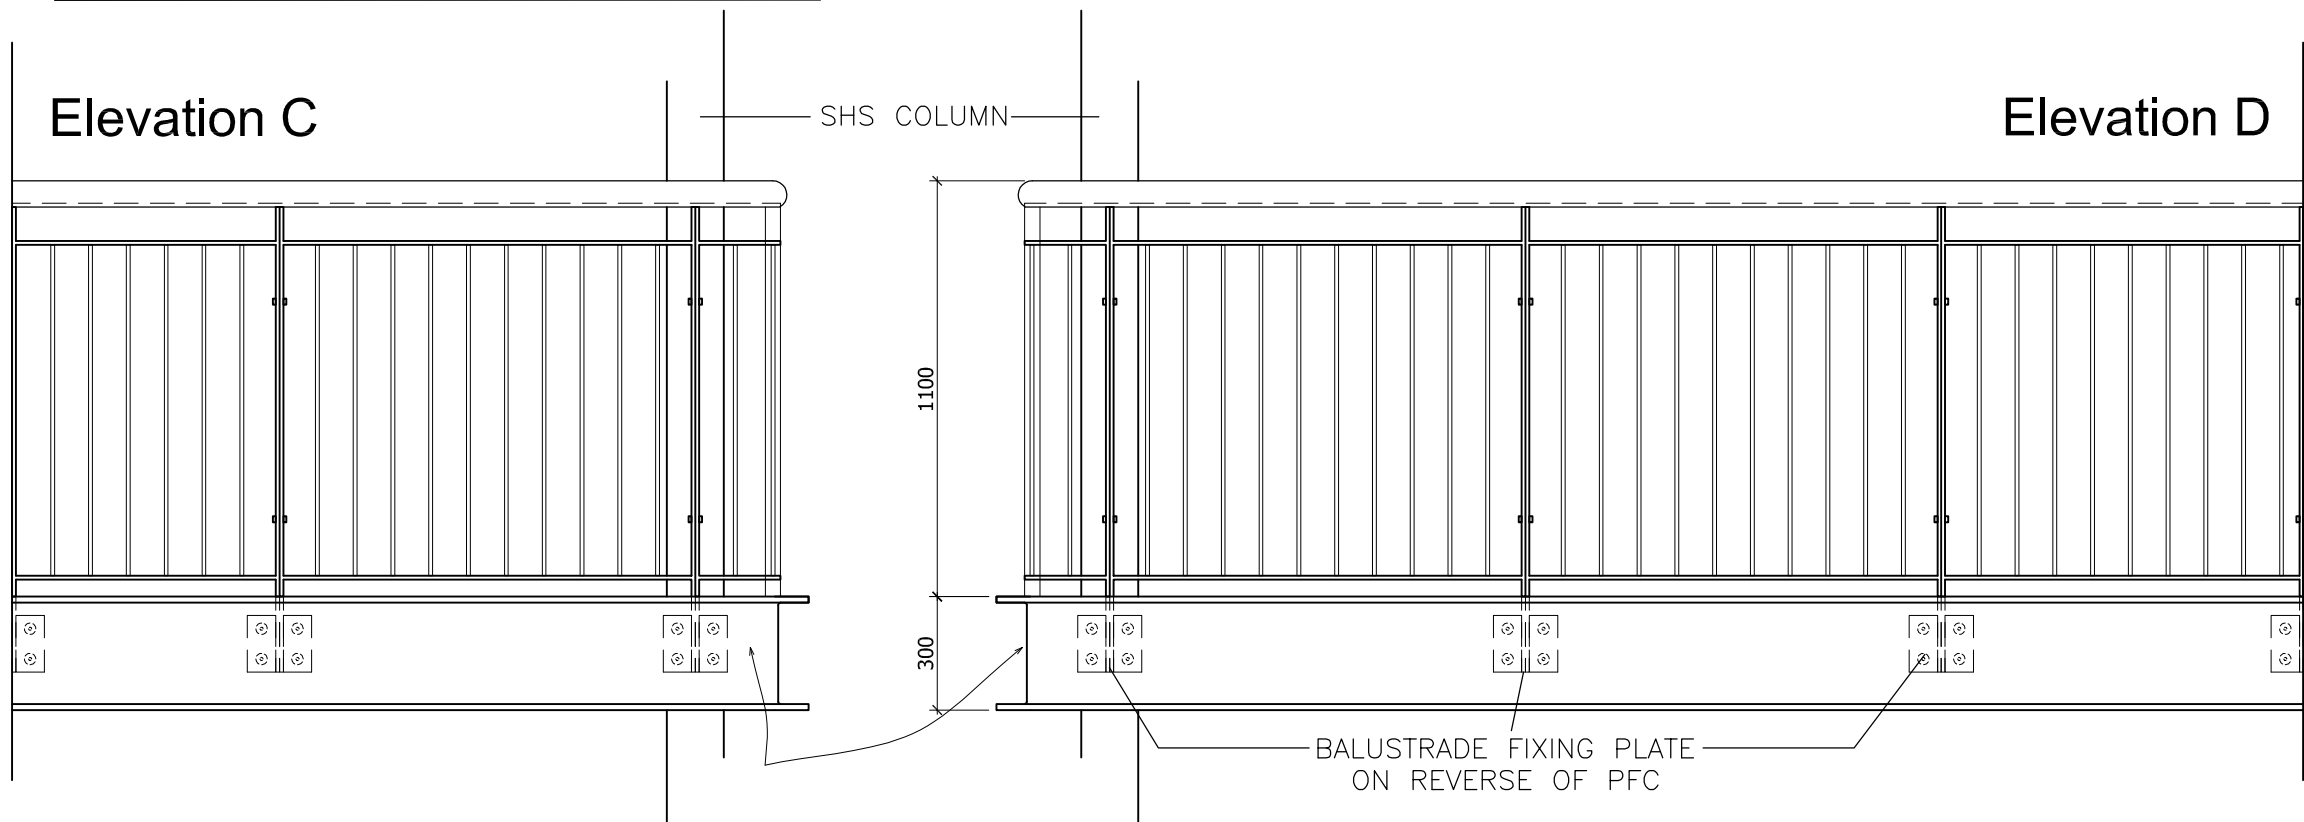

Notes

1. This drawing is the copyright of MH Architects Ltd

2. Do not scale this drawing except for Local Authority planning purposes

3. All dimensions must be checked on site by the contractor prior to commencement of the works.


A - Approved

B - Approved with comments






C - Do not use

| Rev. | Revision Note/Purpose of Issue                                                            | Drw By | Date       | Chk By | Date     |
|------|-------------------------------------------------------------------------------------------|--------|------------|--------|----------|
| P01  | PRELIMINARY ISSUE                                                                         | AH     | 06.08.20   | PWW    | 06.08.20 |
| P02  | KEY PLAN UPDATED                                                                          | AH     | 17.09.20   | PWW    | 17.09.20 |
| P03  | Balcony notes added : threshold cill overhang, spacing to decking, galvanising to balcony | PWW    | 19.11.2020 |        |          |
| C01  | Construction issue                                                                        | PWW    | 17.08.2021 |        |          |


BALCONY 3

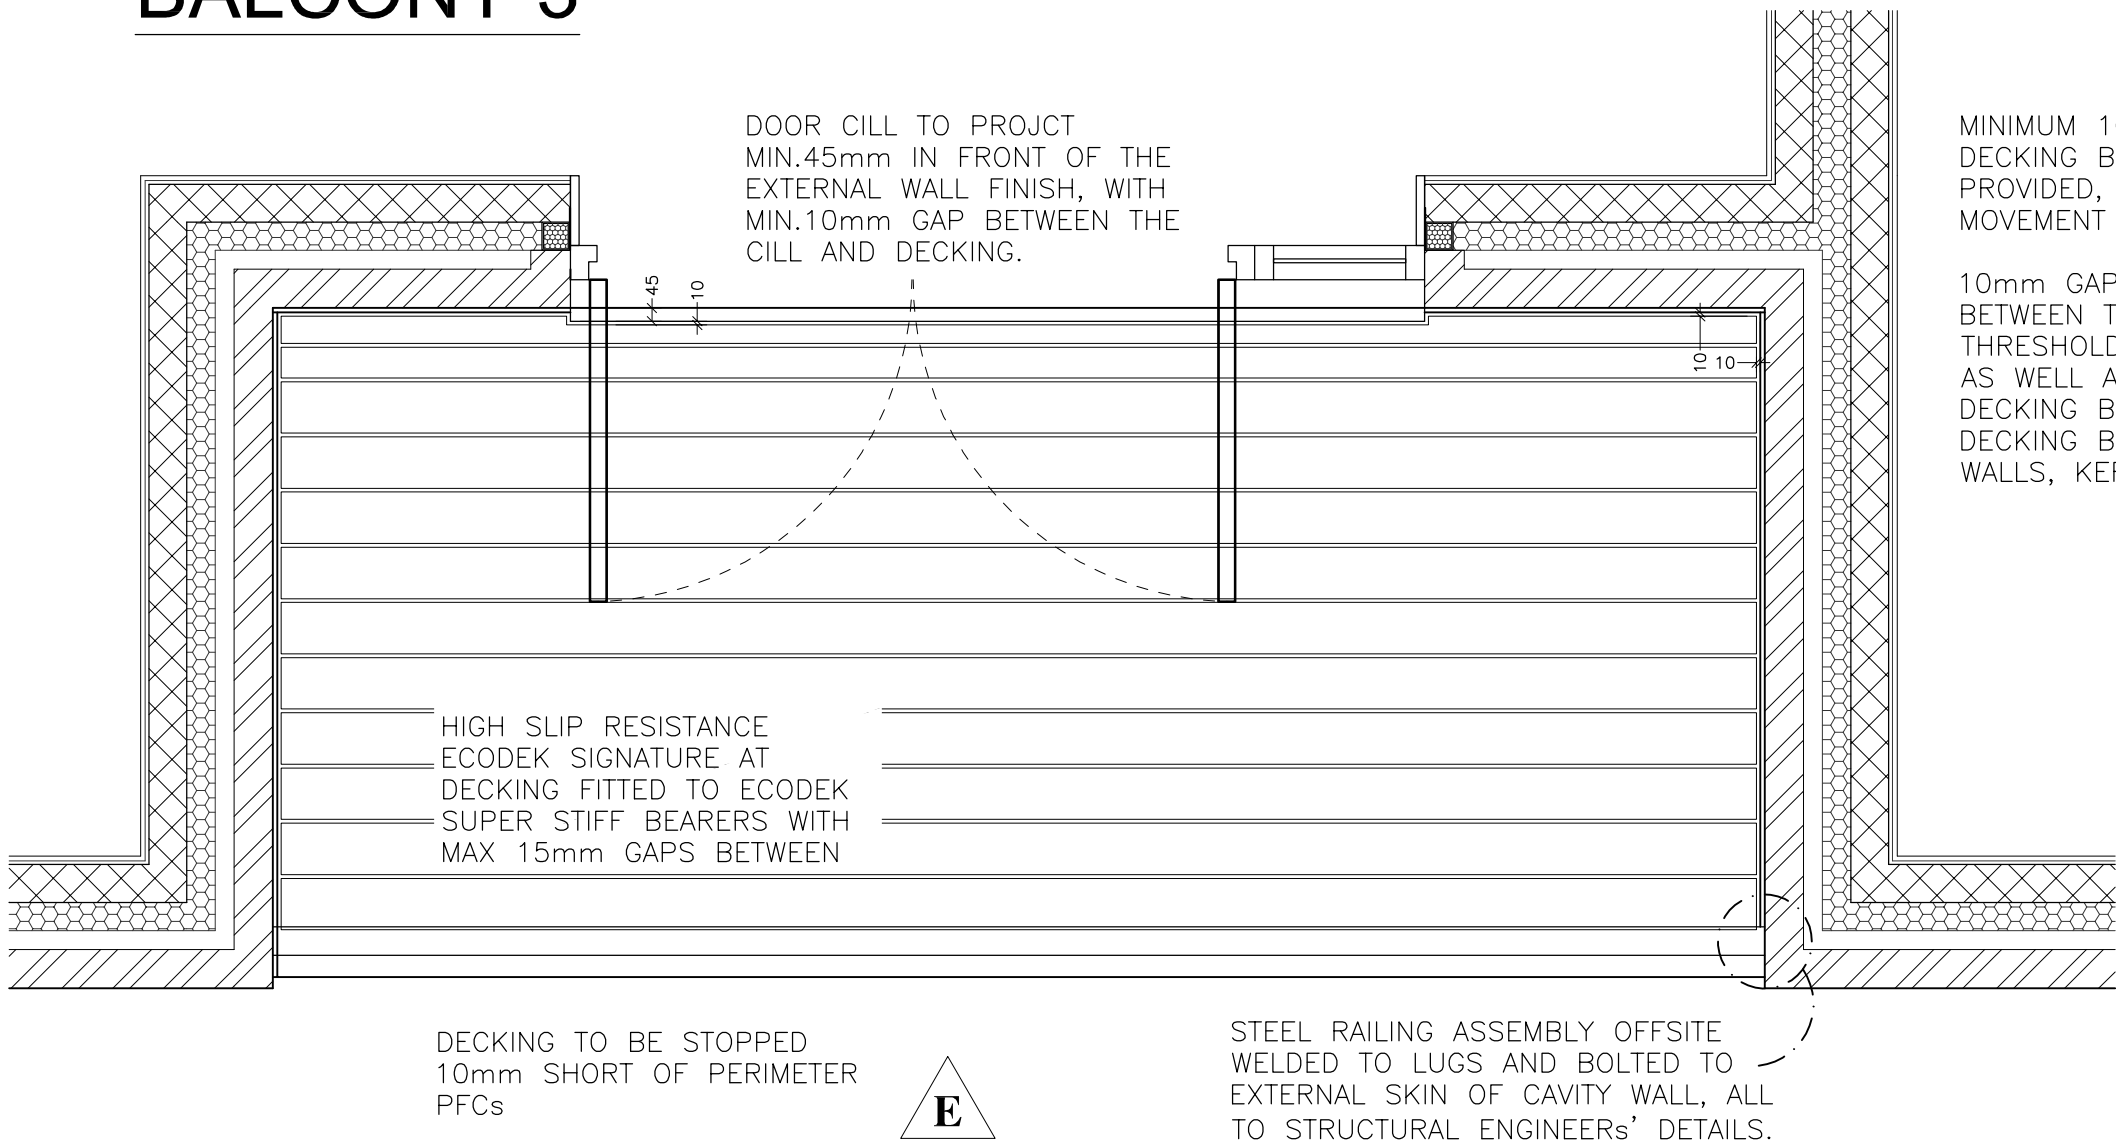


BALCONY 2

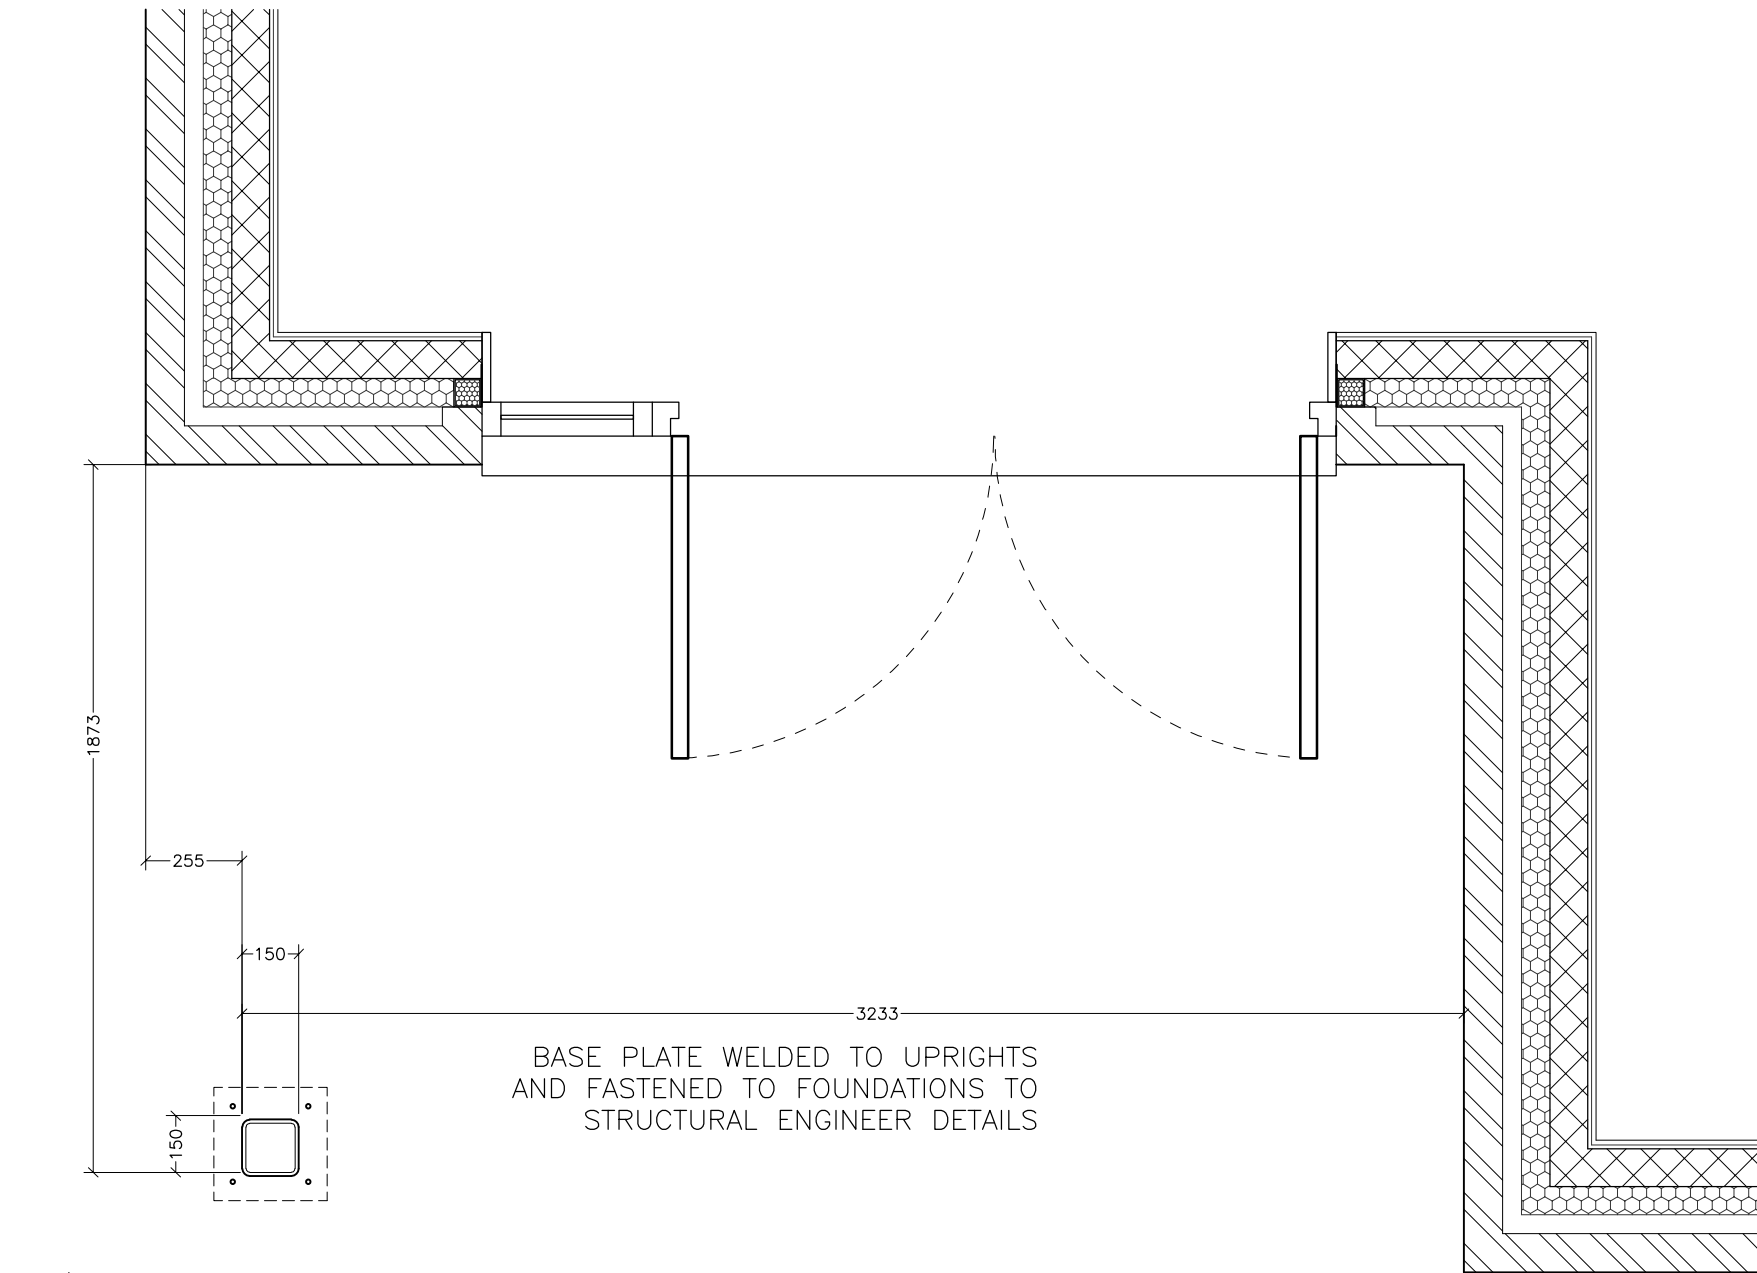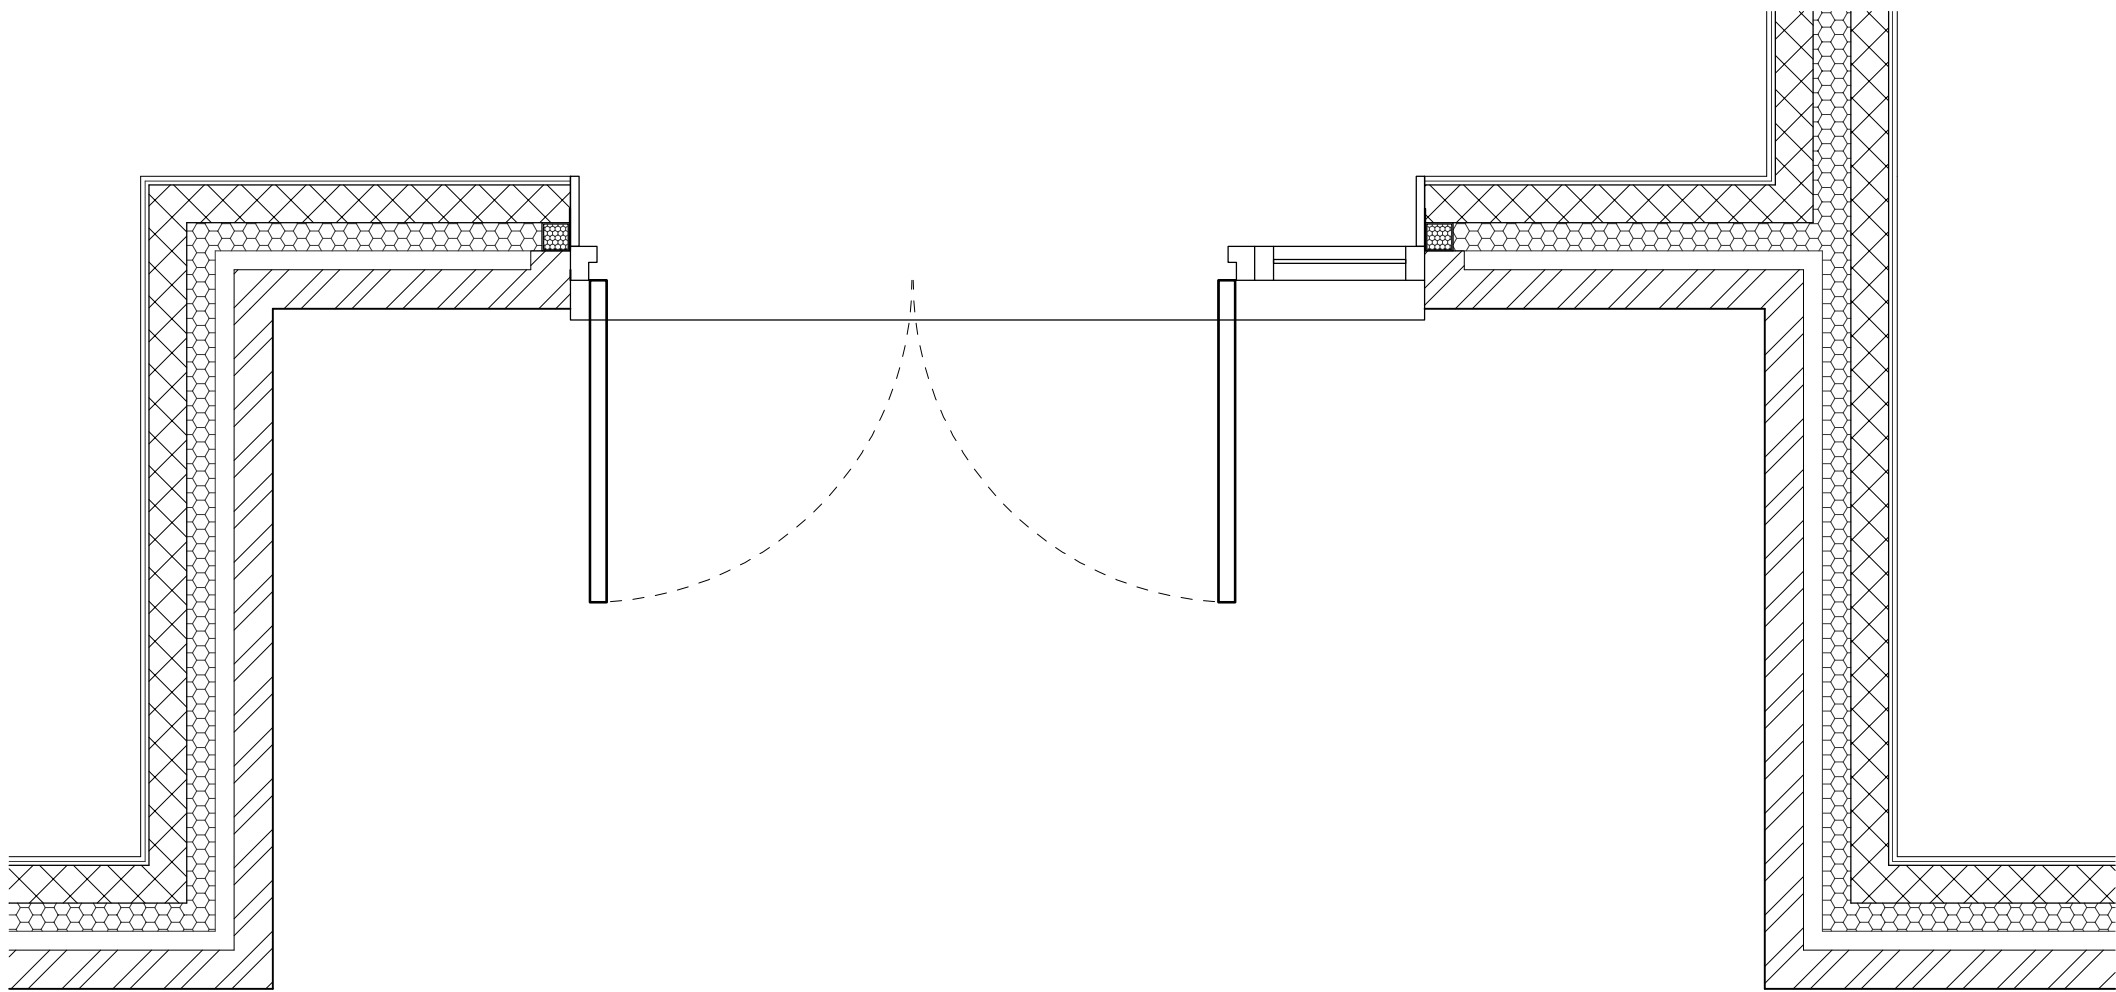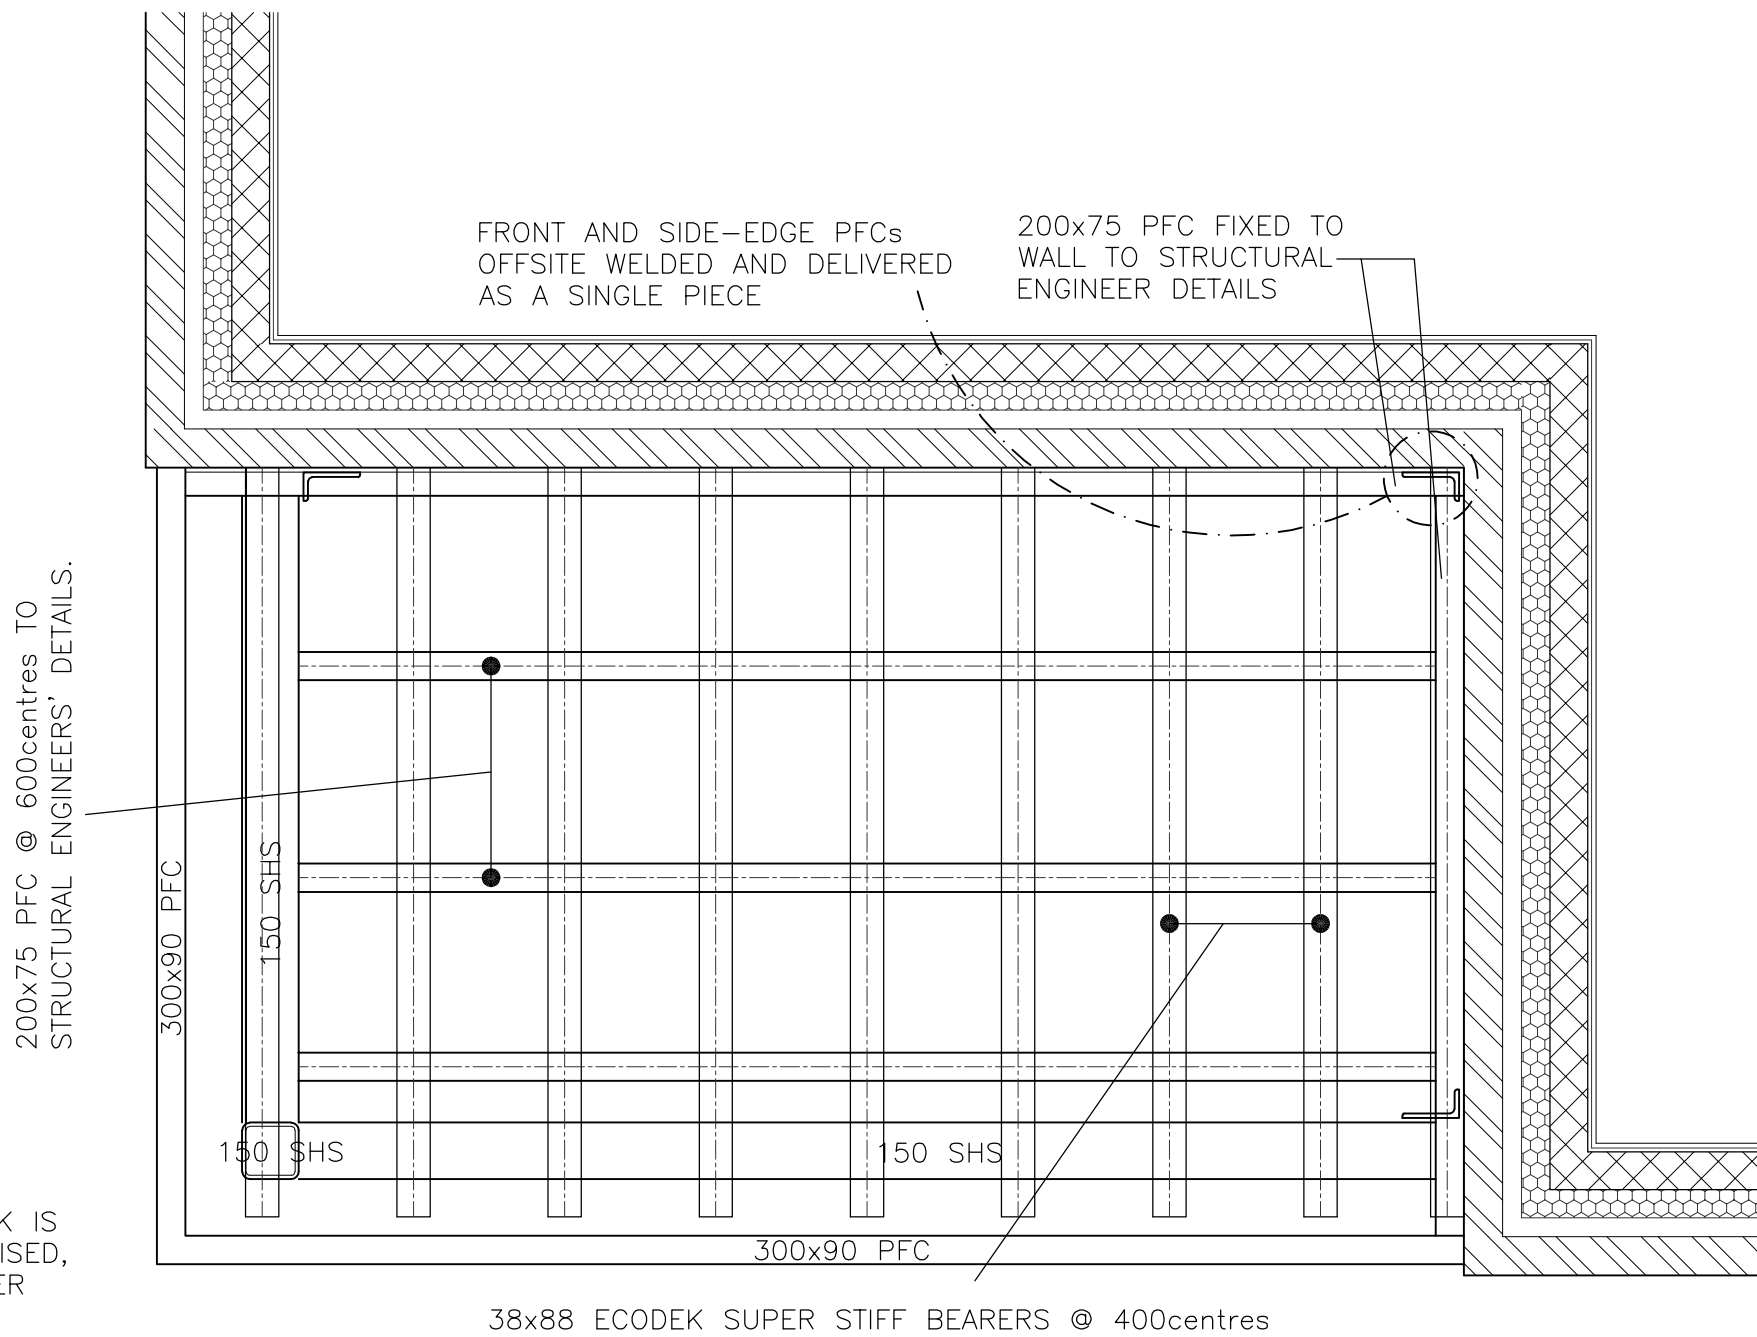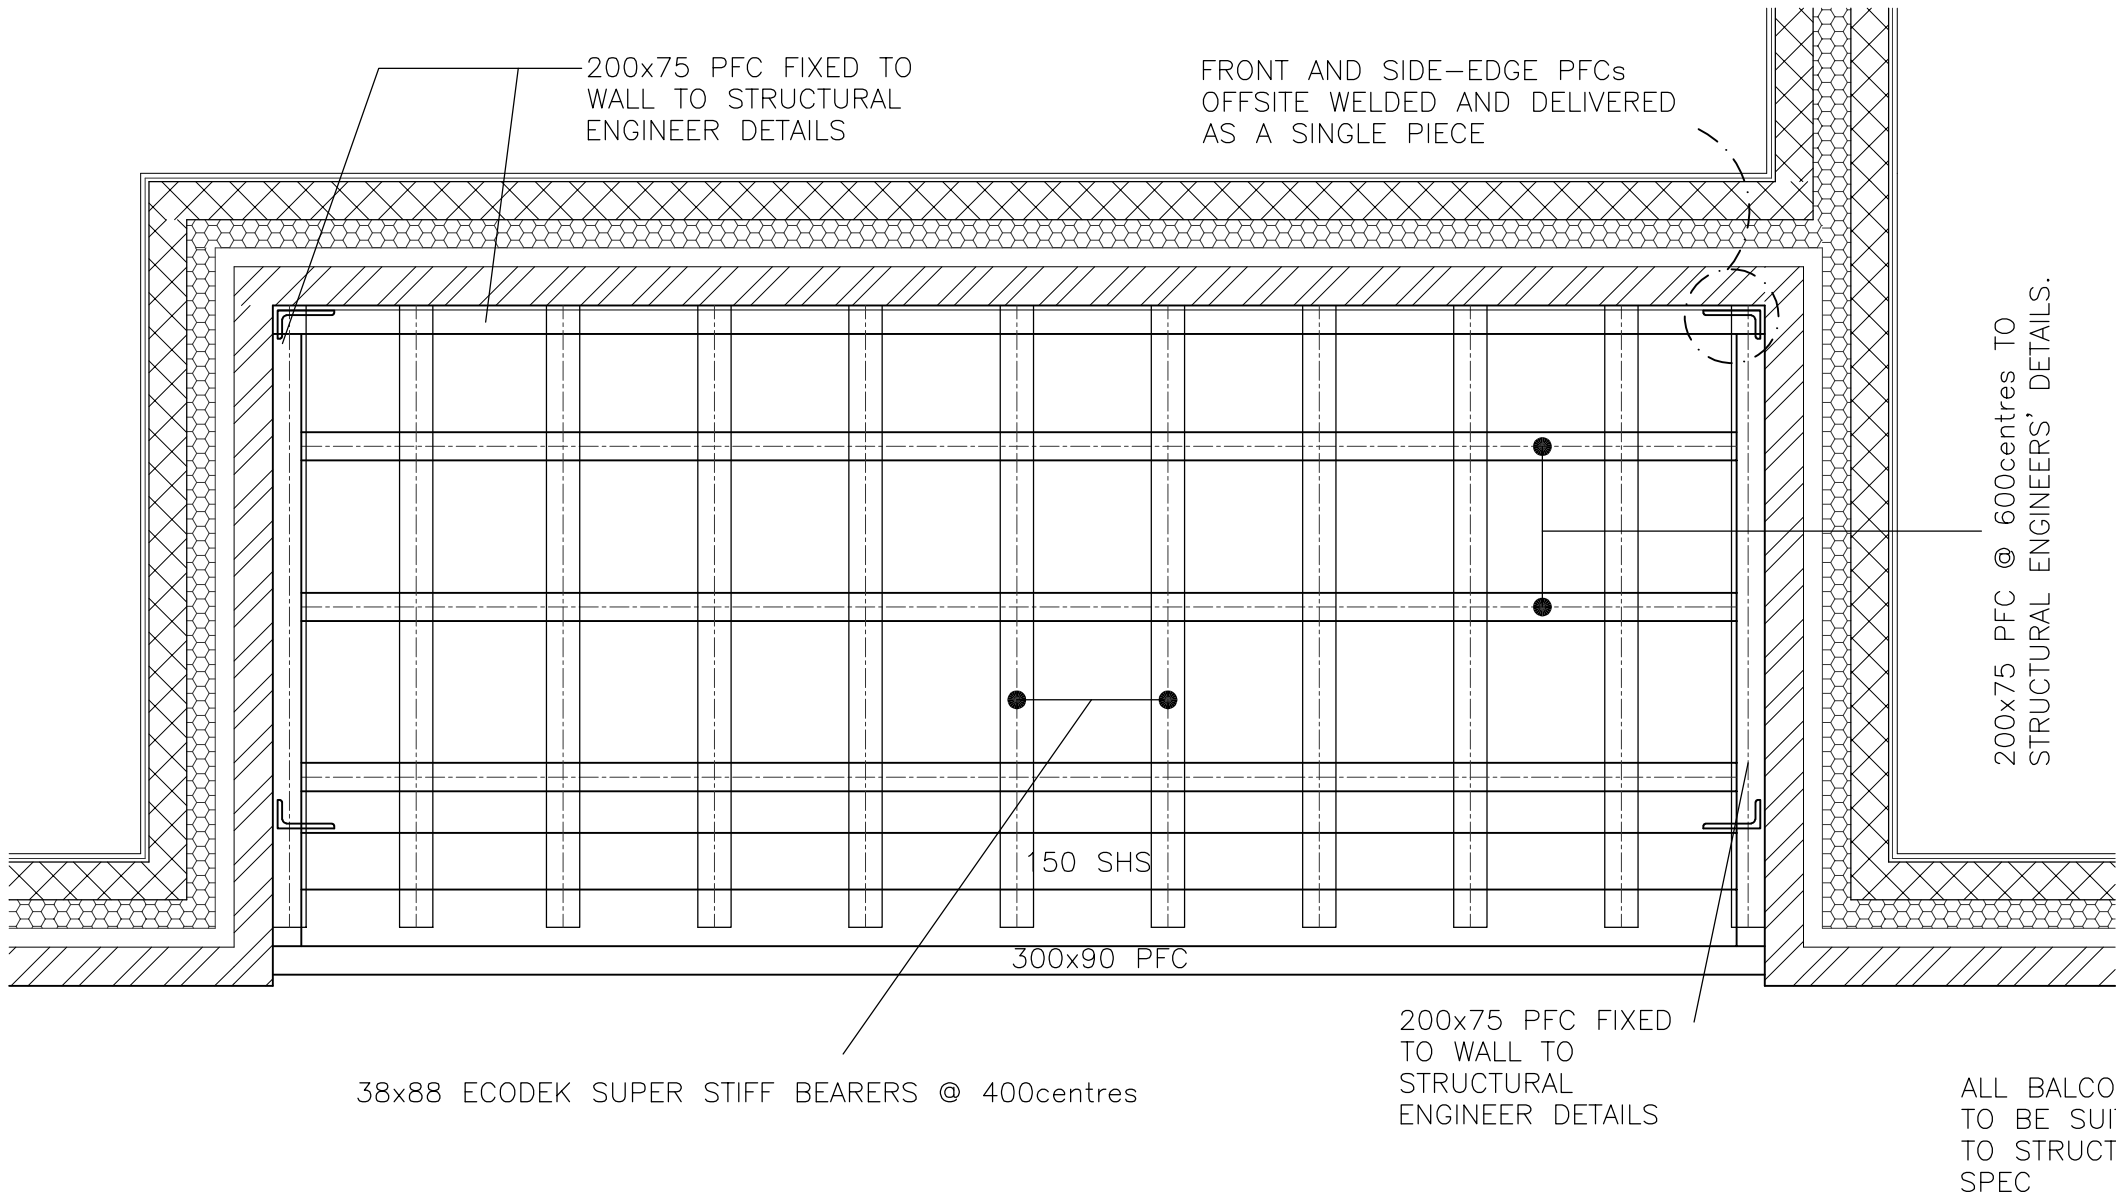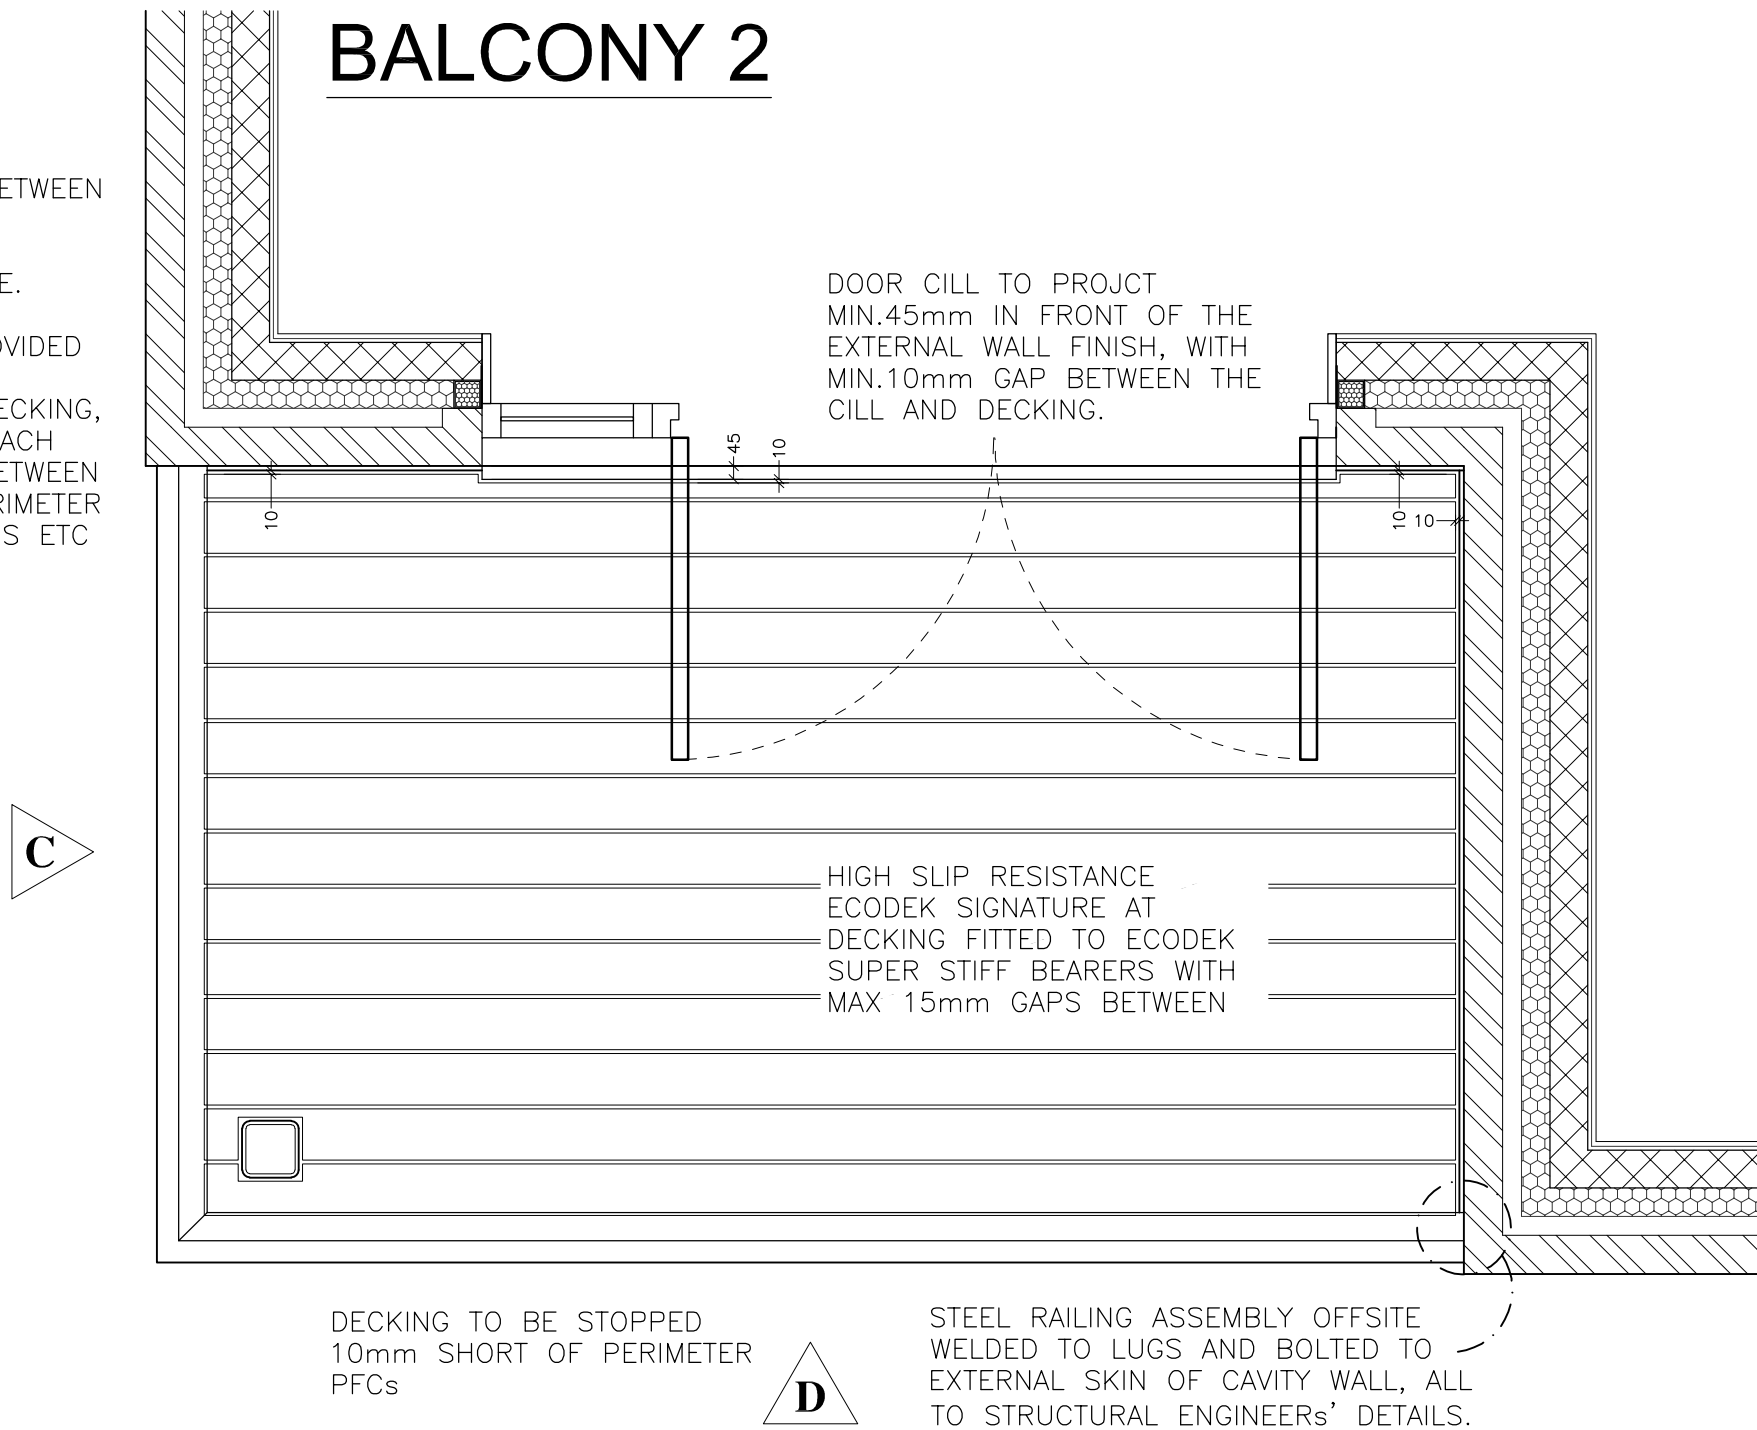

BALCONY 3 DRAWN

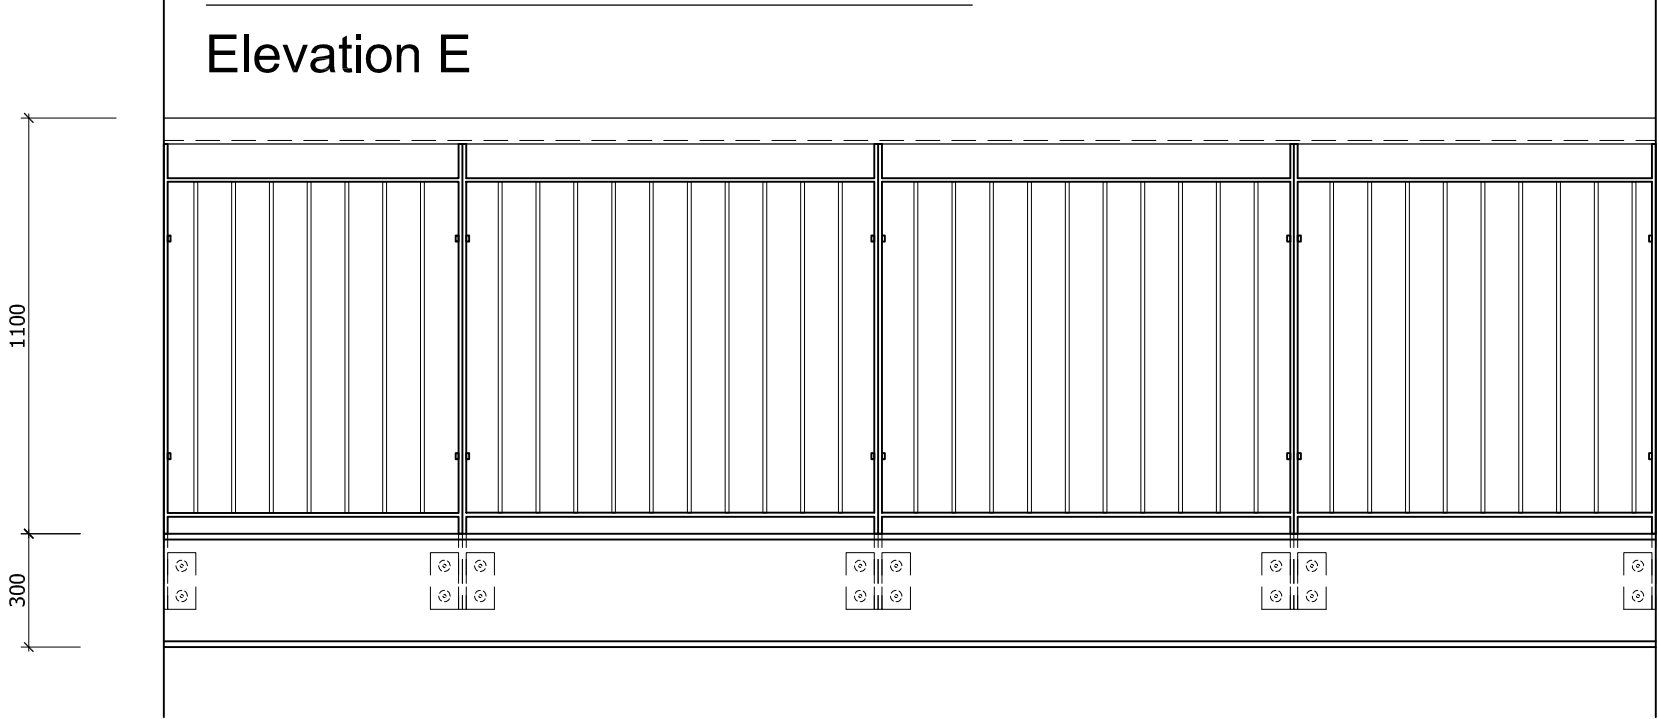

KEY TO BALCONIES

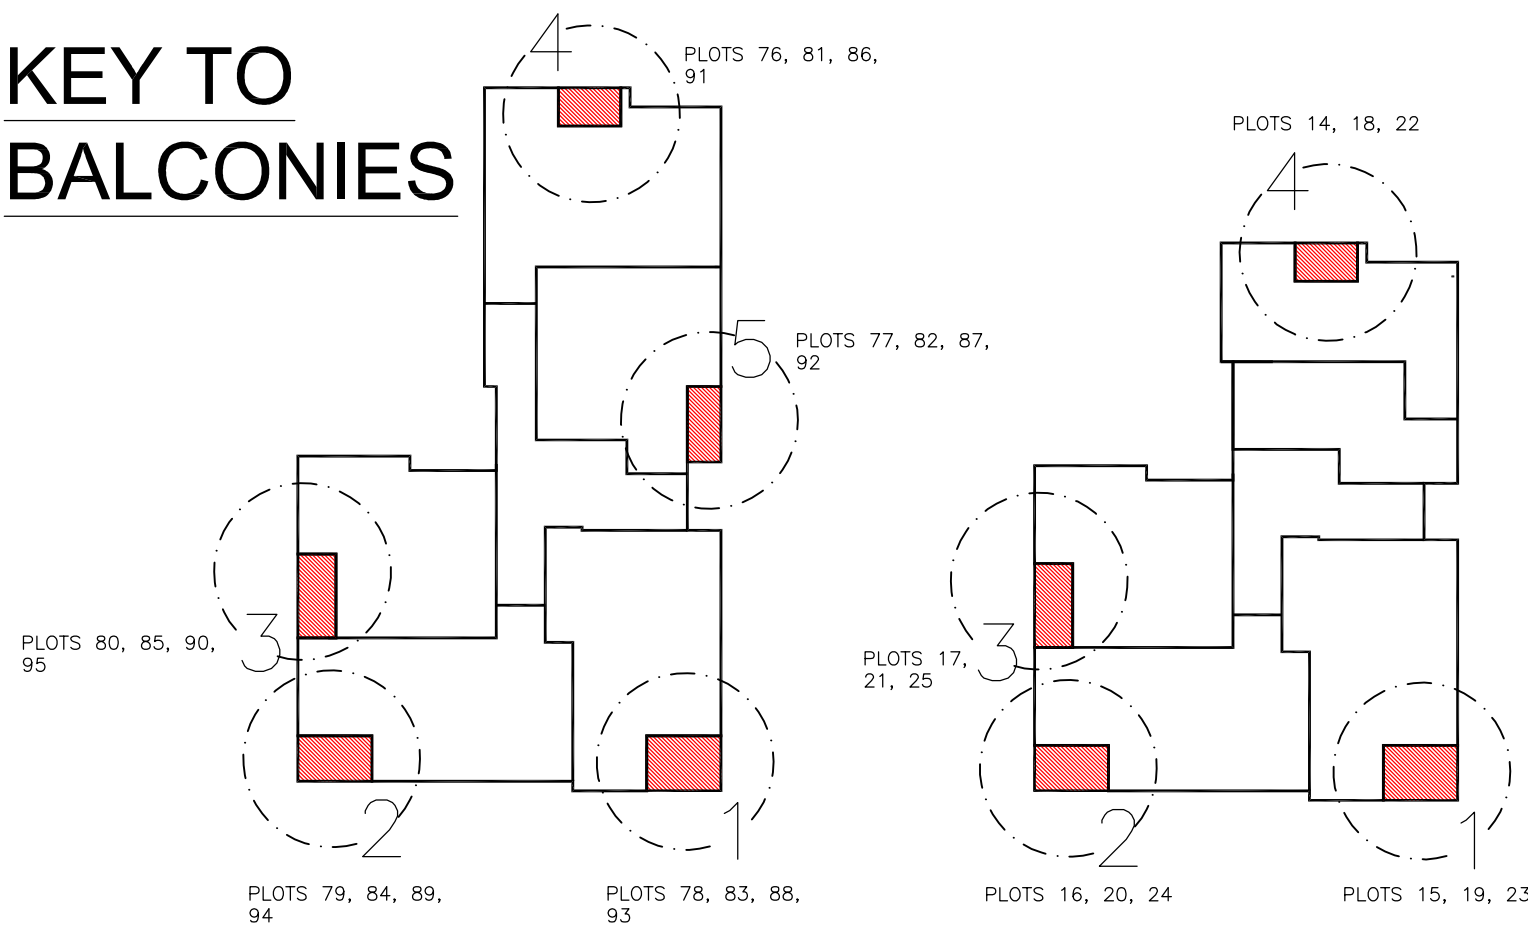

|                  |                                                           |         |          |             |      |      |      |      |
|------------------|-----------------------------------------------------------|---------|----------|-------------|------|------|------|------|
| Client           | DREW SMITH                                                |         | GROUP    |             |      |      |      |      |
| Job title        | Colt Industrial Estate<br>Havant<br>ITT for Homes England |         |          |             |      |      |      |      |
| Drawing title    | Construction<br>Details<br>Typical Flat Balconies         |         |          |             |      |      |      |      |
| Drawn            | Date                                                      | Checked | Date     | Scale at A1 |      |      |      |      |
| AH               | 06/08/20                                                  | PWW     | 06/08/20 | 1:20        |      |      |      |      |
| Job No.          | Pro.                                                      | Org.    | Zone     | Level       | Type | Role | No.  | Rev. |
| 18-197           | CIE                                                       | MHA     | ZZ       | ZZ          | DR   | A    | 0711 | C01  |
| Purpose of Issue |                                                           |         |          |             |      |      |      |      |

Ground Floor | Bicentennial Building  
Southern Gate | Chichester  
West Sussex | PO19 8EZ

t: 01243 774748  
e: admin@mharchitects.co.uk  
www.mharchitects.co.uk

Limited Company  
Registered in England No.0964333

mh

ARCHITECTS