



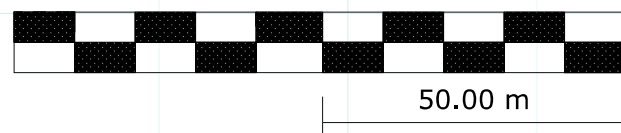

SCALE BAR 1:1250

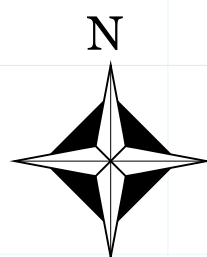

DRAWING NUMBER 1




NUMBER
16

NUMBER
14

NUMBER
12

NUMBER
10

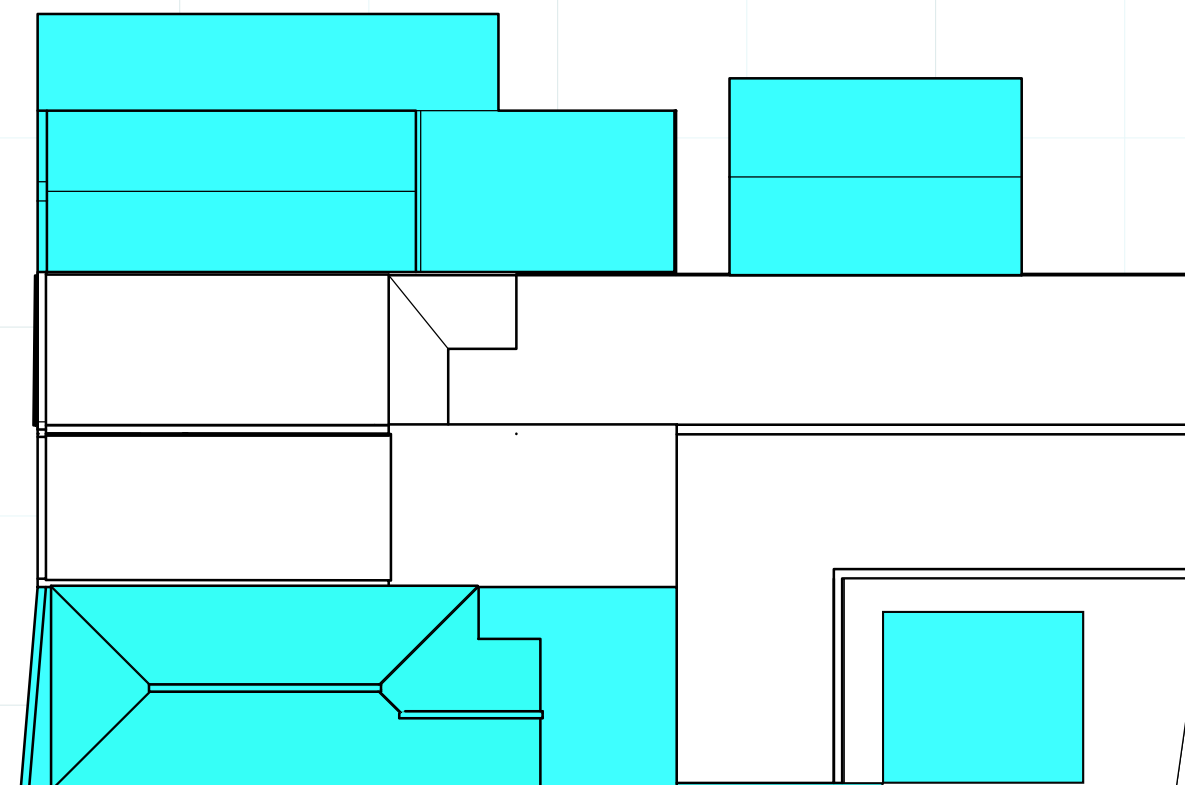


EXISTING BLOCK PLAN
SCALE 1:200

NUMBER
16

NUMBER
14

NUMBER
12


NUMBER
10

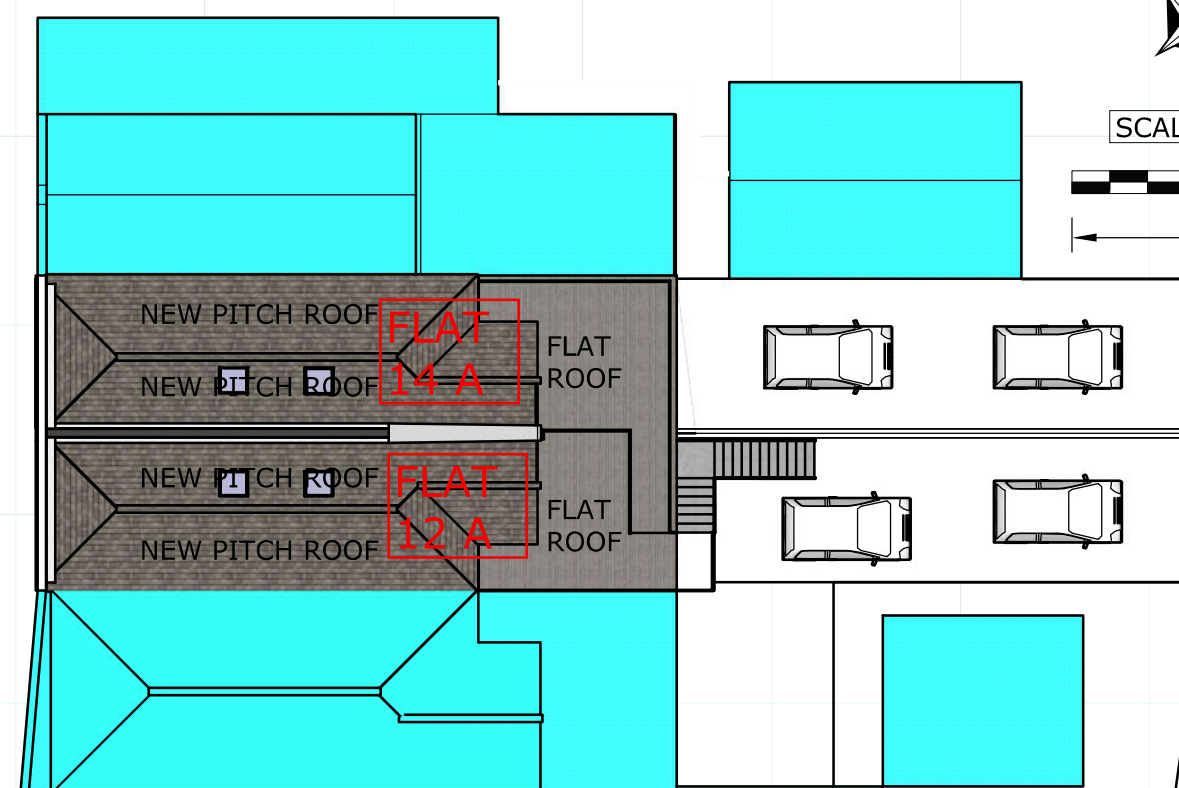

PROPOSED BLOCK PLAN
SCALE 1:200



SCALE BAR 1:200

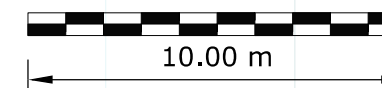

12 LONDON RD
PURBROOK
PO7 5LJ

PLANNING APPLICATION:
FLAT 12A AND 14A OVER SHOPS

SCALE 1:100/200/1250

DATE:
5/8/21