



Version	Date	Page(s)	Version Notes/Alterations	Drawn by
V1	06/12/21	ALL	Original Scheme	NS

DESIGN PACK - EXTERNAL

SITE:


WATERLOOVILLE

UNIT 1B, WELLINGTON RETAIL PARK, HAMBLEDON ROAD,
WATERLOOVILLE, HAMPSHIRE, PO7 7FG




- A Internally illuminated Front Elevation Flex Sign
- B Internally illuminated Rear Elevation Flex Sign
- D Manifestations
- E Entrance/Exit Vinyls
- F Totem Vinyls
- H Loading Bay Sign

EXISTING ELEVATIONS

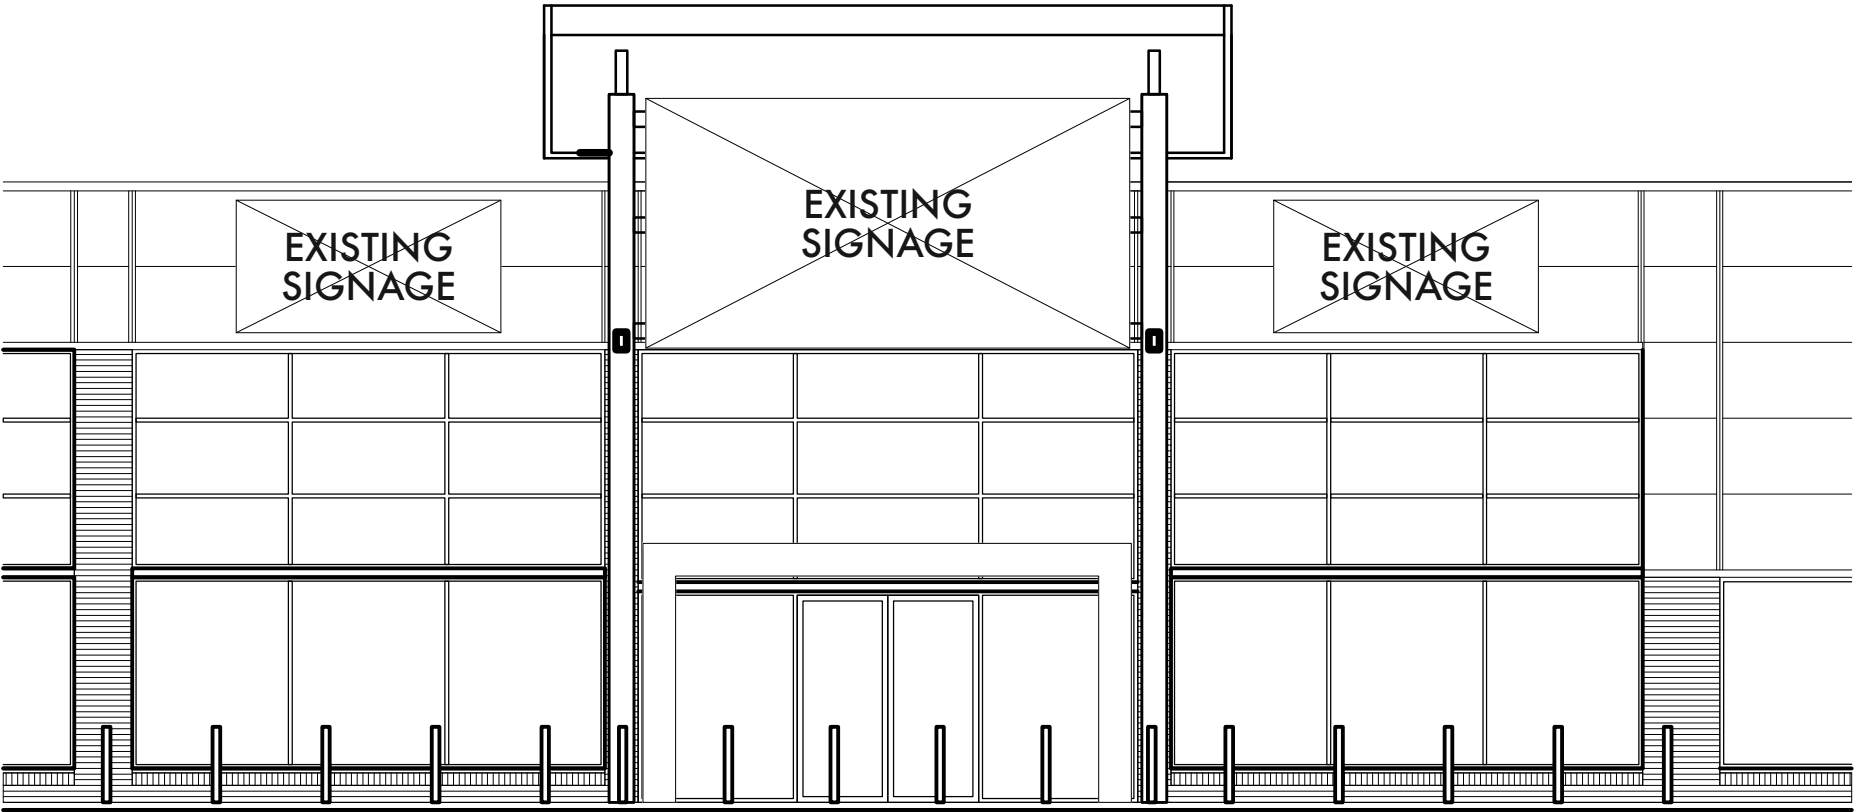

EXISTING FRONT ELEVATION

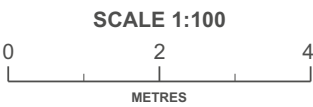





NOTE:
Existing signage to be removed and
backgrounds made good by others.





PROPOSED FRONT ELEVATION

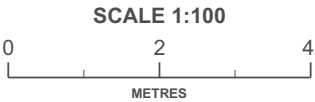

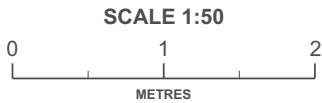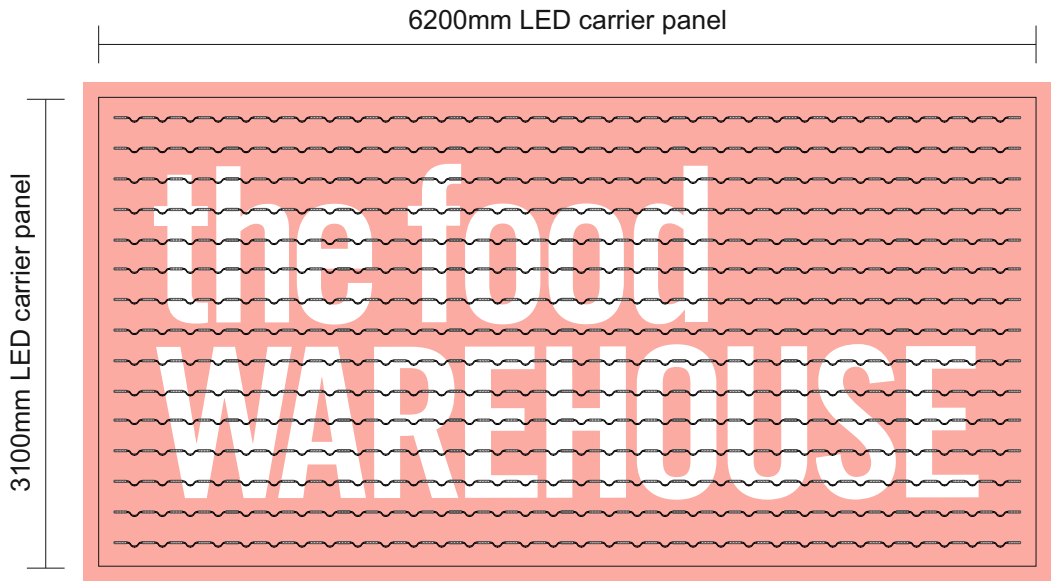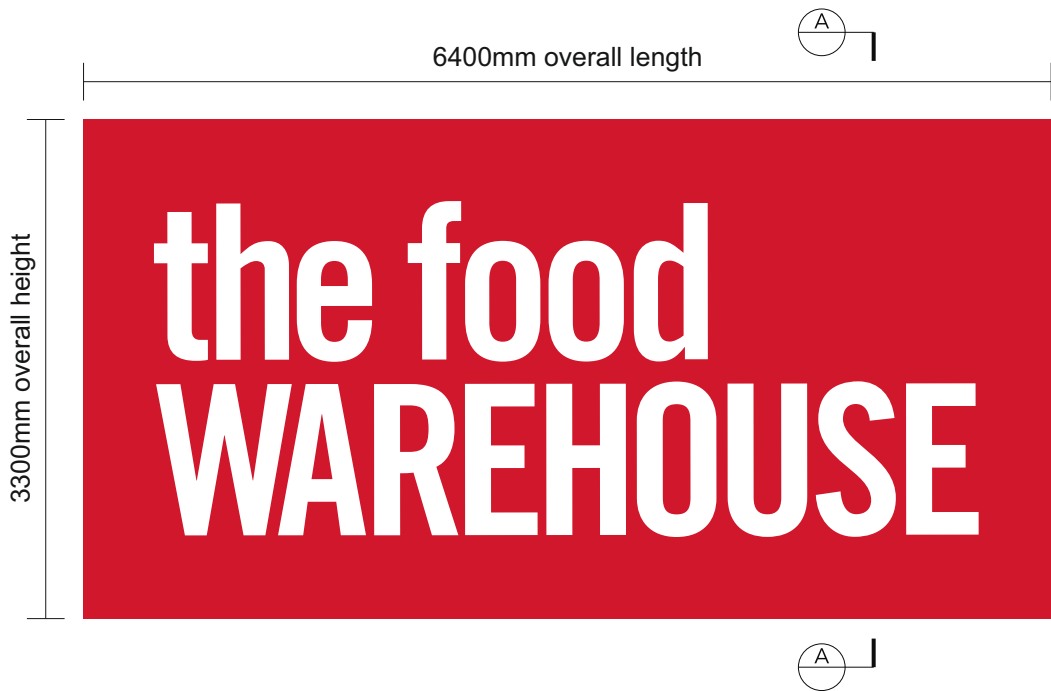

A

Specification

1-OFF Extruded Econoflex aluminium box, powder coated red RAL 3020 30-40% matt finish. Back panel manufactured from white dibond, decorated grey RAL 7016 to rear as visible from behind. Vinyl decorated PVC flex skin stretched over face having red background face applied in 3M 3630-33 vinyl with text weeded out to show through white skin. Signcase fully illuminated via GE tetra powermax 4100 colour temperature LED's (5 mods per metre) mounted onto a 3mm thick white dibond carrier panel.


LED LAYOUT IS VISUAL ONLY


LED's required = 33 wide x 15 high
= 495 modules total

NOTE:

Access machine required for survey of exact sizes prior to manufacture.

Section A-A
Scale 1:10

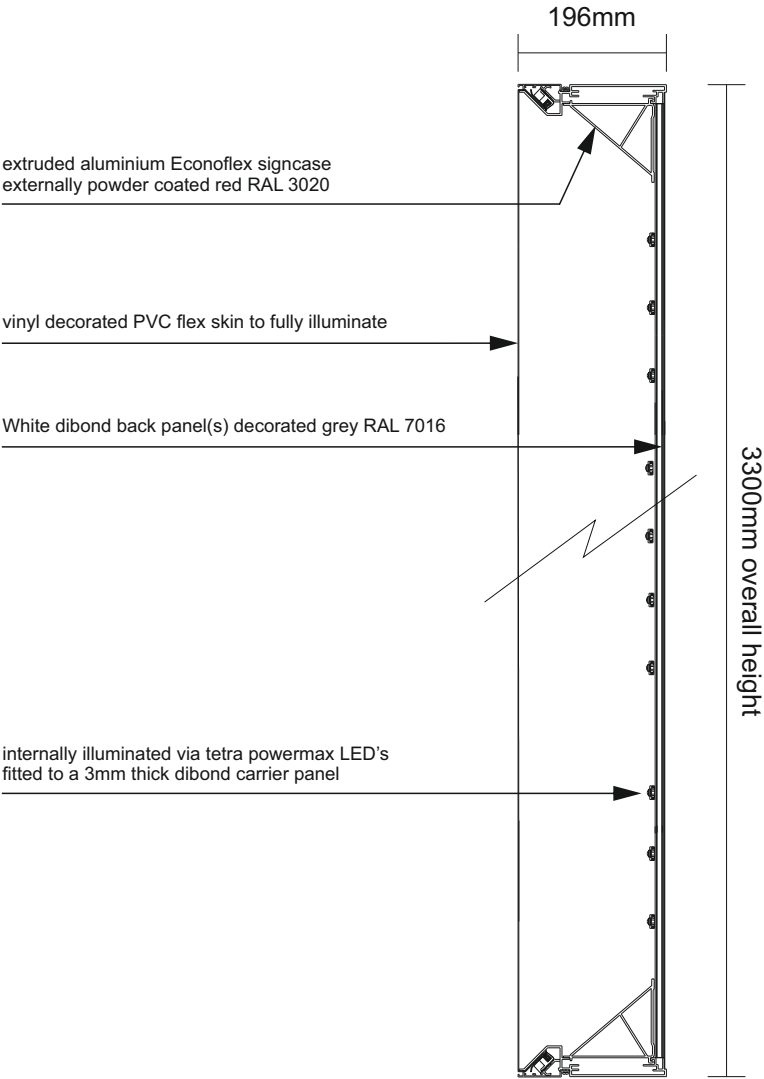


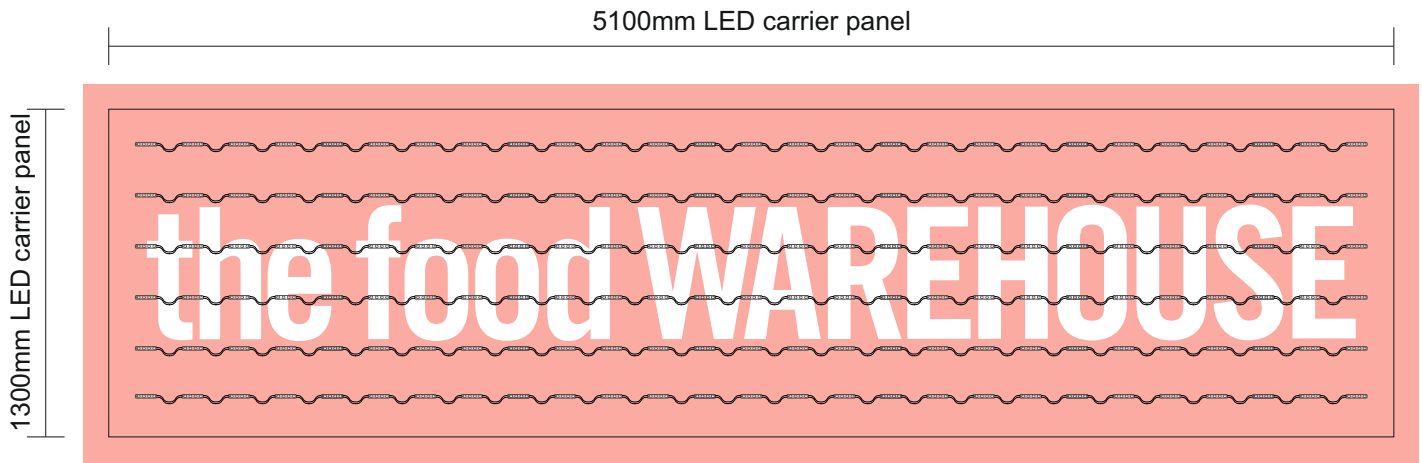

B

Specification

1-OFF Extruded Econoflex aluminium box, powder coated red RAL 3020 30-40% matt finish.
Back panel manufactured from Stucco (not sprayed) as not visible from behind.
Vinyl decorated PVC flex skin stretched over face having red background face applied in 3M 3630-33 vinyl with text weeded out to show through white skin.
Signcase fully illuminated via GE tetra powermax 4100 colour temperature LED's (5 mods per metre) mounted onto a 3mm thick white dibond carrier panel.

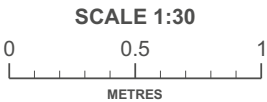


Section A-A
Scale 1:10


LED LAYOUT IS VISUAL ONLY

LED's required = 27 wide x 6 high
= 162 modules total

NOTE:

Survey required to confirm exact sizes prior to manufacture.

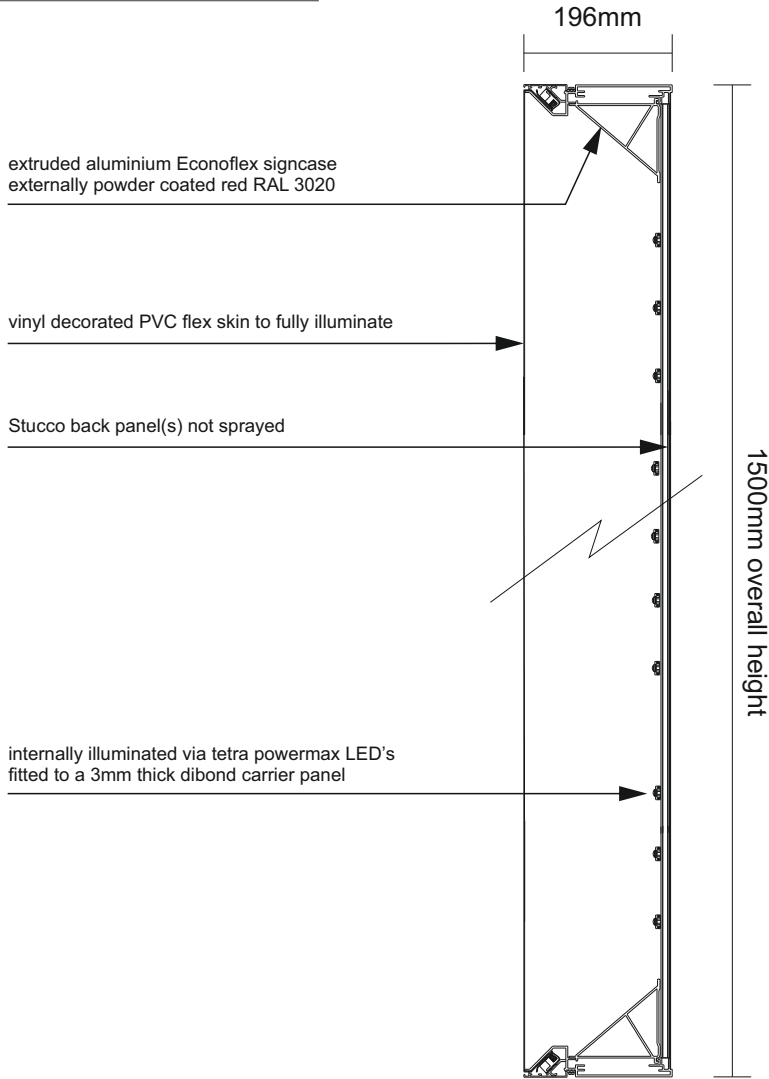

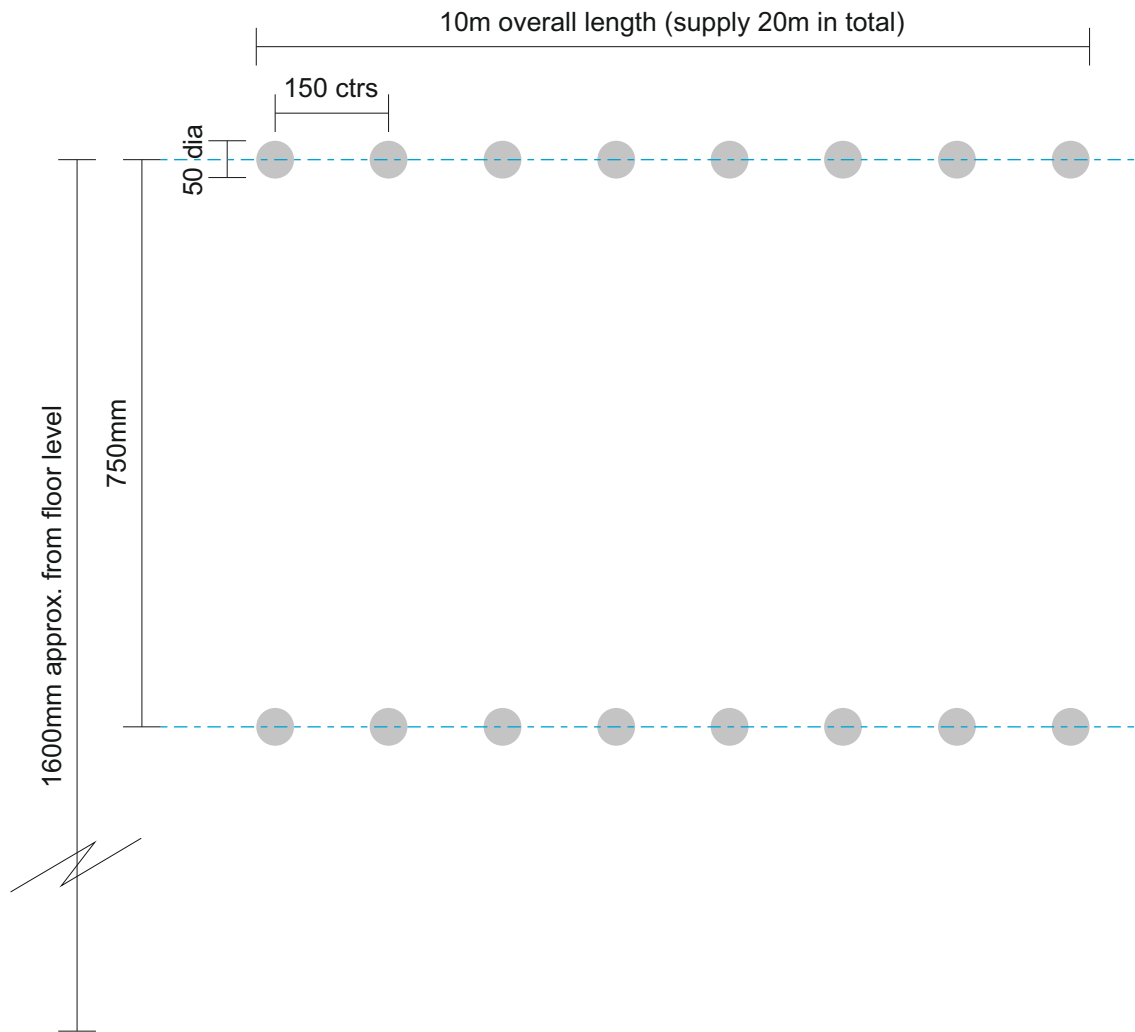

D

Specification

2 lines of frosted IP M5805 vinyl dots applied internally to shop front glazing.

Supply 20mtrs. overall length



E

Specification

Digitally printed graphics onto MD5 self adhesive vinyl overlaid in gloss laminate applied either side of glazing in doors approx 1200mm fitted from floor level to underside of vinyl.

2-OFF of each required




F

Specification - illuminated

3-OFF 5mm thick opal 050 panel(s) having graphic applied to face in red 3M 3630-33 vinyl with text weeded out to show through opal panel.

Remove Argos totem vinyls (Argos has closed down and moved into Sainsbury's)

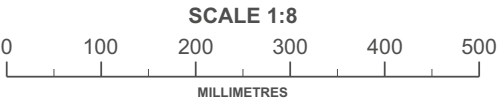


NOTE:

Access to two sides facing the road require lorry mounted cherry picker, out of hours on roundabout or zip up scaffolding.



Office:	Copyright:	Client:	Job Number & Site:	Date:	Scale:	Notes:
Blaze signs Unit 3-4 Arden Park, Arden Road, Frankley, Birmingham, B45 0JA. T +44 (0) 121 4577715 F +44 (0) 121 4539355 www.blazesigns.co.uk	DRAWING SHOWN FOR VISUAL PURPOSES ONLY. ACTUAL SIGNAGE CONSTRUCTION (MANUFACTURE, MATERIALS & TECHNIQUES) MAY DIFFER TO THOSE SHOWN & ARE SUBJECT TO FINAL SITE CONDITIONS BLAZE STANDARD PAINT FINISH IS 60% SEMI GLOSS. CLIENT TO ADVISE PRIOR TO APPROVAL IF ANY SPECIAL FINISHES ARE REQUIRED © THE COPYRIGHT OF THIS DRAWING IS OWNED BY BLAZE SIGNS LIMITED AND IS NOT TO BE DISCLOSED TO OTHER PERSONS OR TO BE USED FOR MANUFACTURING PURPOSES WITHOUT PERMISSION.	the food WAREHOUSE	136539 WATERLOOVILLE	06/12/21	1:8	COLOUR REF: RAL 3020 7015 COLOUR REF: PANTONE

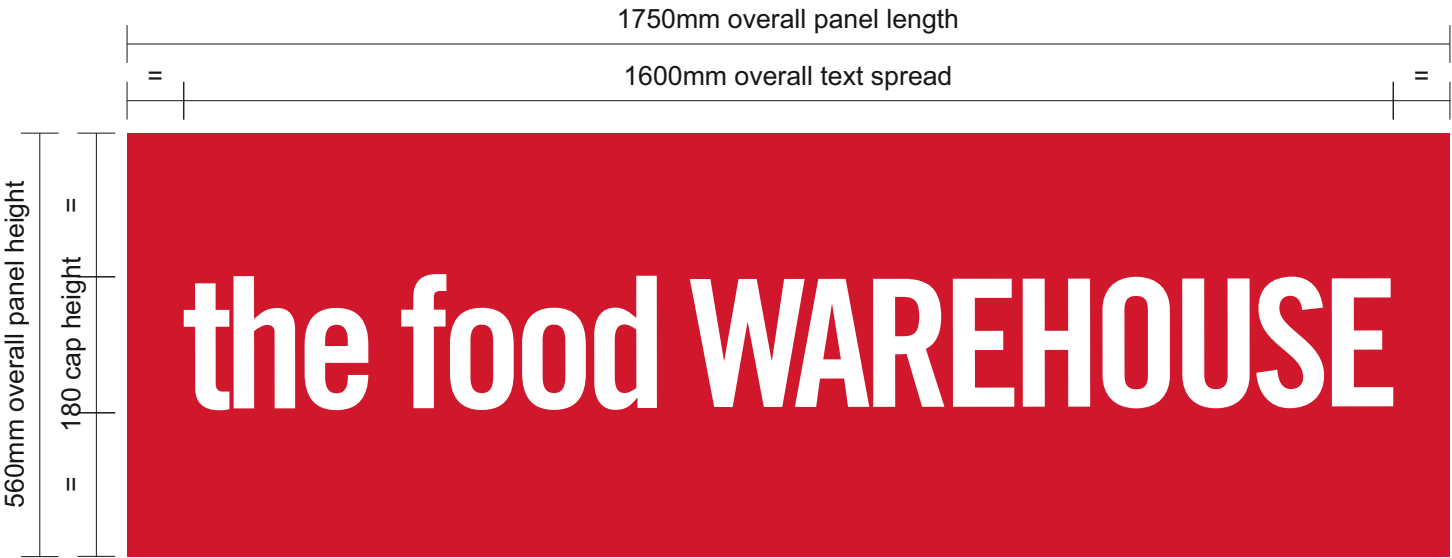

H

Specification

1-OFF 3mm thick white dibond panel having red background face applied in 3M 3630-33 (matt) vinyl & text 'the food WAREHOUSE' overlaid in white 3M 50 series (matt) vinyl.

Sign face fixed above loading bay door complete with colour coded dome cap covers.

