
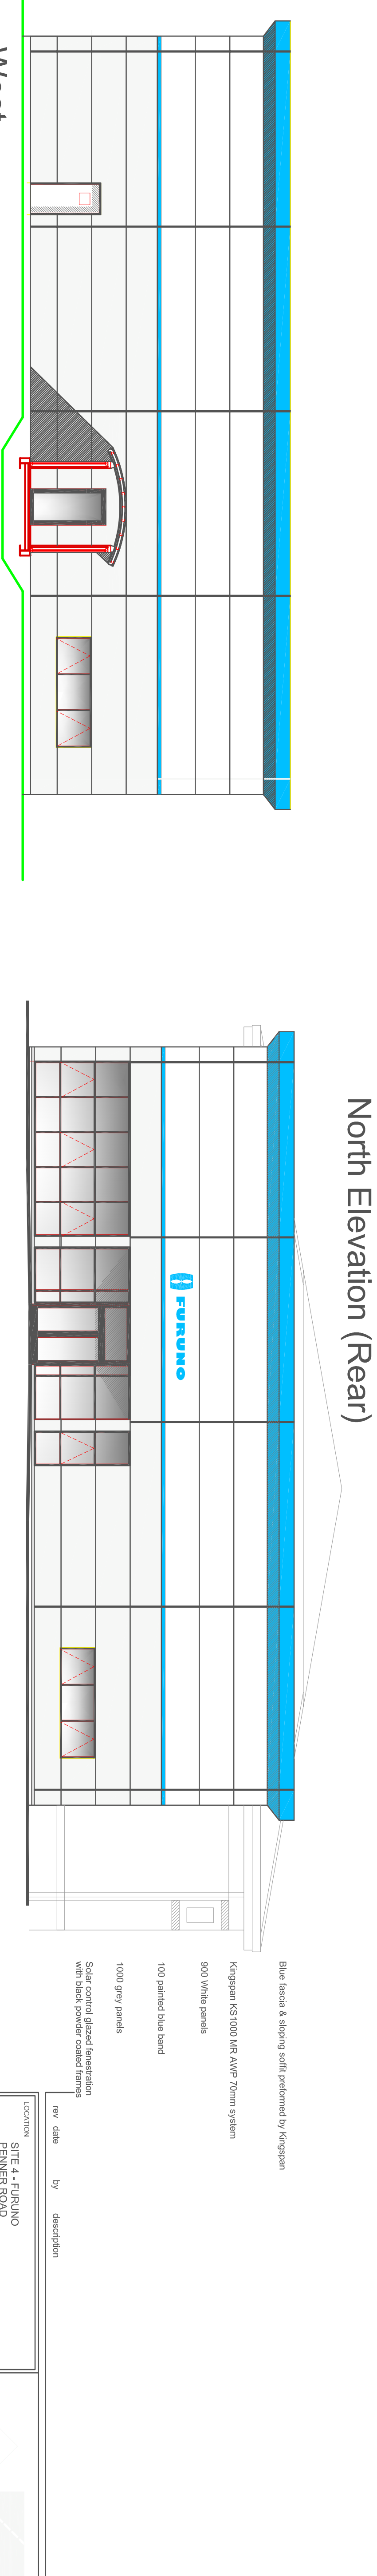
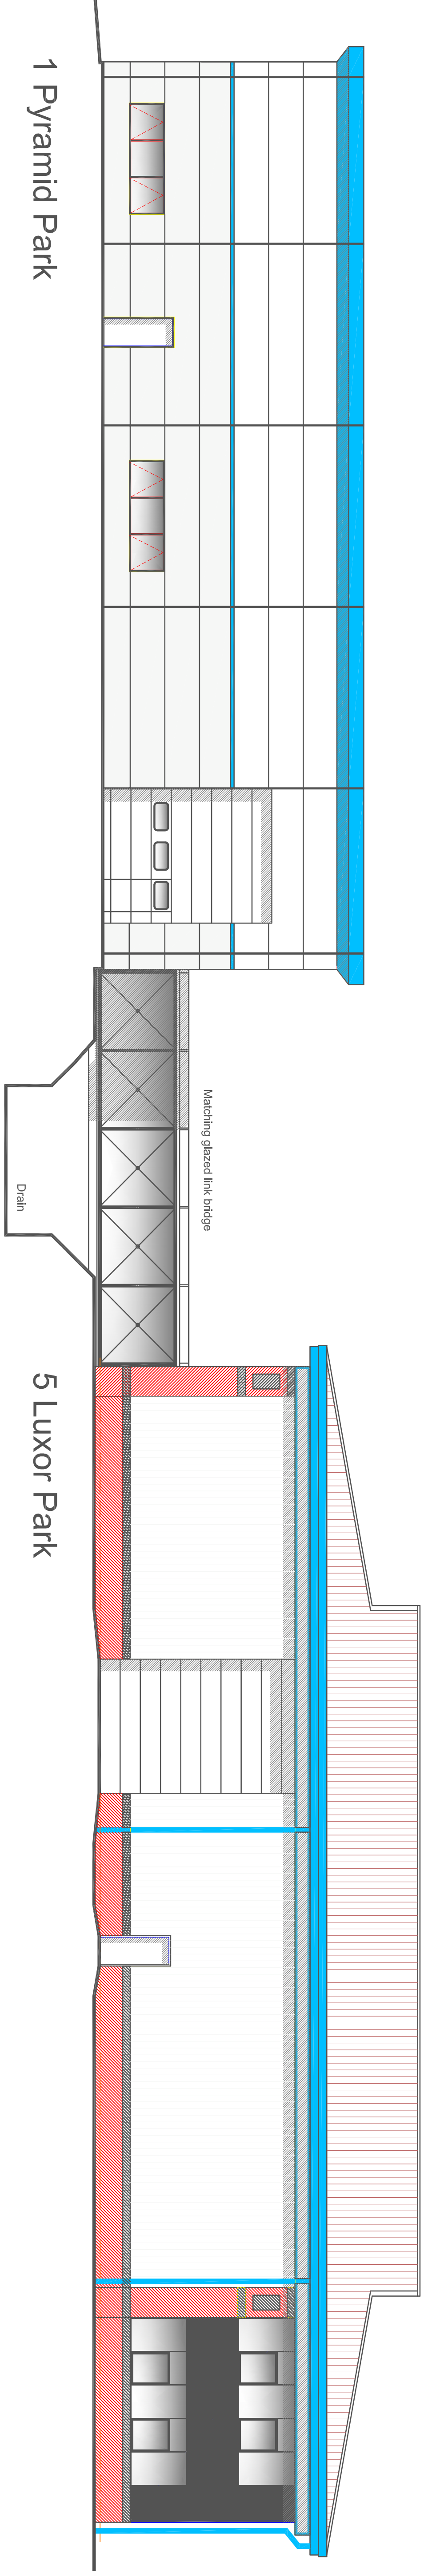


NOTE
DO NOT SCALE FROM THIS DRAWING. ALL DIMENSIONS RELATING TO SUB-CONTRACTORS OR SUPPLIERS WORK
MUST BE CHECKED AND AGREED BETWEEN THE GENERAL CONTRACTOR AND THE SUB-CONTRACTORS AND
ALL DIMENSIONS MUST BE SHOWN ON THE DRAWING. THIS DRAWING IS FOR PLANNING PURPOSES ONLY.
THIS DRAWING MAY BE SCALED FOR PLANNING PURPOSES ONLY.
ALL WORKS OR MATERIALS INDICATED ON THE DRAWING ARE TO BE TO THE LATEST BRITISH STANDARDS AND ARE TO BE CARRIED
OUT IN ACCORDANCE WITH THE RELEVANT CODES OF PRACTICE OR RECOMMENDED TRADE ASSOCIATION RECOMMENDATIONS AND
PUBLICATIONS.
© THIS DRAWING IS THE COPYRIGHT OF NASH AND PARTNERS LTD.

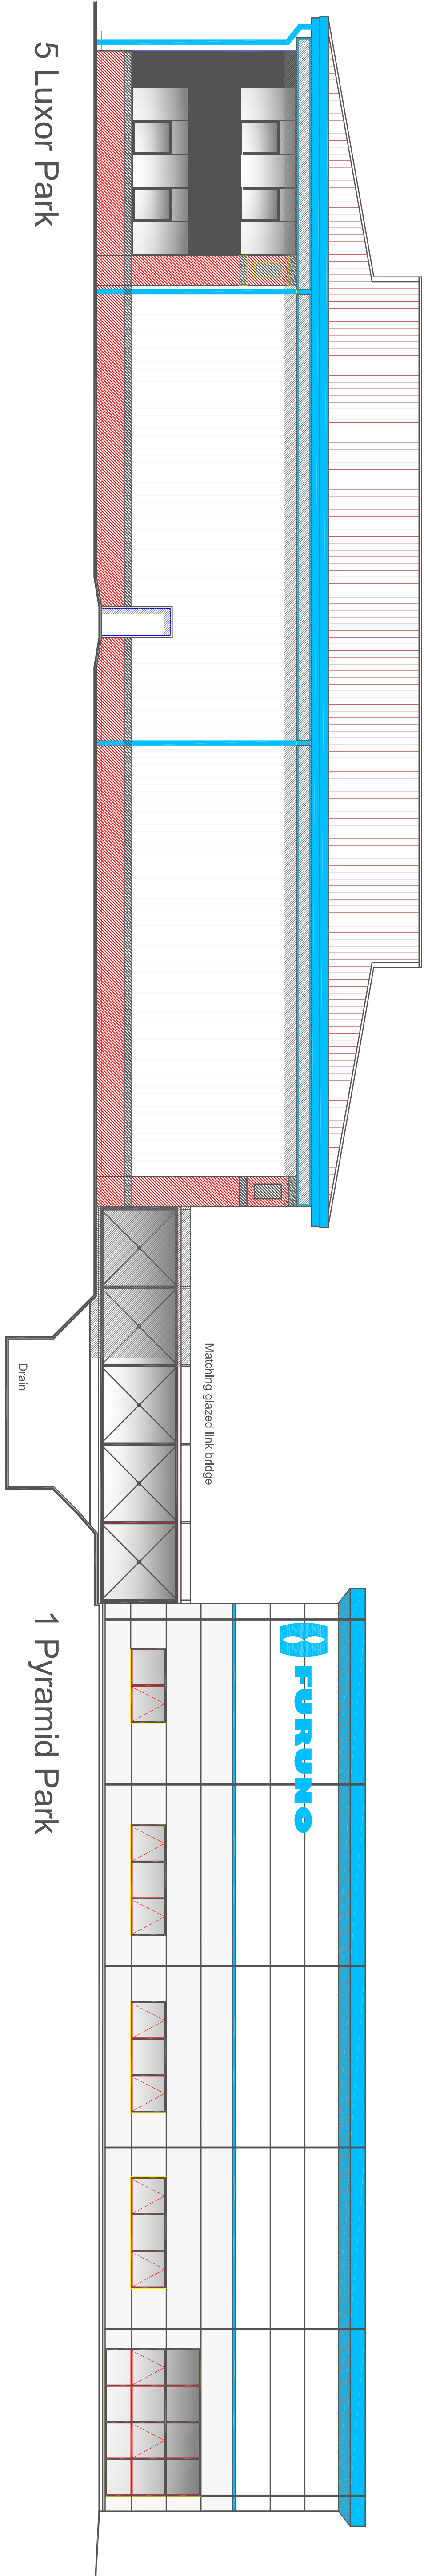

LOCATION	SITE 1, FURUNO RIVER ROAD HAYWAT
DRAWING	PROPOSED 600 SQ. M. (gross) LINKED B1 UNIT PLAN AND ELEVATIONS
Date	JANUARY 2005
Scale	1: 100
Drawing to	04/7BL-121
Drawn By	GMJ
NASH & PARTNERS LIMITED Sutton Road, Sutton, Surrey, Surrey Tel: (01243) 815720 Fax: (01243) 794419 Email: office@nashplc.com	 NASH ARCHITECTS SURVEYORS PROJECT MANAGERS PROPERTY CONSULTANTS