




West Elevation

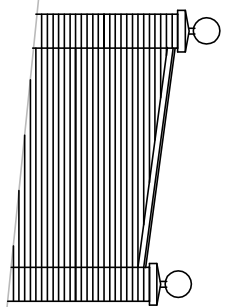

East Elevation

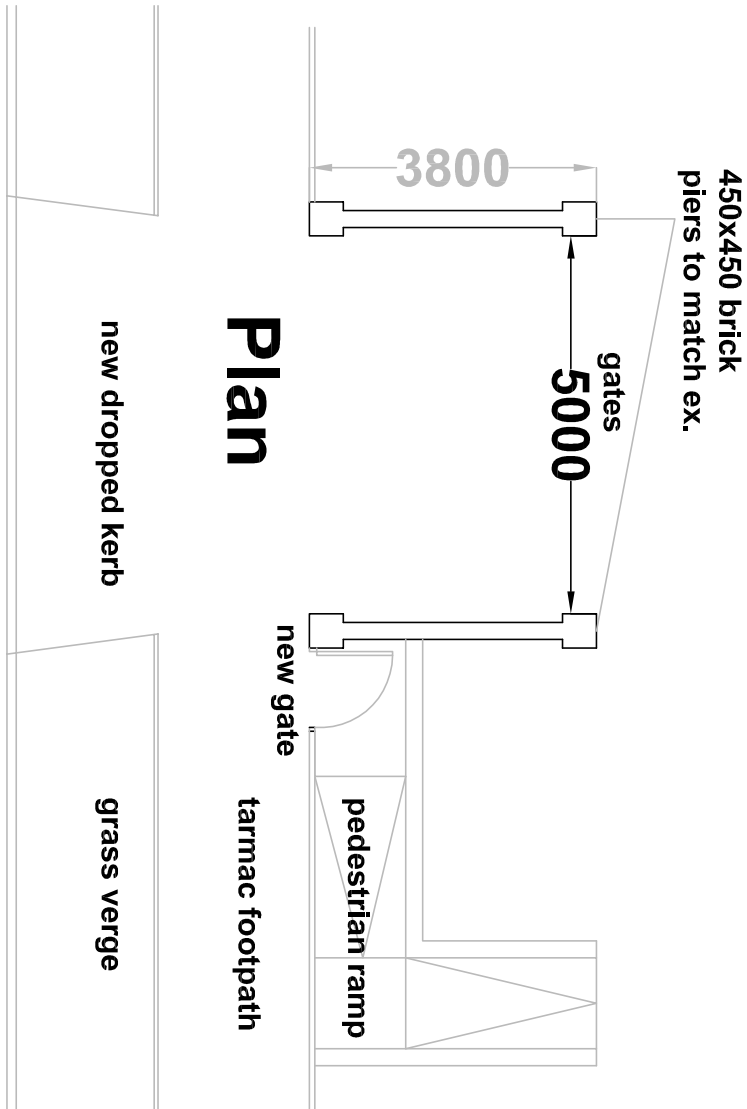

Plan

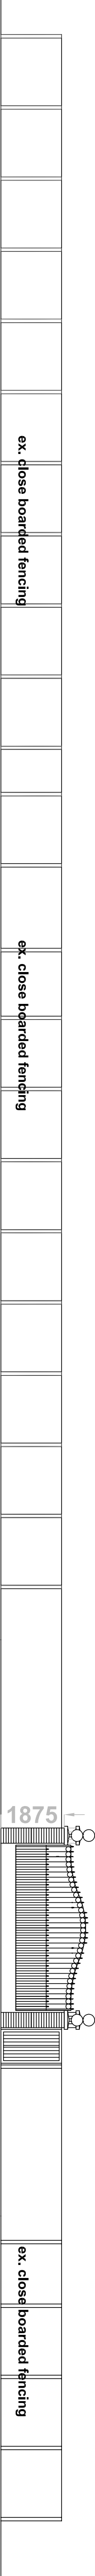

Ex. Entrance Closed

South Elevation

