



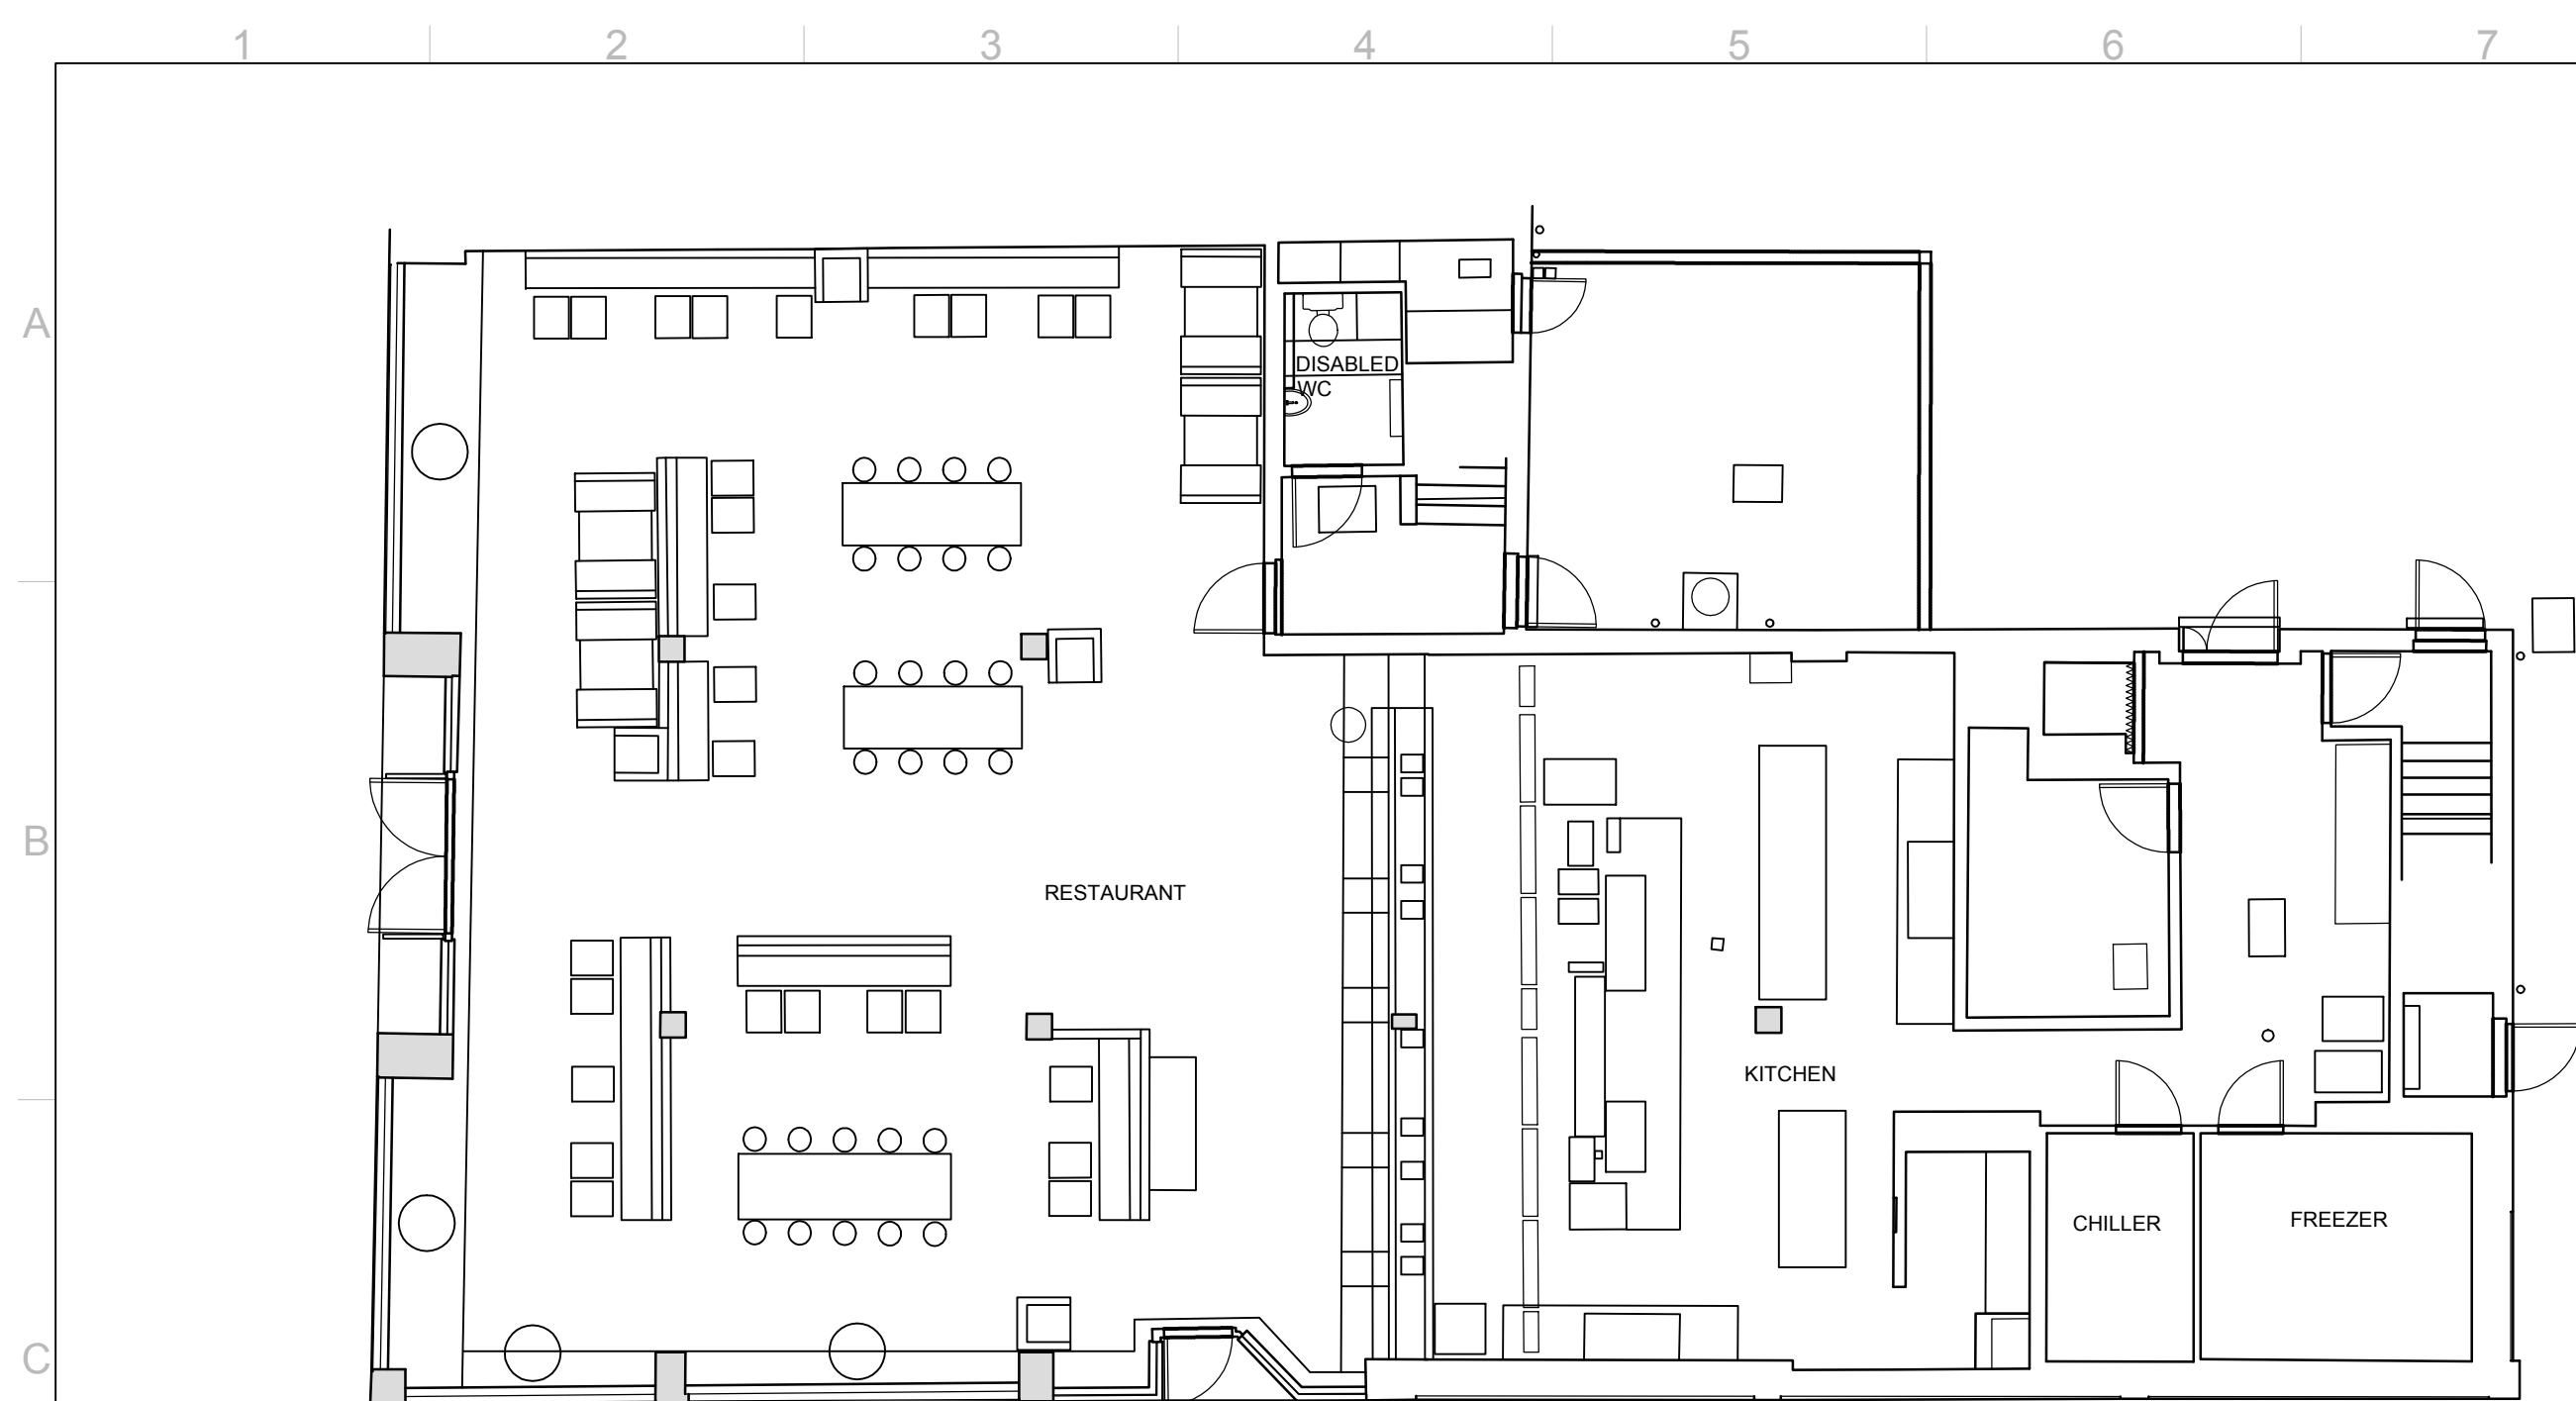


Existing Ground Internal Layout

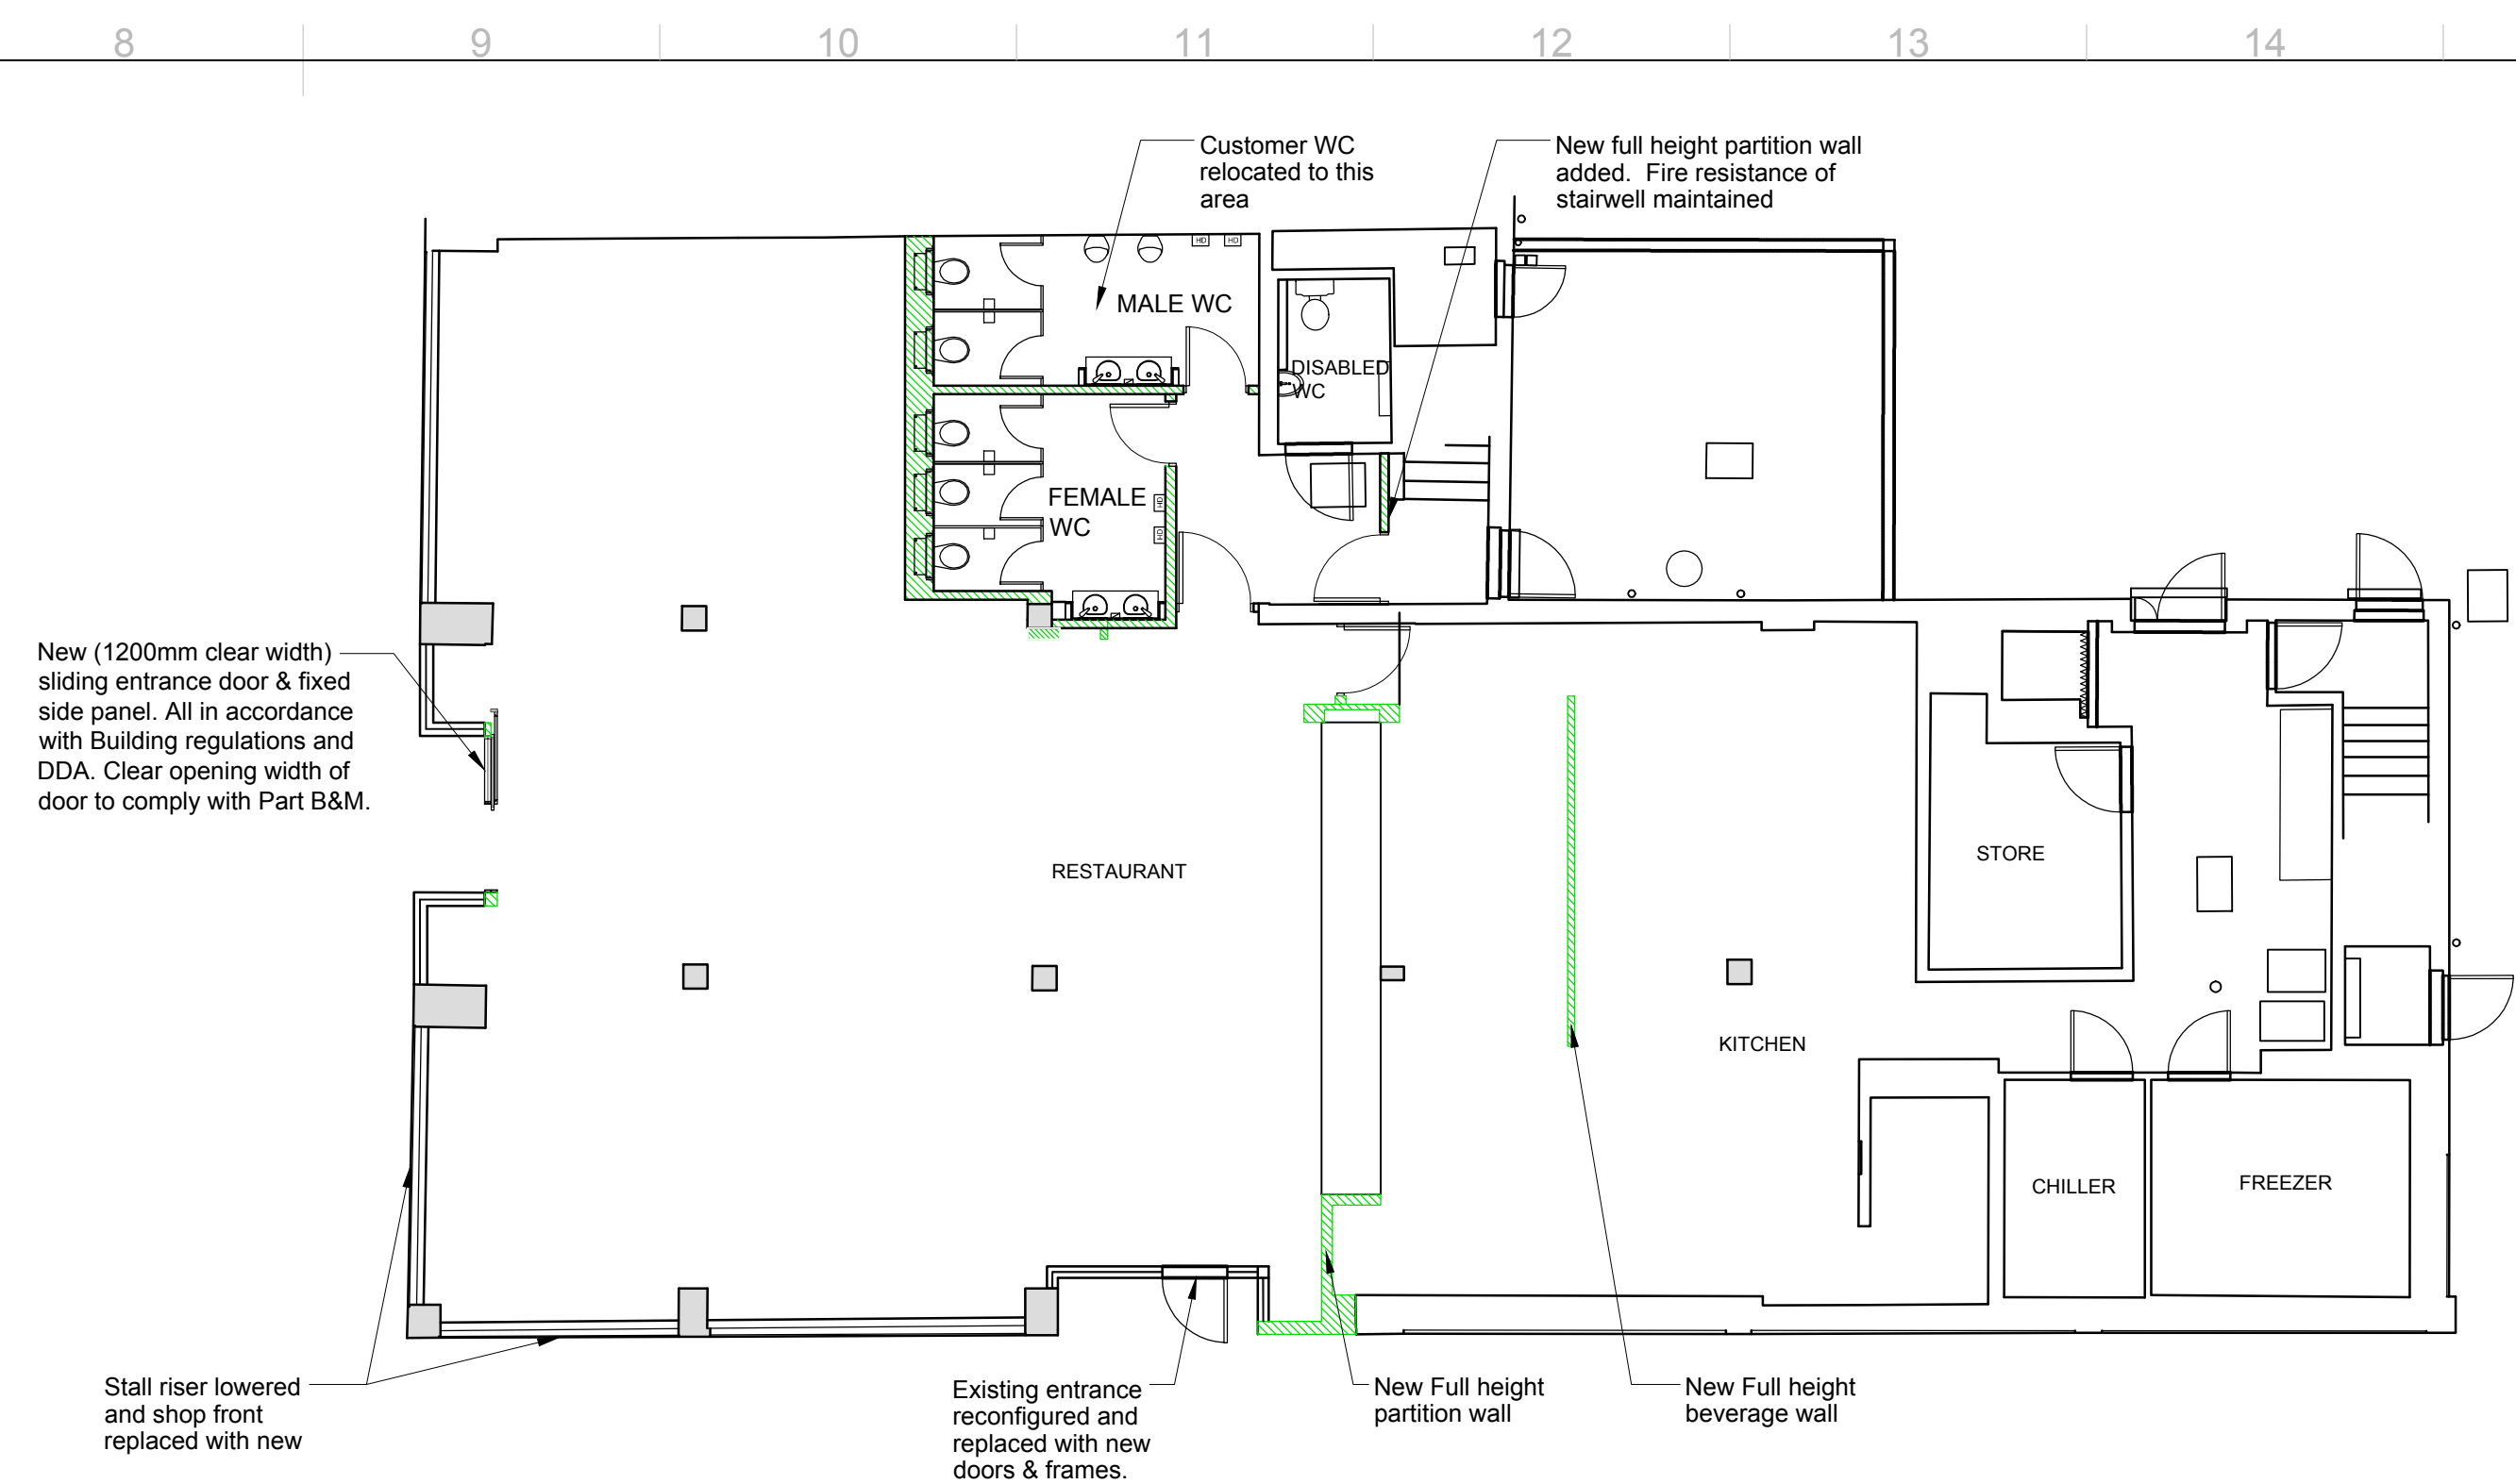

Proposed Ground Internal Layout



Existing First Internal Layout

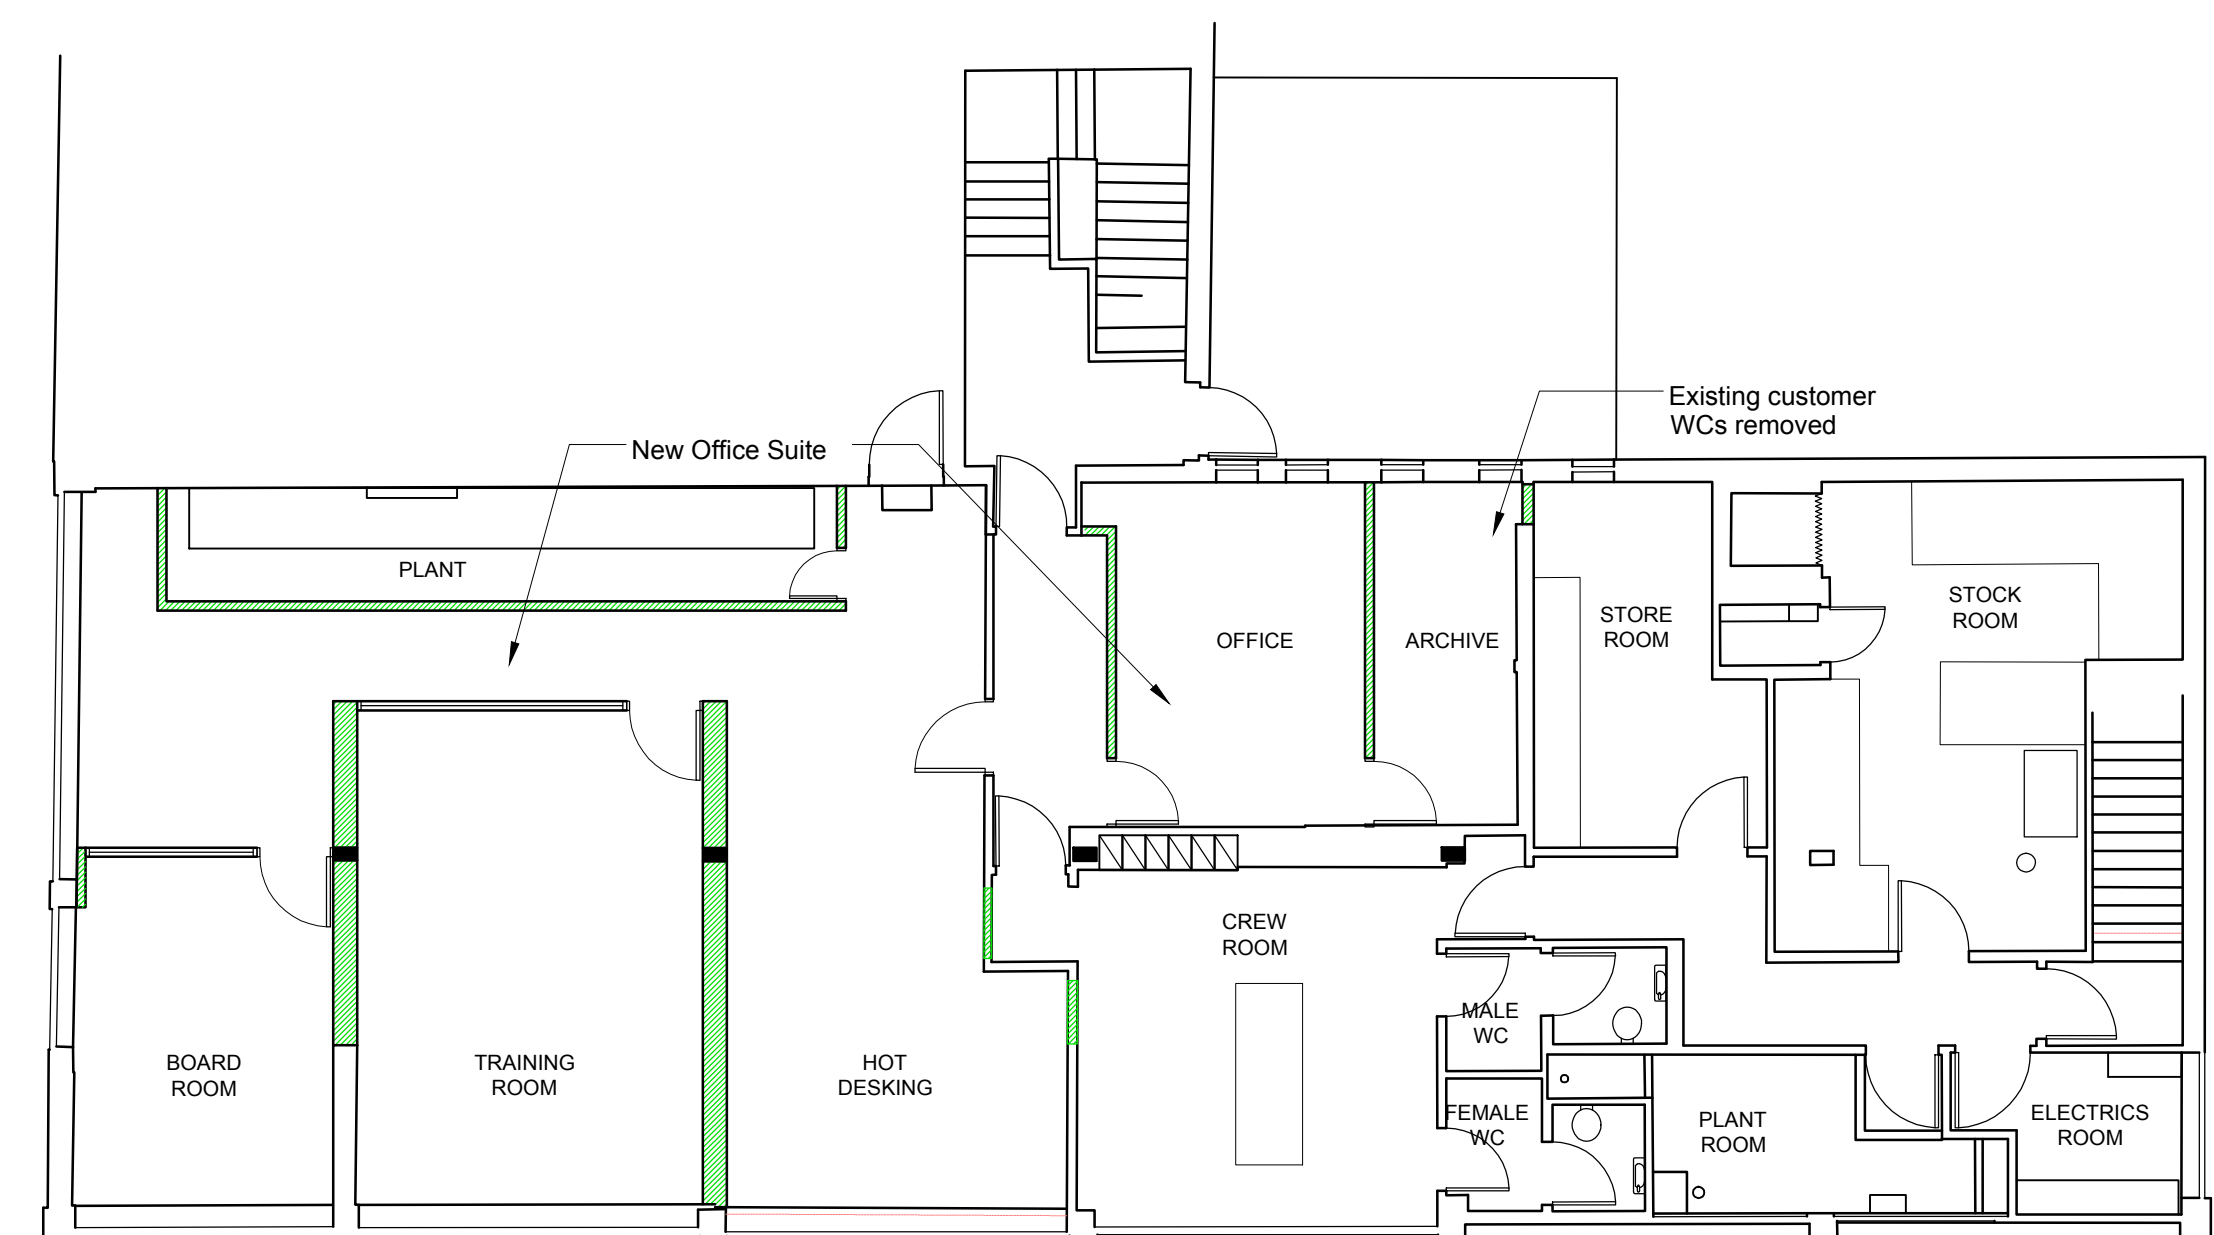

Proposed First Internal Layout

Colour referencing (McD's European standard)	
	Relocated item(s)
	Item(s) retained in existing location
	New construction
	New item(s)
	Optional/future item(s)

B	06-01-16	Title updated	SG	PF
A	11-12-15	First Issue	SG	PF
REV.	DATE.	DRAWING REVISIONS.	BY.	CHECKED

This drawing has been reviewed and signed off by McDonald's Restaurants Ltd any errors, changes or discrepancies should be reported to the McDonald's project manager and designers prior to commencing work on site

Name (PM): _____ Date: _____

GENERAL NOTES:
All works are to be undertaken in accordance with the Building Regulations and the latest British Standards.
All proprietary materials and products are to be used strictly in accordance with the manufacturers recommendations.
All dimensions to be checked on site prior to construction.

PROPOSED DEVELOPMENT AT	STORE No. 2
-------------------------	-------------

29-33 West Street, Havant	0330
---------------------------	------

PO9 1ER		
---------	--	--

ON BEHALF OF :-

McDonald's Restaurants Ltd

DRAWING TITLE :-

Existing & Proposed Internal Layouts

[illegible]


DRAWN BY SG	CHECKED BY PF	DRAWING No. _____	REV No. _____
----------------	------------------	----------------------	------------------

SCALE & SIZE	DATE	0912-0330-06	B
1:100@A1	11.12.15		

1.100@AT | 11-12-13 |

C7 Architects Ltd
PM House.

Riverway Industrial Estate,
Peasmarsh, Surrey

GU3 1LZ

5	16
---	----