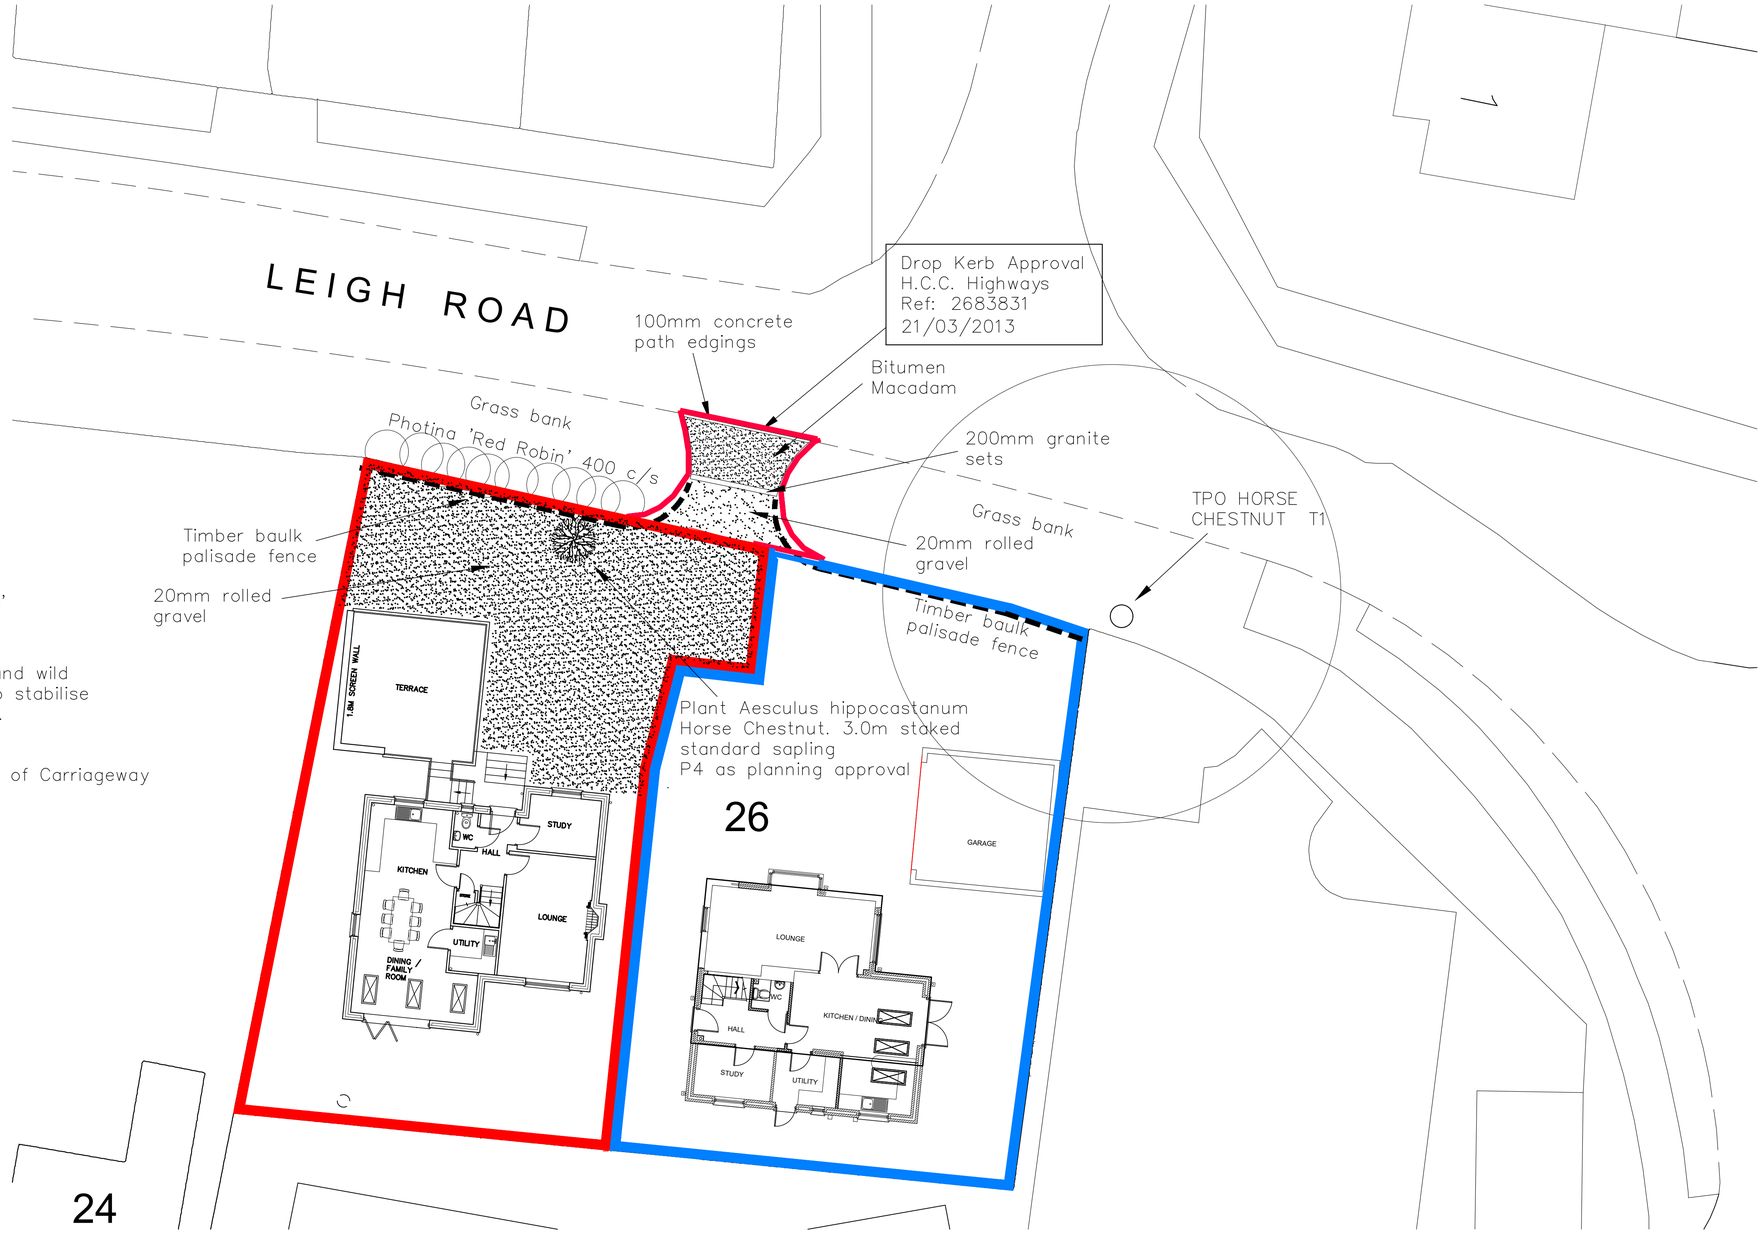

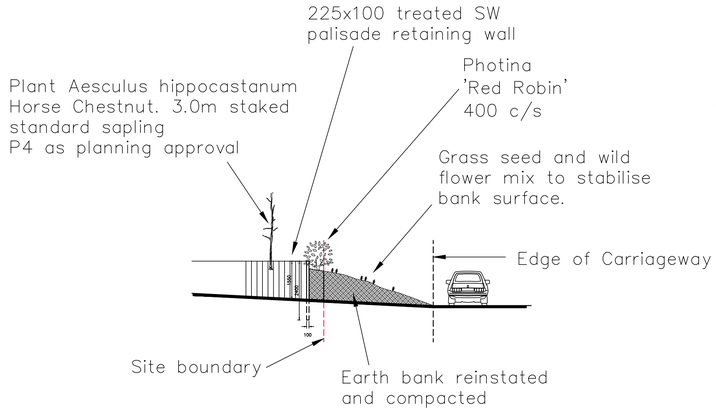

SECTION

26 Leigh Road,
Havant,
PO9 2ET

SITE PLAN – DoC – APP/16/00850 – Conds 2,6,7.

Revisions
a) Crossover Details added. 28/10/28
b) P4 added. 01/02/22 MHC
c)
d)

CAAD
Critchley Architecture And Design Ltd.
Contact: 02392 474 919 | info@caad.online
The Old Brewery,15E South Street, Havant, PO9 1BU

Scale A1=1:125, A3=1:250
Drawn MHC
Date 27/10/20

1645–132 B

50m 100m