


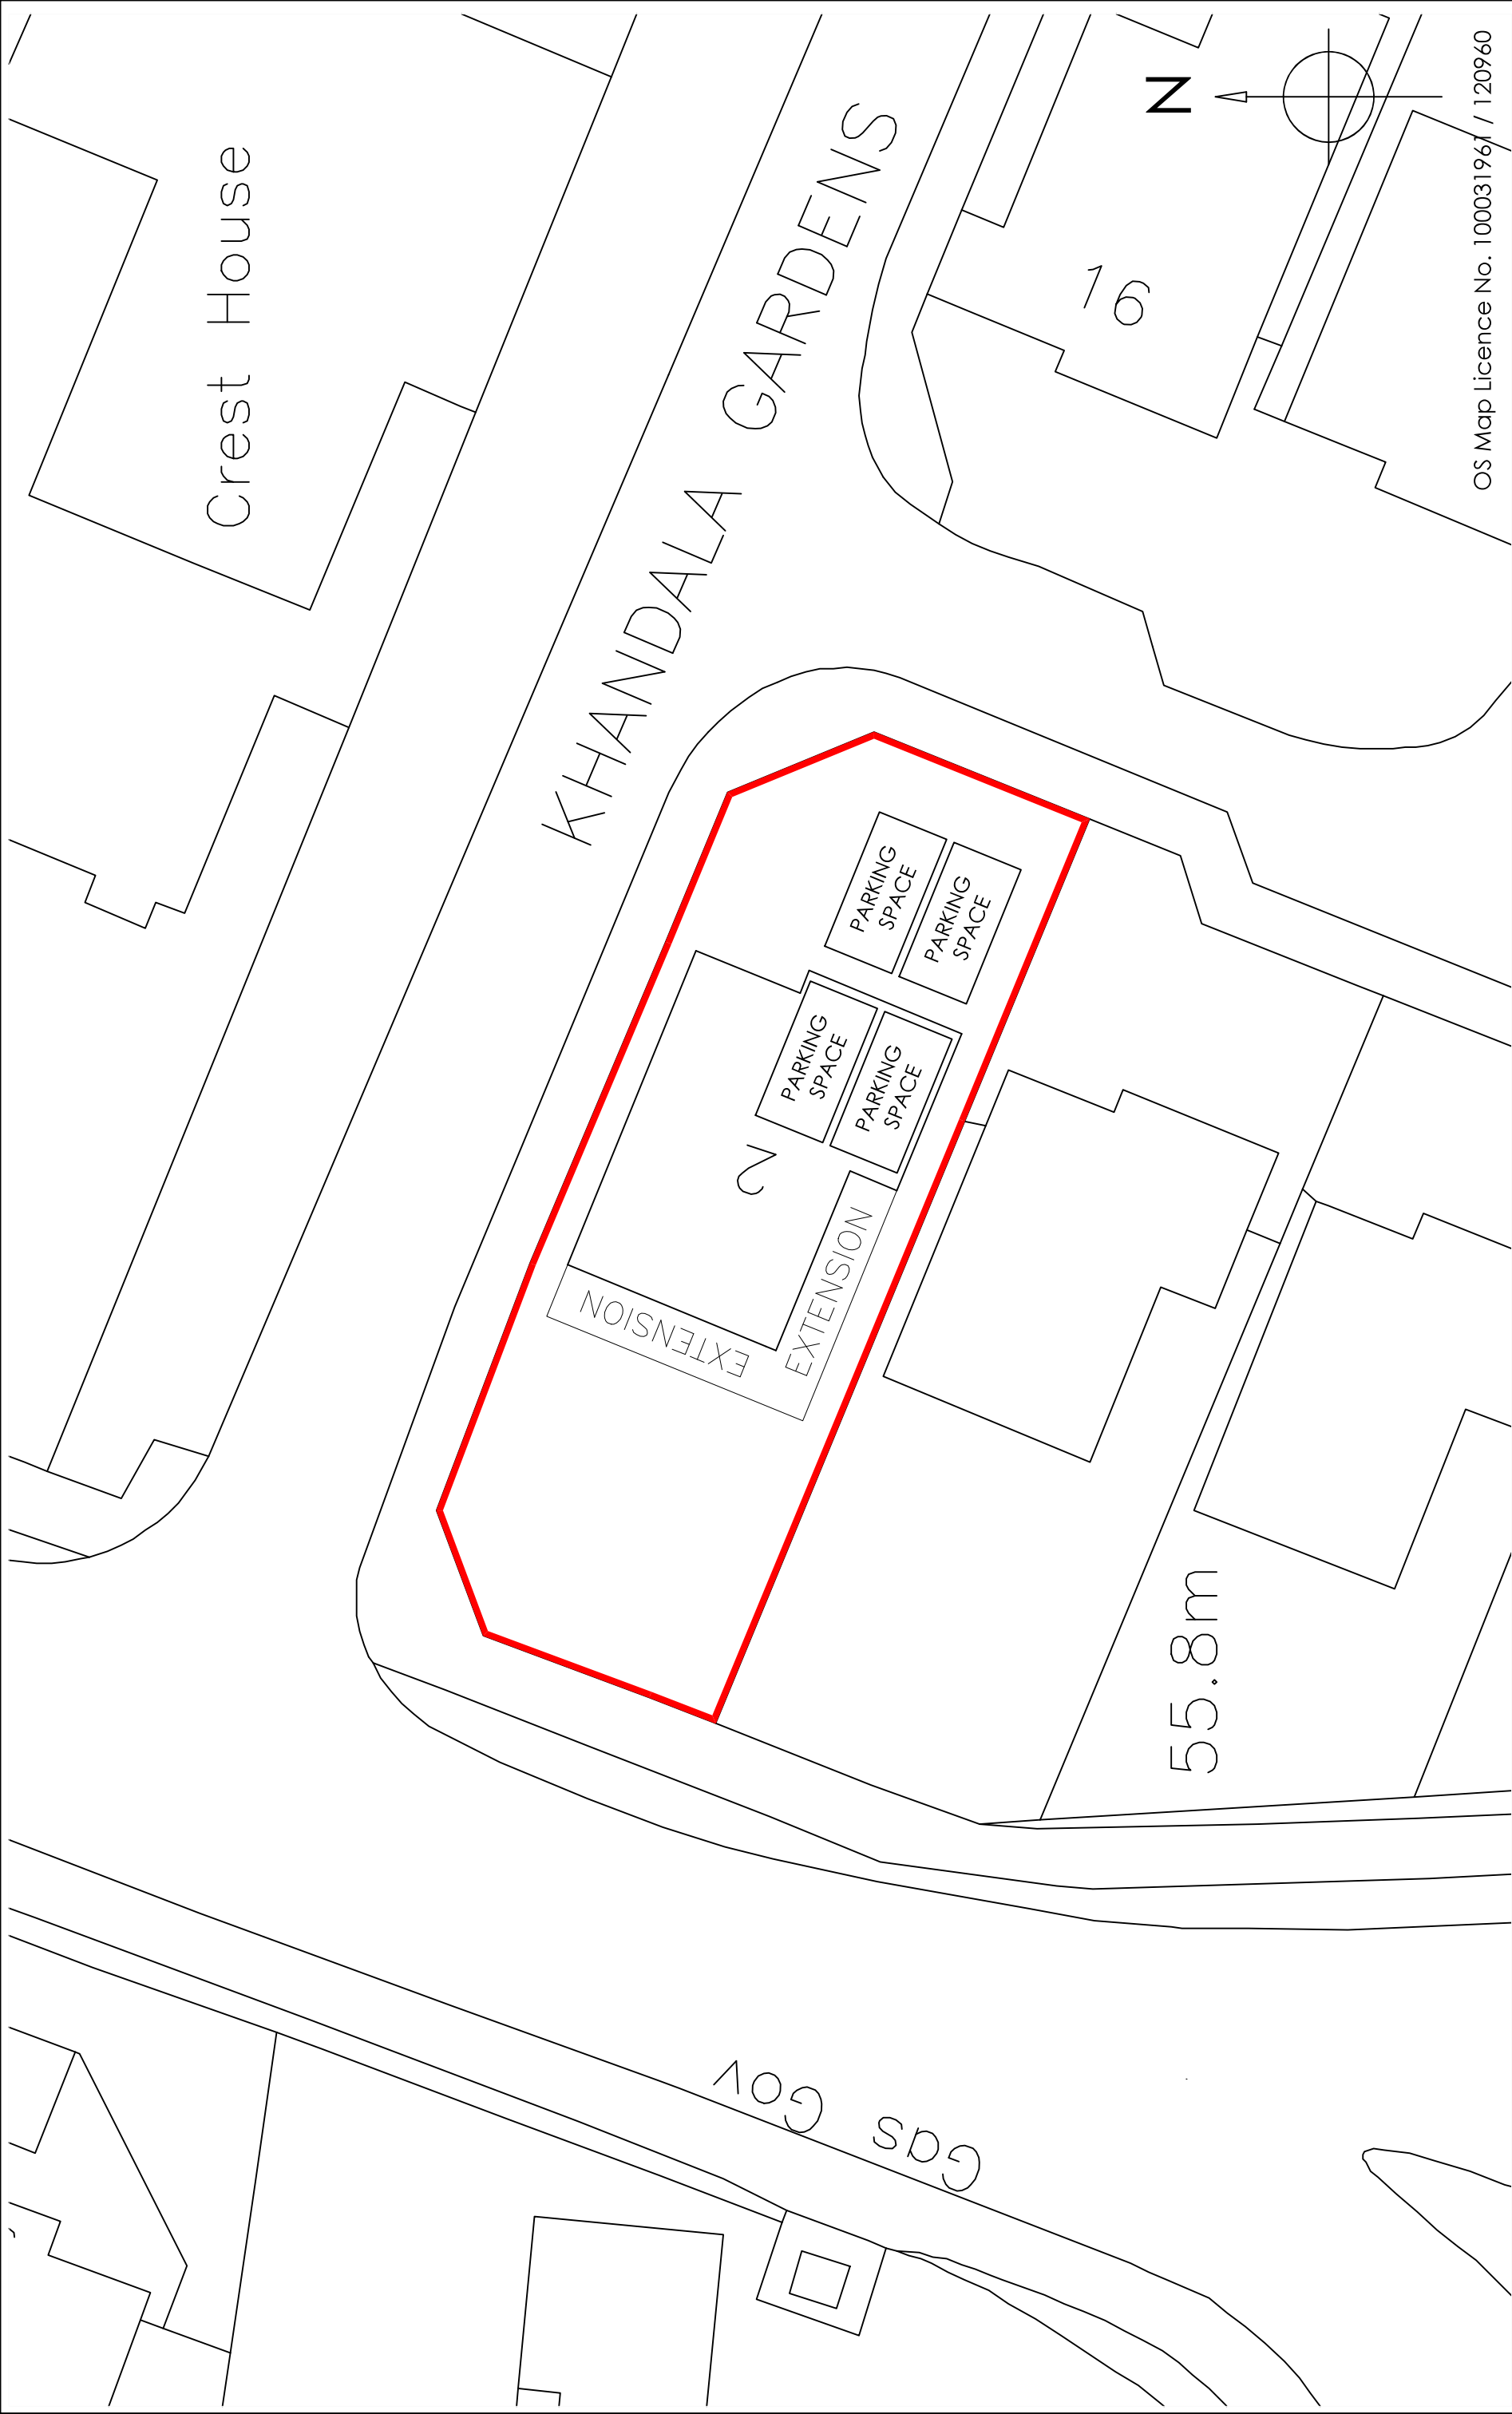

OS Map Licence No. 100031961 / 120960

Copyright is reserved by GBS Designs and is issued on the condition that it is not copied or disclosed by or to any unauthorised persons without prior consent in writing from GBS Designs.

All dimensions to be checked on site

All structural elements to be specified by a suitably qualified structural engineer.

REV	DESCRIPTION	DRAWN	DATE
-	Initial design	GBS	03.02.22
A	Changes to roof of side extension	GBS	08.02.22
B	Changes to internal layout and windows to new study	GBS	22.02.22

Drawing Ref

2KHANDALA 10

Scale at A1

1:100

Scale at A3

1:200

Date

03 FEB 2022

Drawn by

GBS

CAD - ARCHITECTURE - DESIGN

6 Shillinglee Waterlooville
Hampshire PO7 5RW
Tel 023 9225 8315
www.gbsimages.co.uk

2 Khandala Gardens,
Waterlooville,
Hampshire,
PO7 5UA.

OS Map Licence No. 100031961 / 120960