



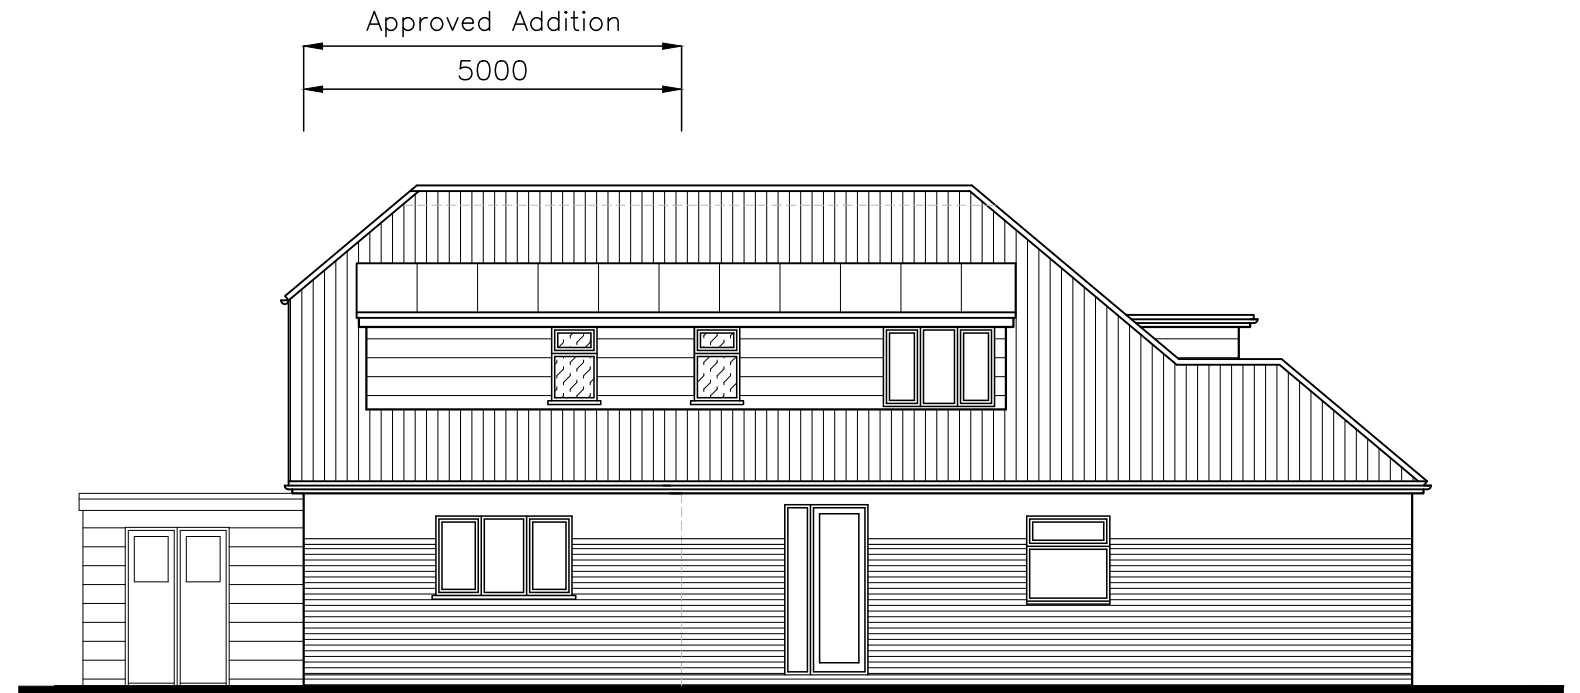

South



West

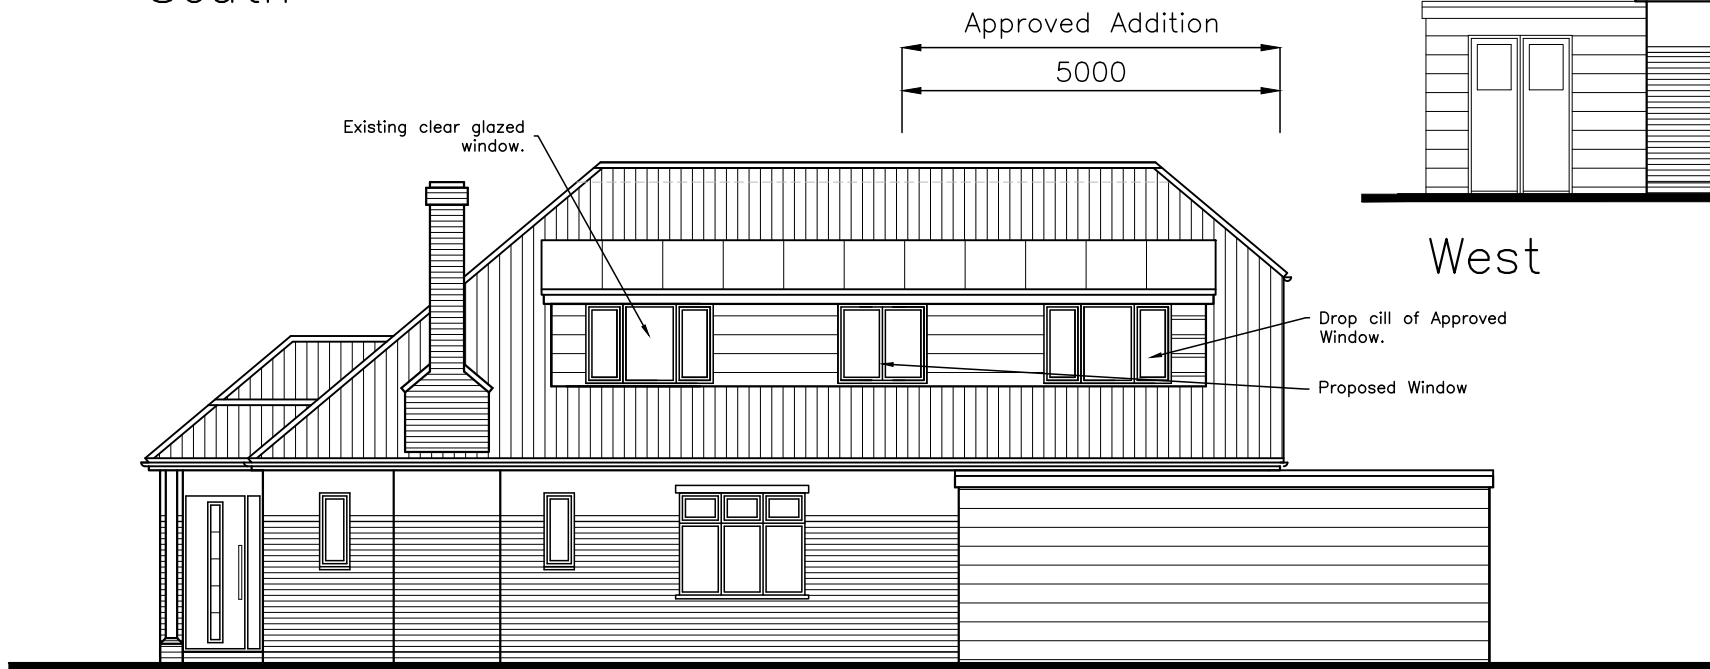

East



North

CAD

Critchley Architecture And Design Ltd.
Contact: 02392 474 919 | info@caad.online

The Old Brewery, 15E South Street, Havant, PO9 1BU

Proposed Elevations

Revisions

- a) Client Revisions/31.03.2021/SAR
- b) Window Revisions/02.11.2021/LNR
- c)
- d)

11 New Cut,
Hayling Island,
Hampshire,
P011 ONB

Scale A1=1:50, A3=1:100
Drawn SAR
Date 31/03/2021

21027-510^B

10m

20m

30m

40m