
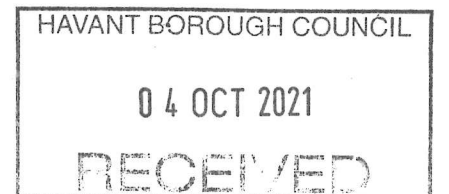


**PROPOSED SIDE & REAR ADDITIONS.
7C, CHANDLERS CLOSE, HAYLING ISLAND, HANTS.
FOR MR & MRS J. CREESE.**

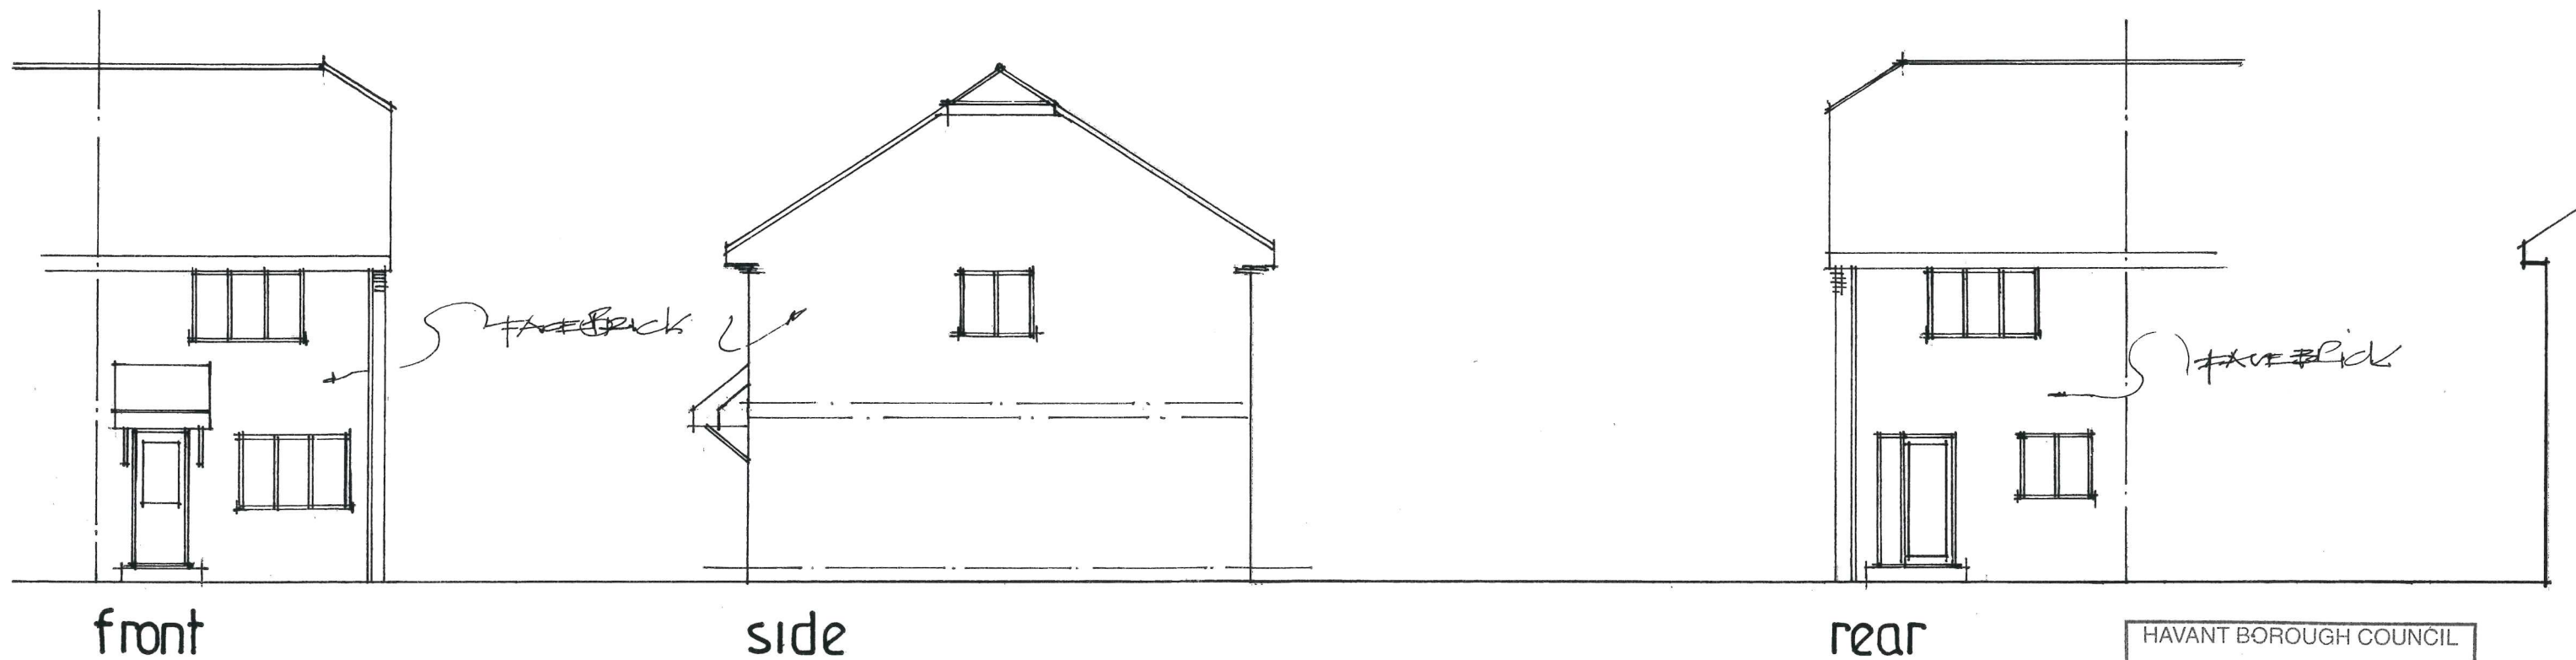

date sept 21
scale 1:100

EXISTING ELEVATIONS

PETER J. WALKER
ISLAND DESIGN
182 SEAFRONT, HAYLING ISLAND, HANTS
PO11 9AN
TEL: 02392467571