



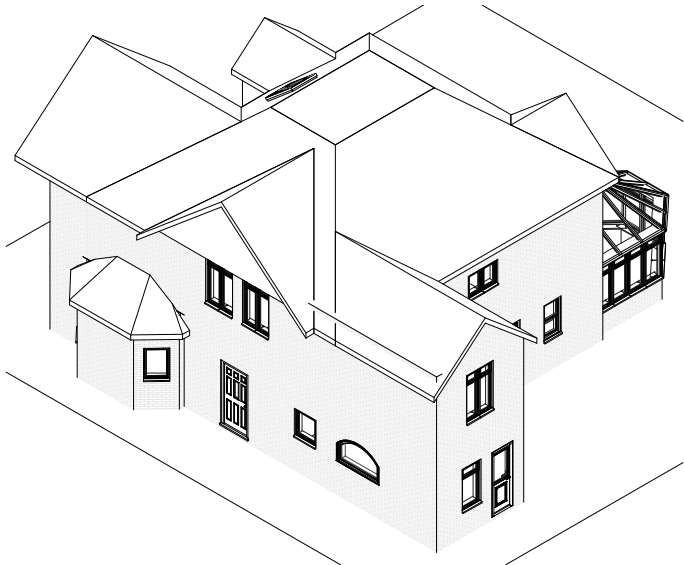

Existing 3D 1

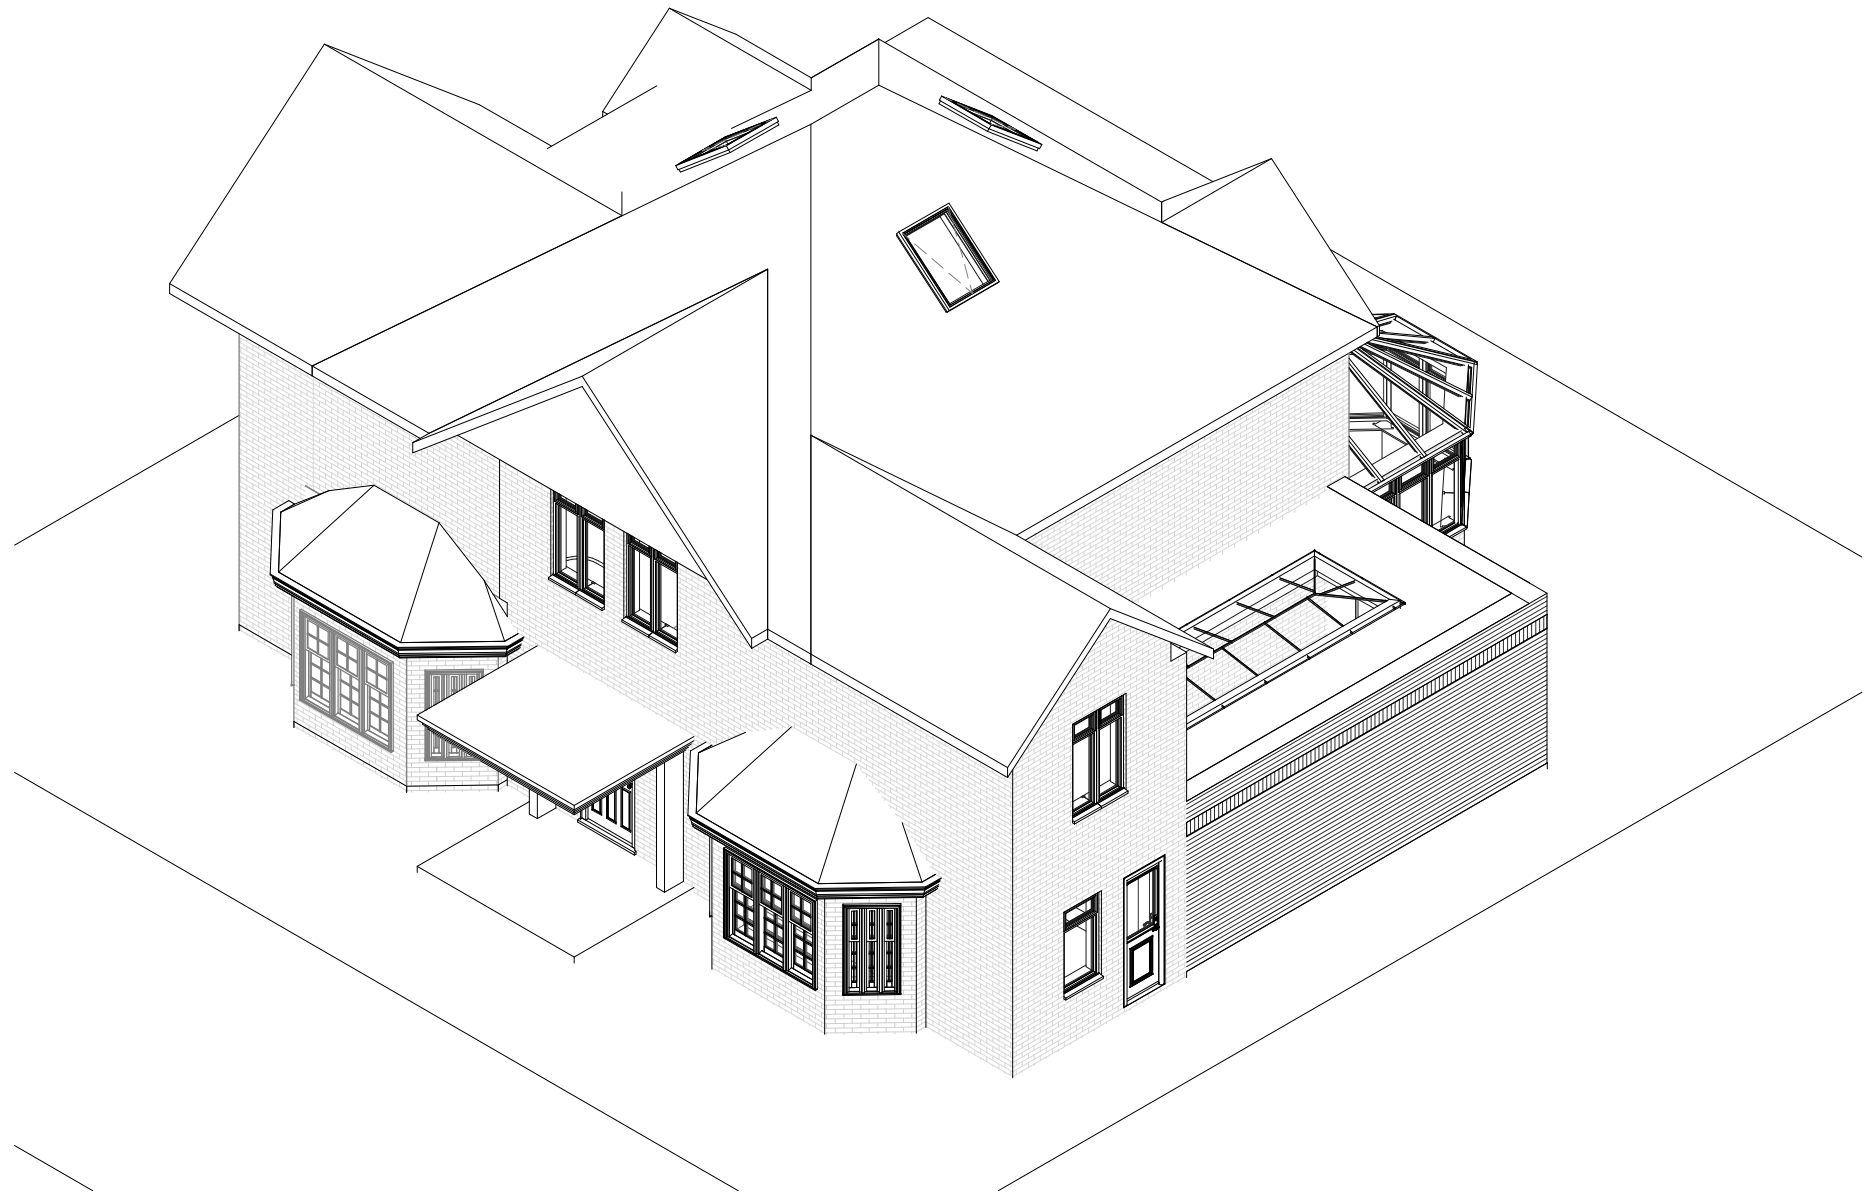

Proposed 3D 1

1:500								50
1:200								20
1:100								10
1:50								5



parkers

executive

design

All measurement to be checked on site prior to any commenment (C) Copyright of Parkers Design (Southern) Limited. Any reproduction of these drawings will require written authority from the copyright owner.	PROJECT	CLIENT			
	66 Staunton Avenue PO11 0EW	Lane			
	SHEET	Date	Issue Date	Scale (@ A3)	
		Drawn by	SW	DRAWING NUMBER	
Checked by		SR	P 5 v3		
Parkers Design Limited - The Studio @ 90, PO9 2PR	www.pexd.co.uk - info@pexd.co.uk - 07776 008822				