


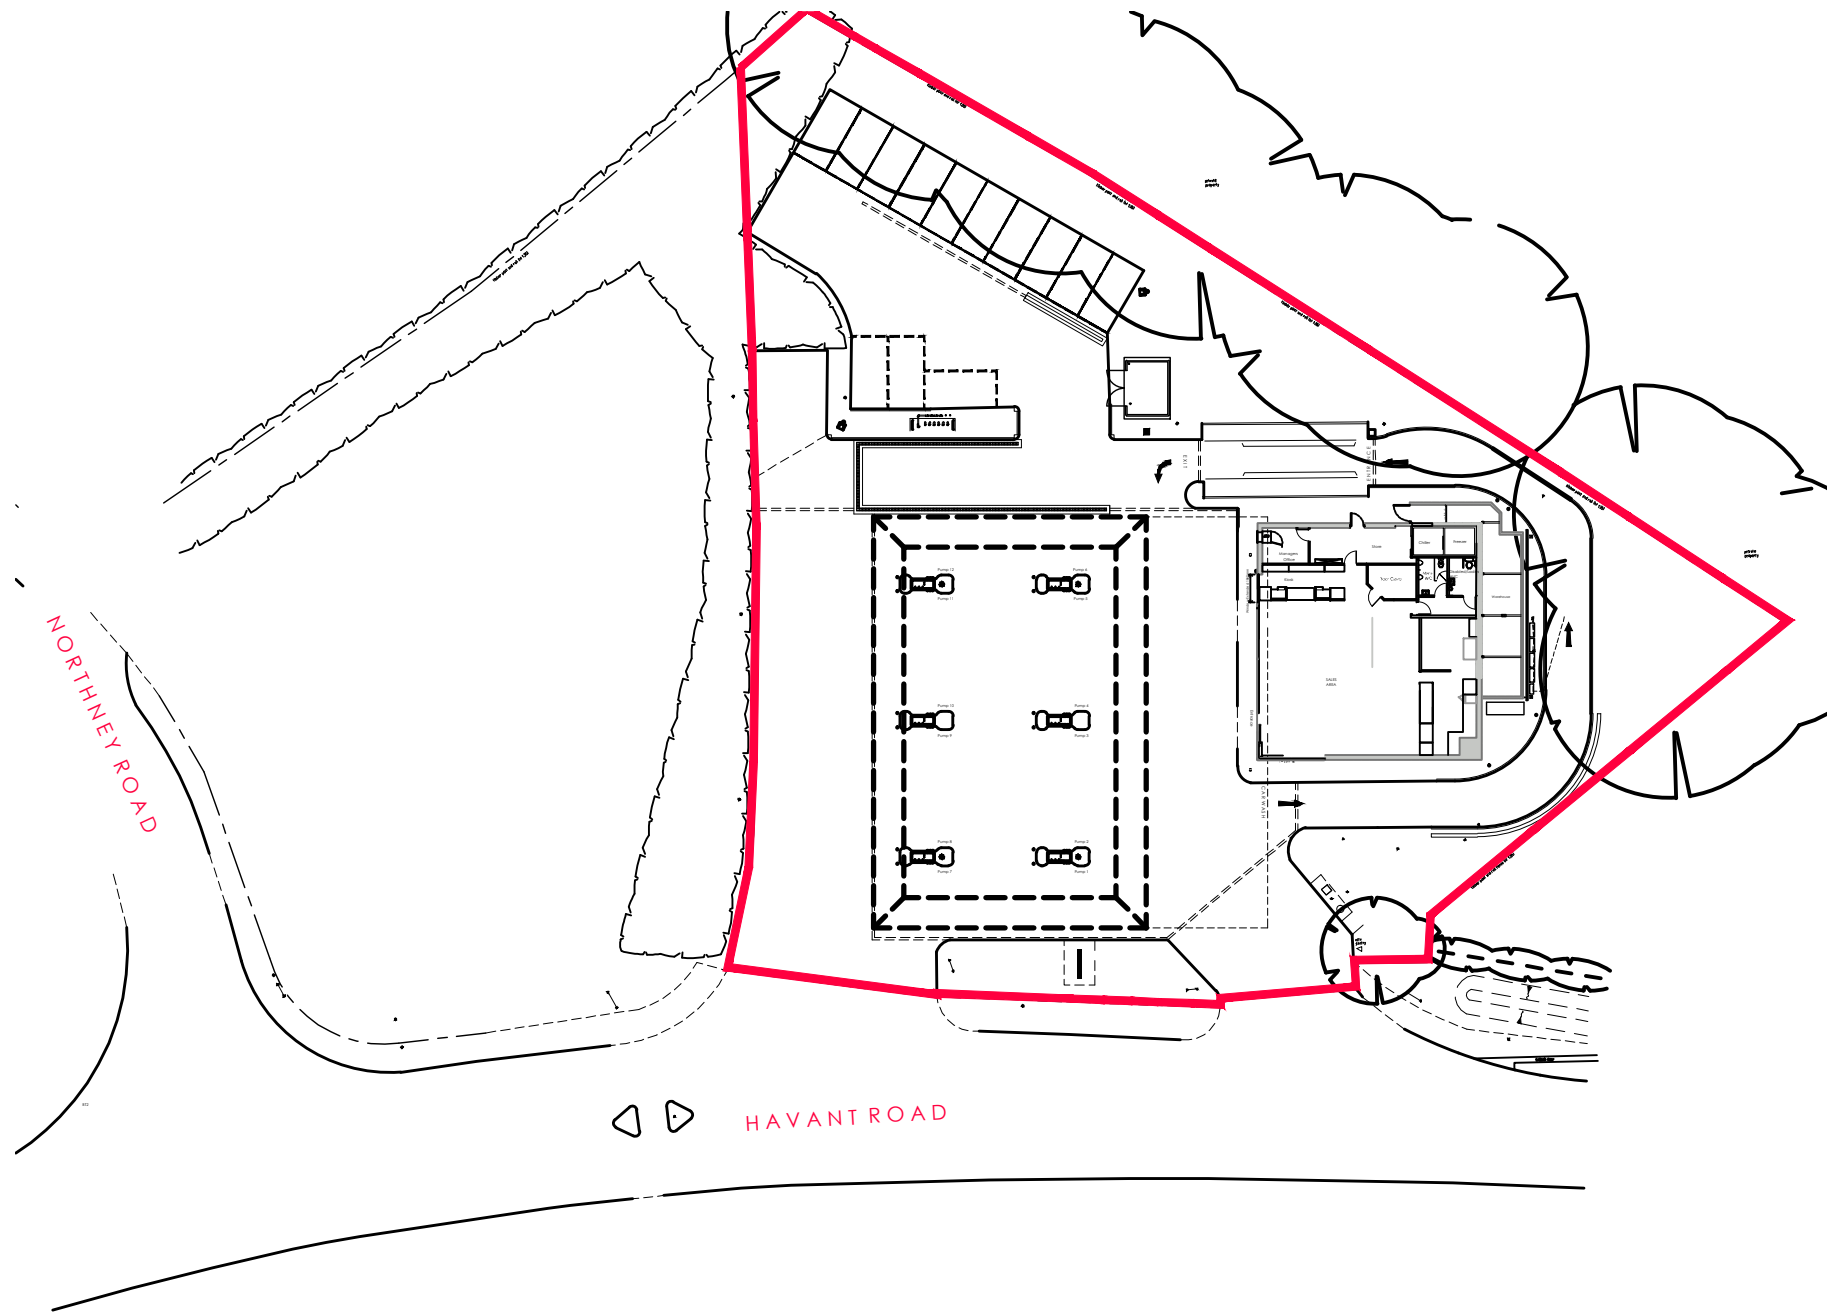


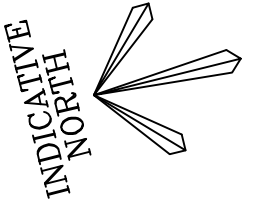

Block Plan
Scale 1:500

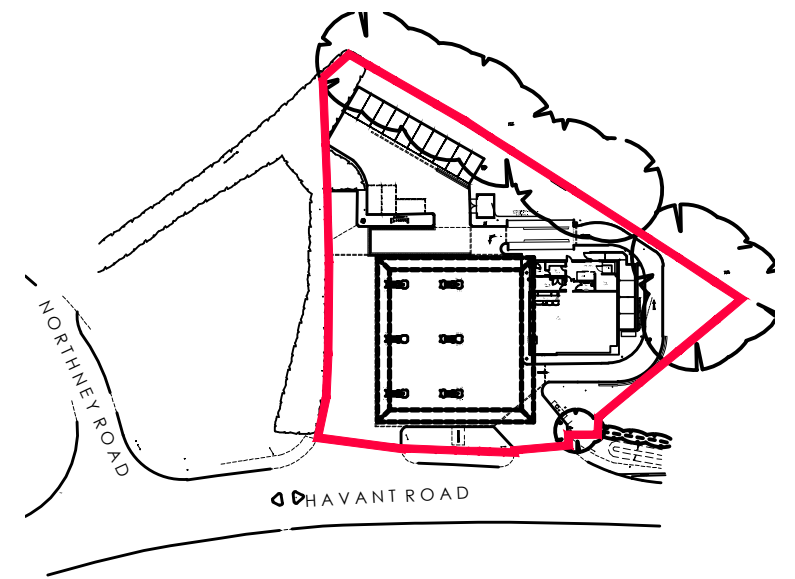

Location Plan
Scale 1:1250

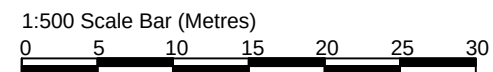