



© COPYRIGHT RESERVED 2021

All dimensions to be checked on site prior to commencement of any construction works Figured dimensions are to be used in preference to scaled dimensions.

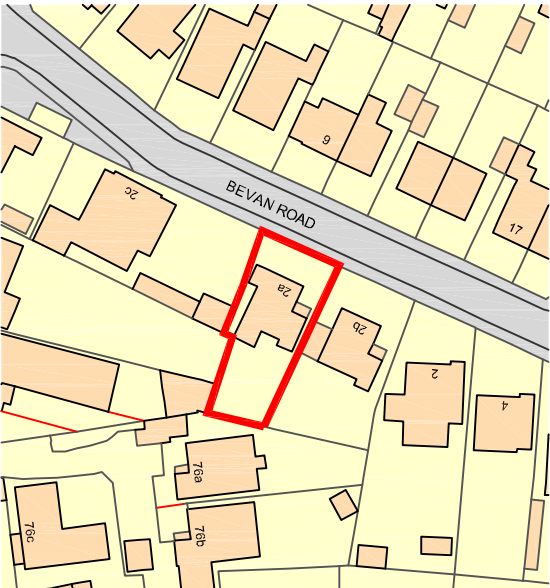


Ordnance Survey, (c) Crown Copyright 2021. All rights reserved. Licence number 100022432



Scale in Metres
0 10 20 30 40 50 60 for 1:1250

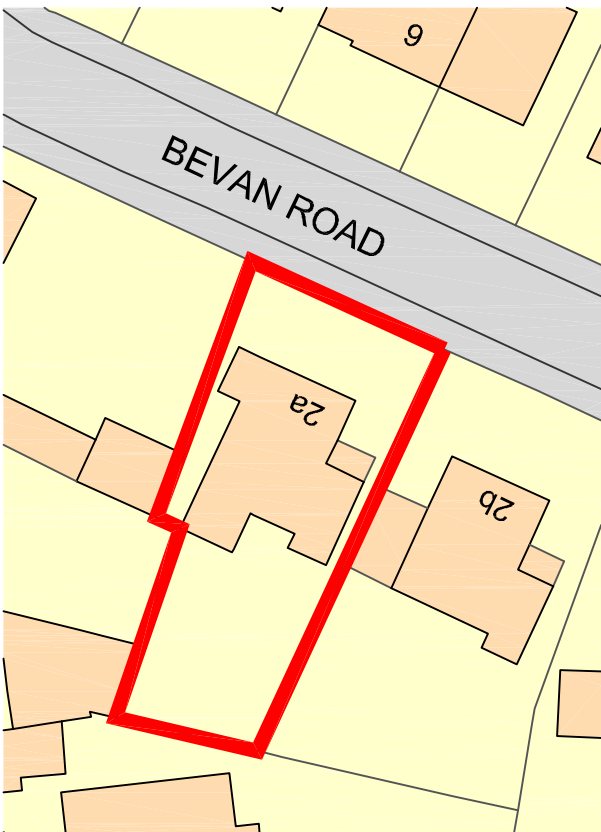

Scale in Metres
0 5 10 15 20 25 for 1:500

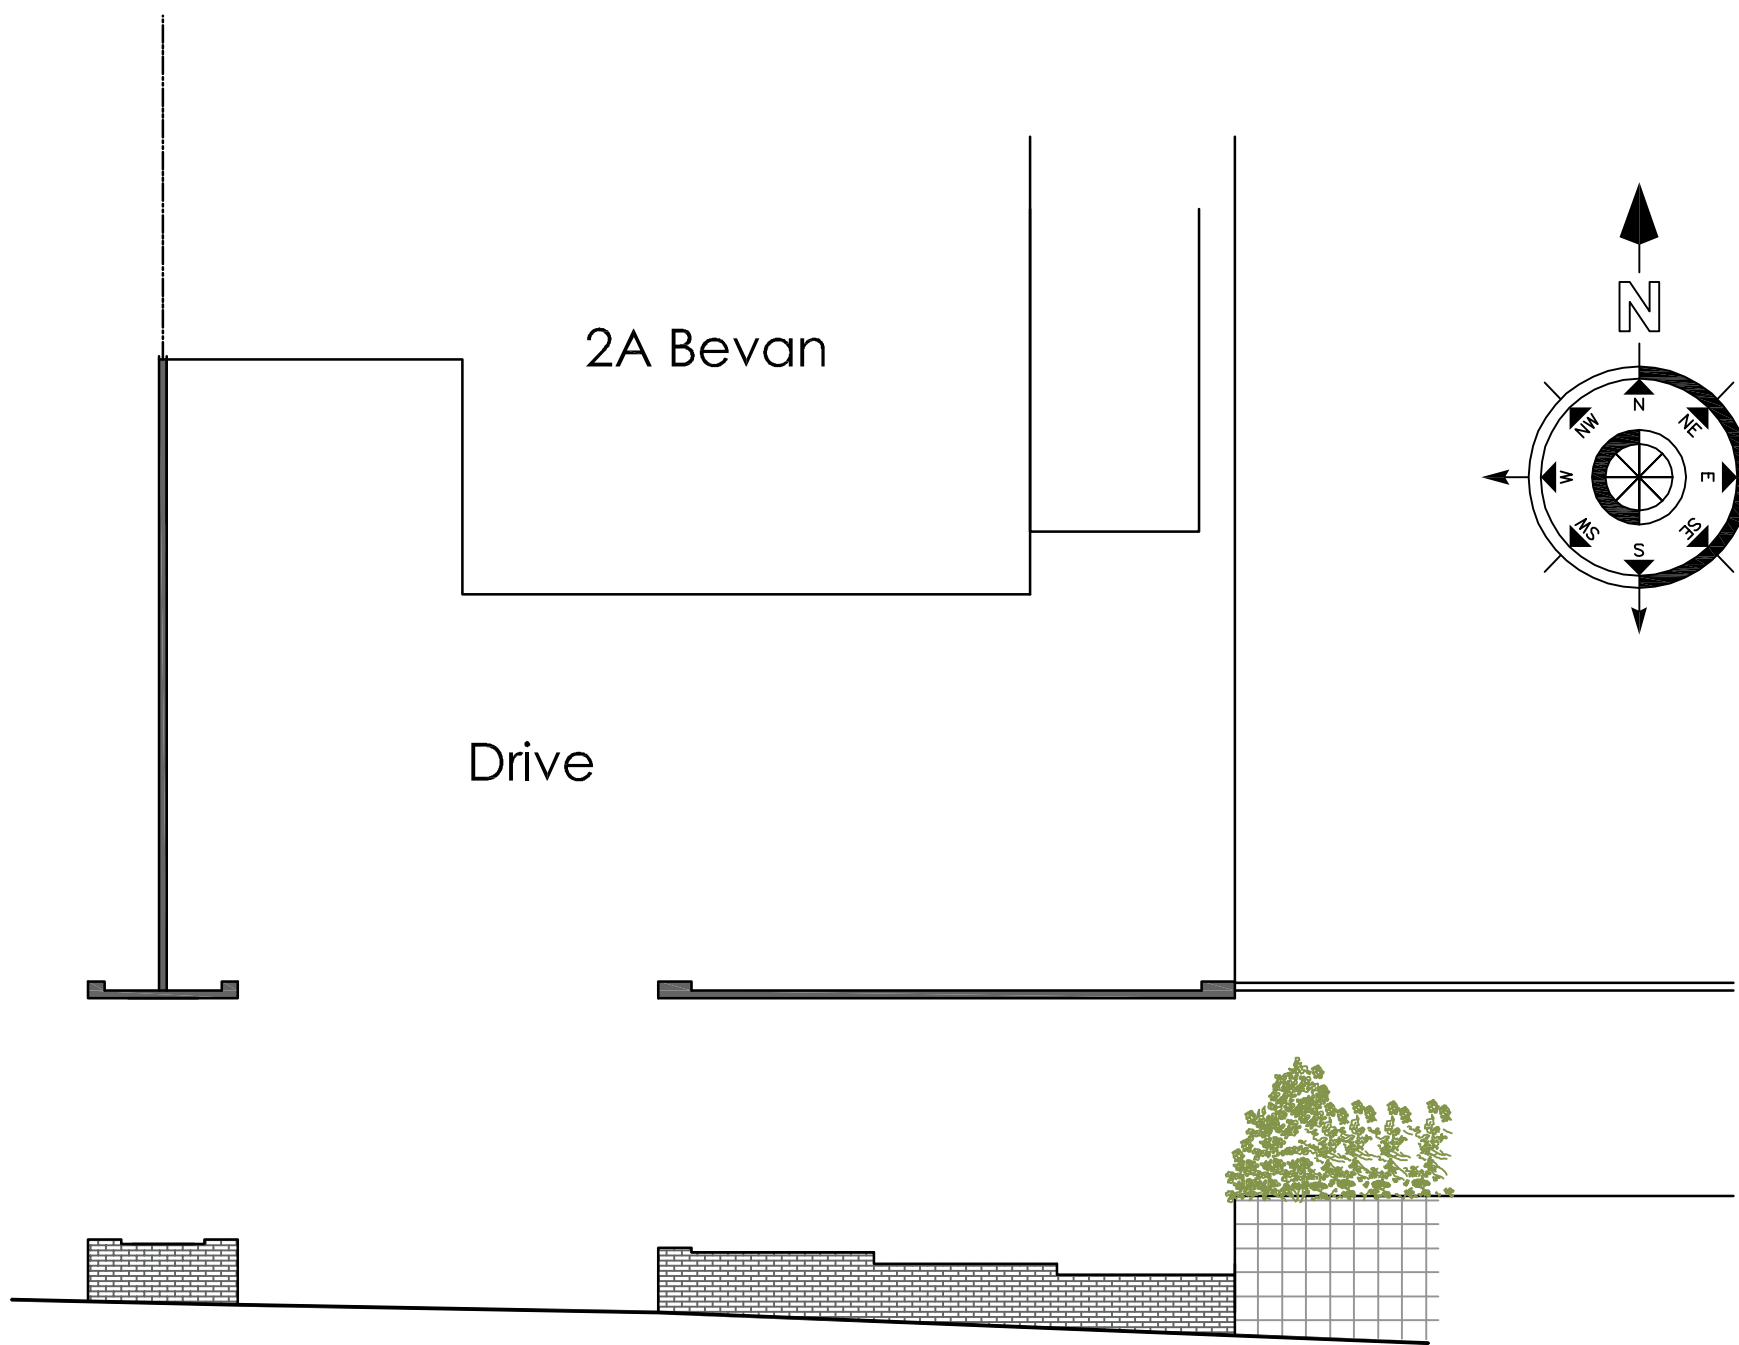

Existing Front Boundary Wall

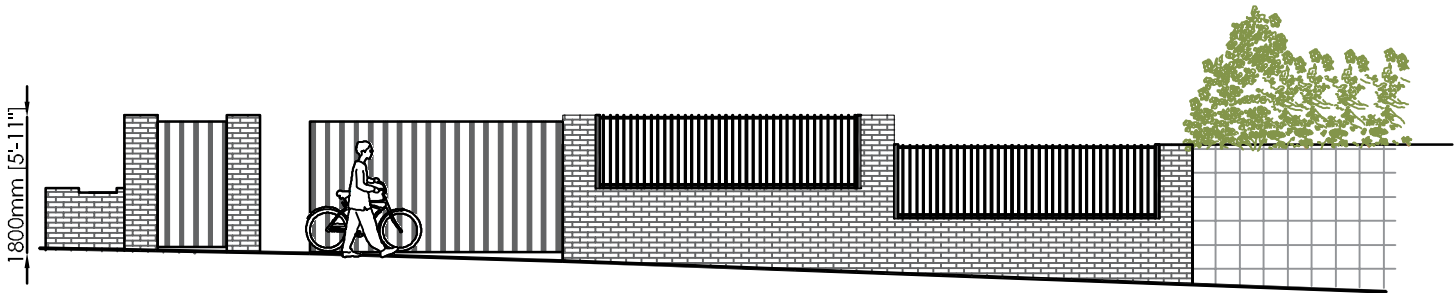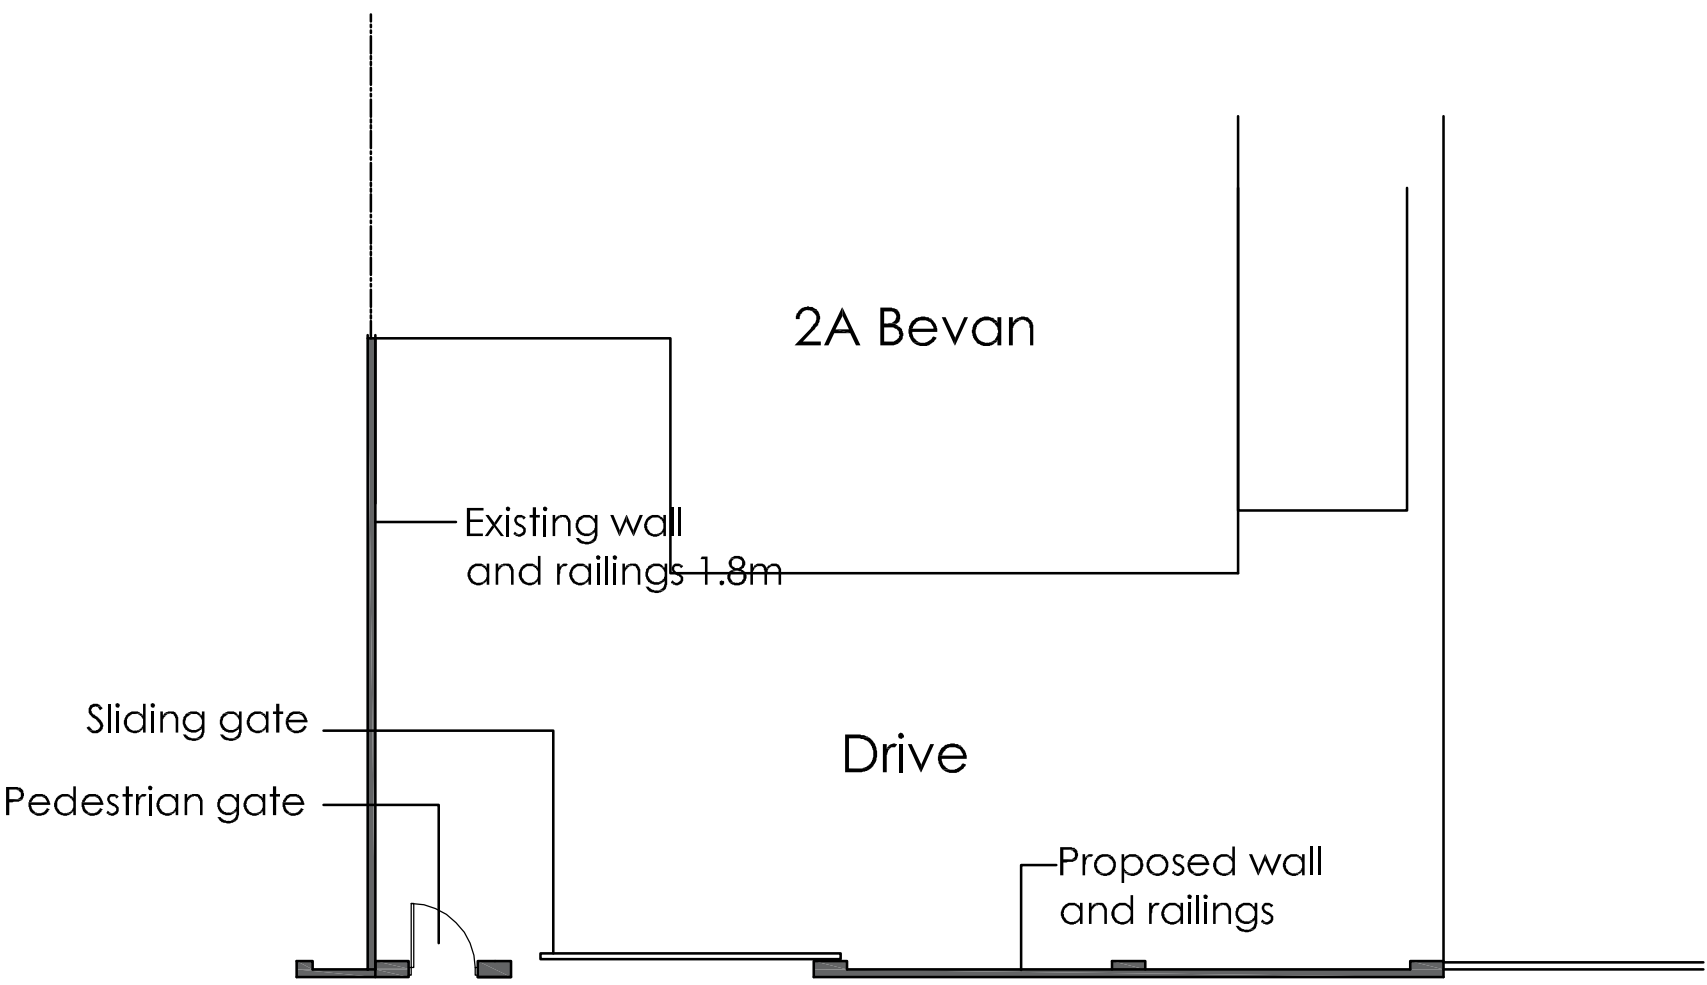

Proposed Front Boundary Wall & Gates

Scale in Metres
0 1 2 3 4 5 for 1:100

Revision	Description	Date	DRAWN
Project:			
Mr A Avdic 2A Bevan Road Waterlooville Hampshire			

Drawing Title:	
Proposed Front Boundary Wall & Gates	

Chris Flint Associates Ltd

CHARTERED SURVEYORS - PROJECT MANAGERS
DEVELOPMENT CONSULTANTS

Drawn By CF	Date 01/10/21	SHEET SIZE A2	Approved By	Date
----------------	------------------	------------------	-------------	------

CFA	Drawing No. FULL	01	Revision:	1-100
-----	---------------------	----	-----------	-------

PLANNING

2 Emerald Close Waterlooville Hants PO7 8NZ
tel: 023 92 432484 fax: 023 92 358554
Email: chrisflintassociates@gmail.com