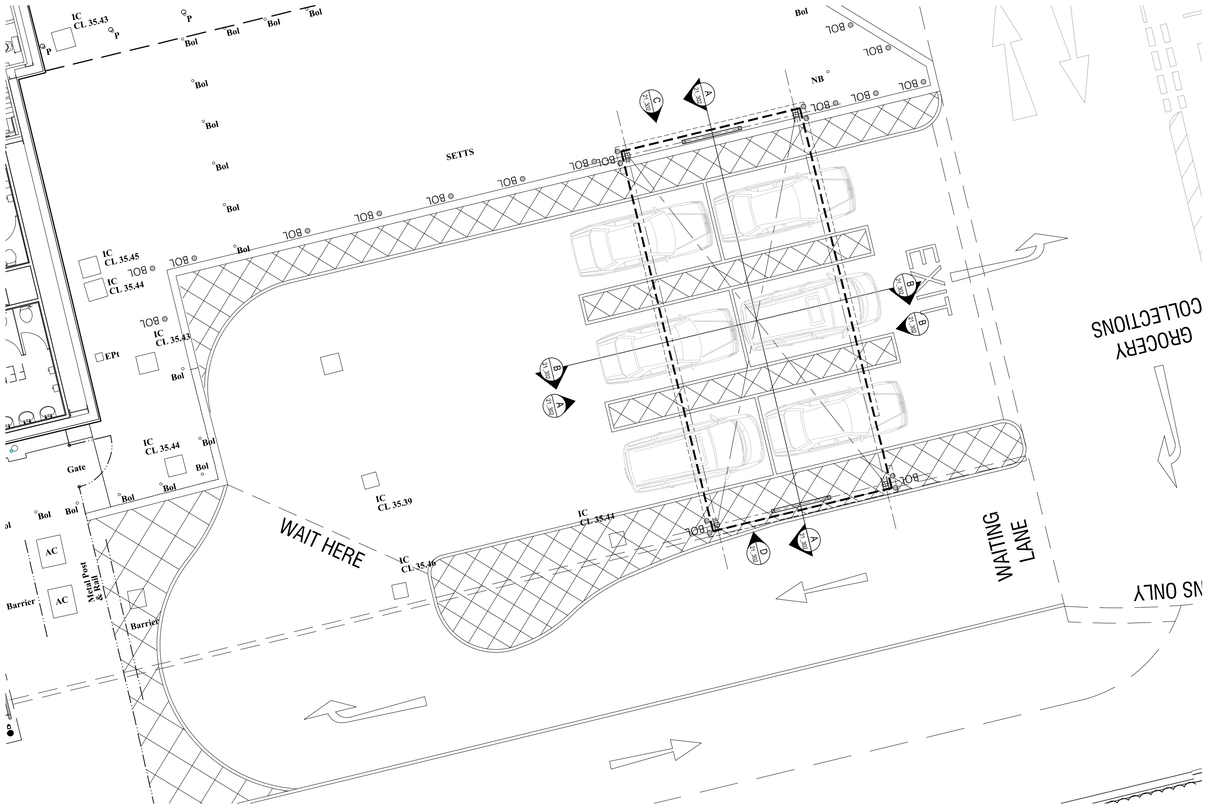

1 PL-09 GROCERY COLLECTION - PROPOSED CANOPY LAYOUT
Scale 1:50 @ A1

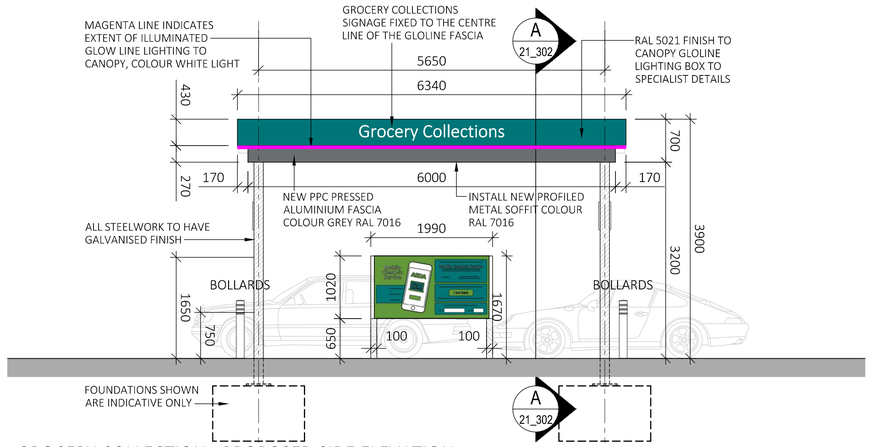

2 PL-09 GROCERY COLLECTION - PROPOSED SIDE ELEVATION
Scale 1:50 @ A1

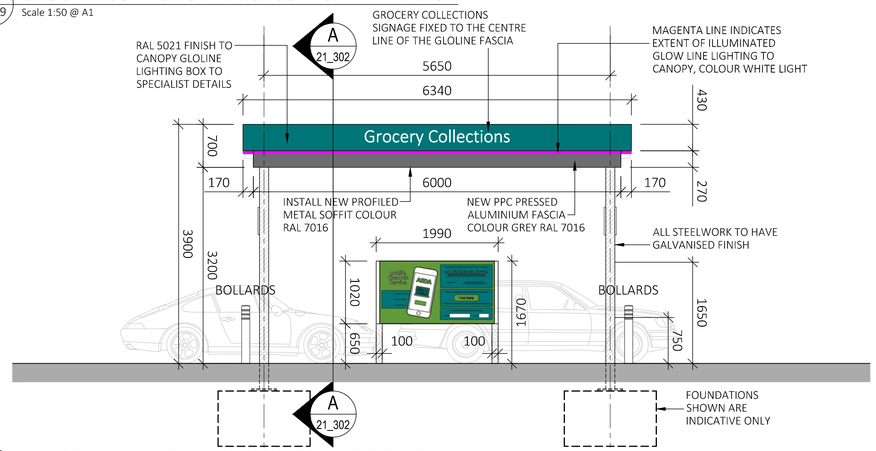

3 PL-09 GROCERY COLLECTION - PROPOSED SIDE ELEVATION
Scale 1:50 @ A1

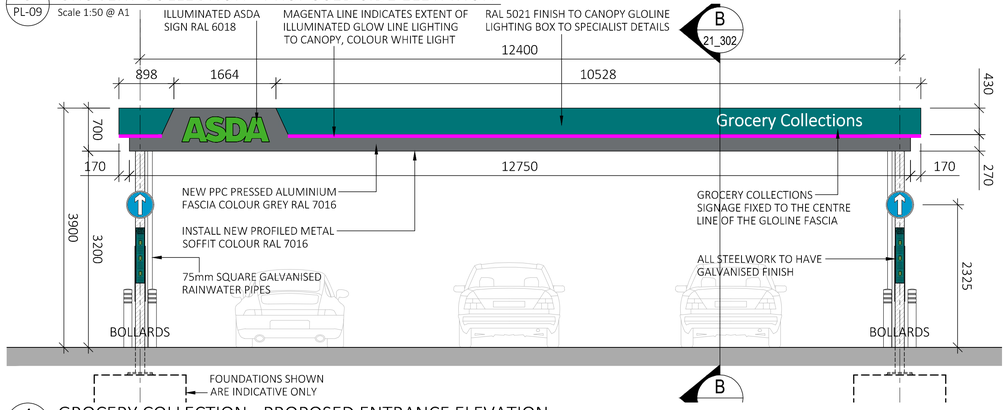

4 PL-09 GROCERY COLLECTION - PROPOSED ENTRANCE ELEVATION
Scale 1:50 @ A1

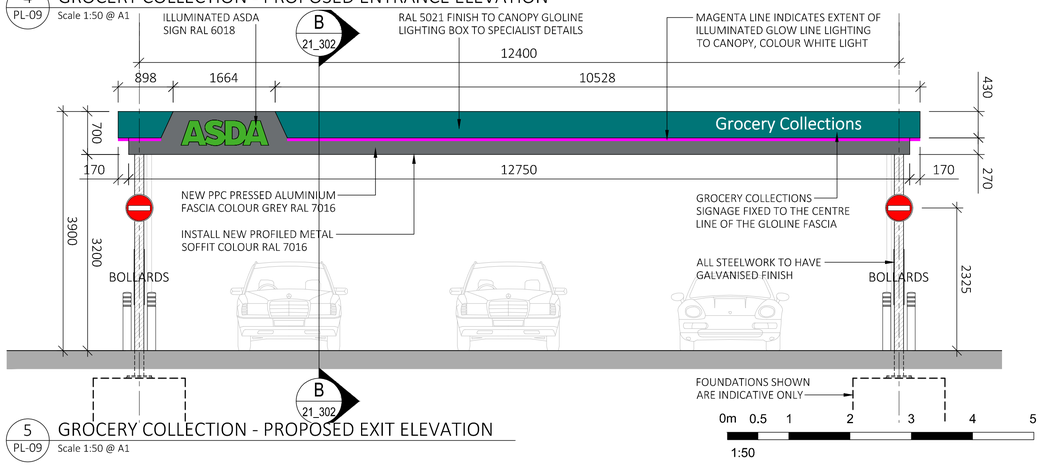

5 PL-09 GROCERY COLLECTION - PROPOSED EXIT ELEVATION
Scale 1:50 @ A1

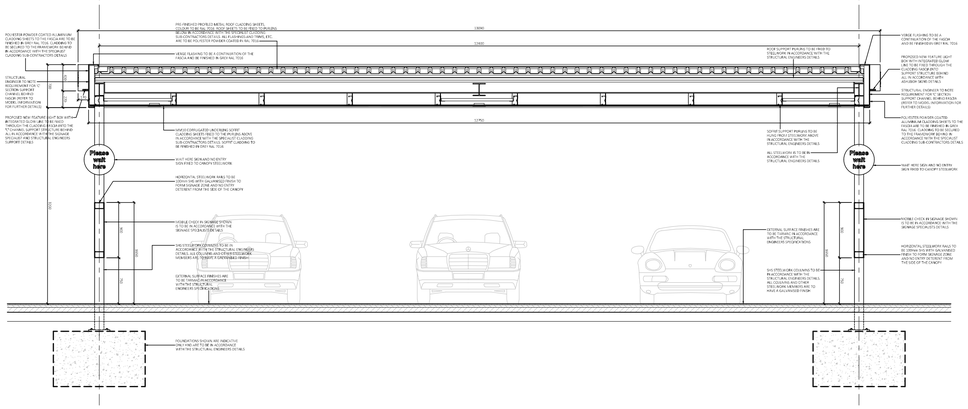

6 PL-09 GROCERY COLLECTION - CANOPY SECTION A-A
Scale 1:50 @ A1

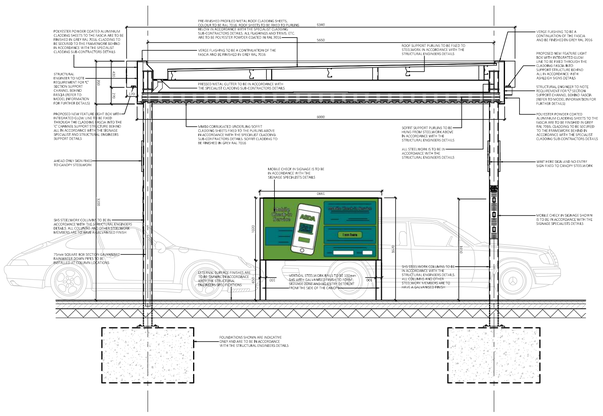

7 PL-09 GROCERY COLLECTION - CANOPY SECTION B-B
Scale 1:50 @ A1

© Whittam Cox Architects - Disclaimer:

This drawing is copyright of WCEC Group Ltd trading as Whittam Cox Architects, and shall not be reproduced nor used for any other purpose without the written permission of the Architects. This drawing must be read in conjunction with all other related drawings and documentation. It is the contractors responsibility to ensure full compliance with the Building Regulations. Do not scale from this drawing, use figured dimensions only. It is the contractors responsibility to check and verify all dimensions on site. Any discrepancies to be reported immediately. IF IN DOUBT ASK.
Materials not in conformity with relevant British or European Standards/Codes of practice or materials known to be deleterious to health & safety must not be used or specified on this project.

C.D.M :

There are **NO SIGNIFICANT** risks associated with the works on this drawing that a competent contractor would not foresee

LEGEND:

- Canopy colour, RAL 5018 (turquoise blue). 60/40% matt finish.
- Canopy colour, RAL 7016 (anthracite grey). 60/40% matt finish.
- Indicates canopy steelwork to be have exposed galvanised finish.
- Pink line indicates extent of proposed glow line (lighting) to the grocery collections canopy.

No.	Date	Description	Drawn/CHKd By
A	27/08/21	Second Issue. Grocery Collections canopy repositioned slightly to aid vehicular access route. Survey information added to drawing.	PA / SJS
-	17/05/21	First Issue	MS/SJS

PLANNING

CLIENT

ASDA

PROJECT
PROPOSED HOME SHOPPING WORKS
ASDA HAVANT

TITLE
PROPOSED CLICK AND COLLECT AND CANOPY DETAILS

DRAWING STATUS
PLANNING

DRAWN MS CHECKED SJS

SCALE VARIES @ A1

DATE MAY 2021

Whittam Cox ARCHITECTS
Chesterfield / 01246 260261
London / 020 3388 0019
Leeds / 0113 468 2450
whittamcox.com

JOB NO.	DRAWING NO.	REV
200486	PL-09	A