


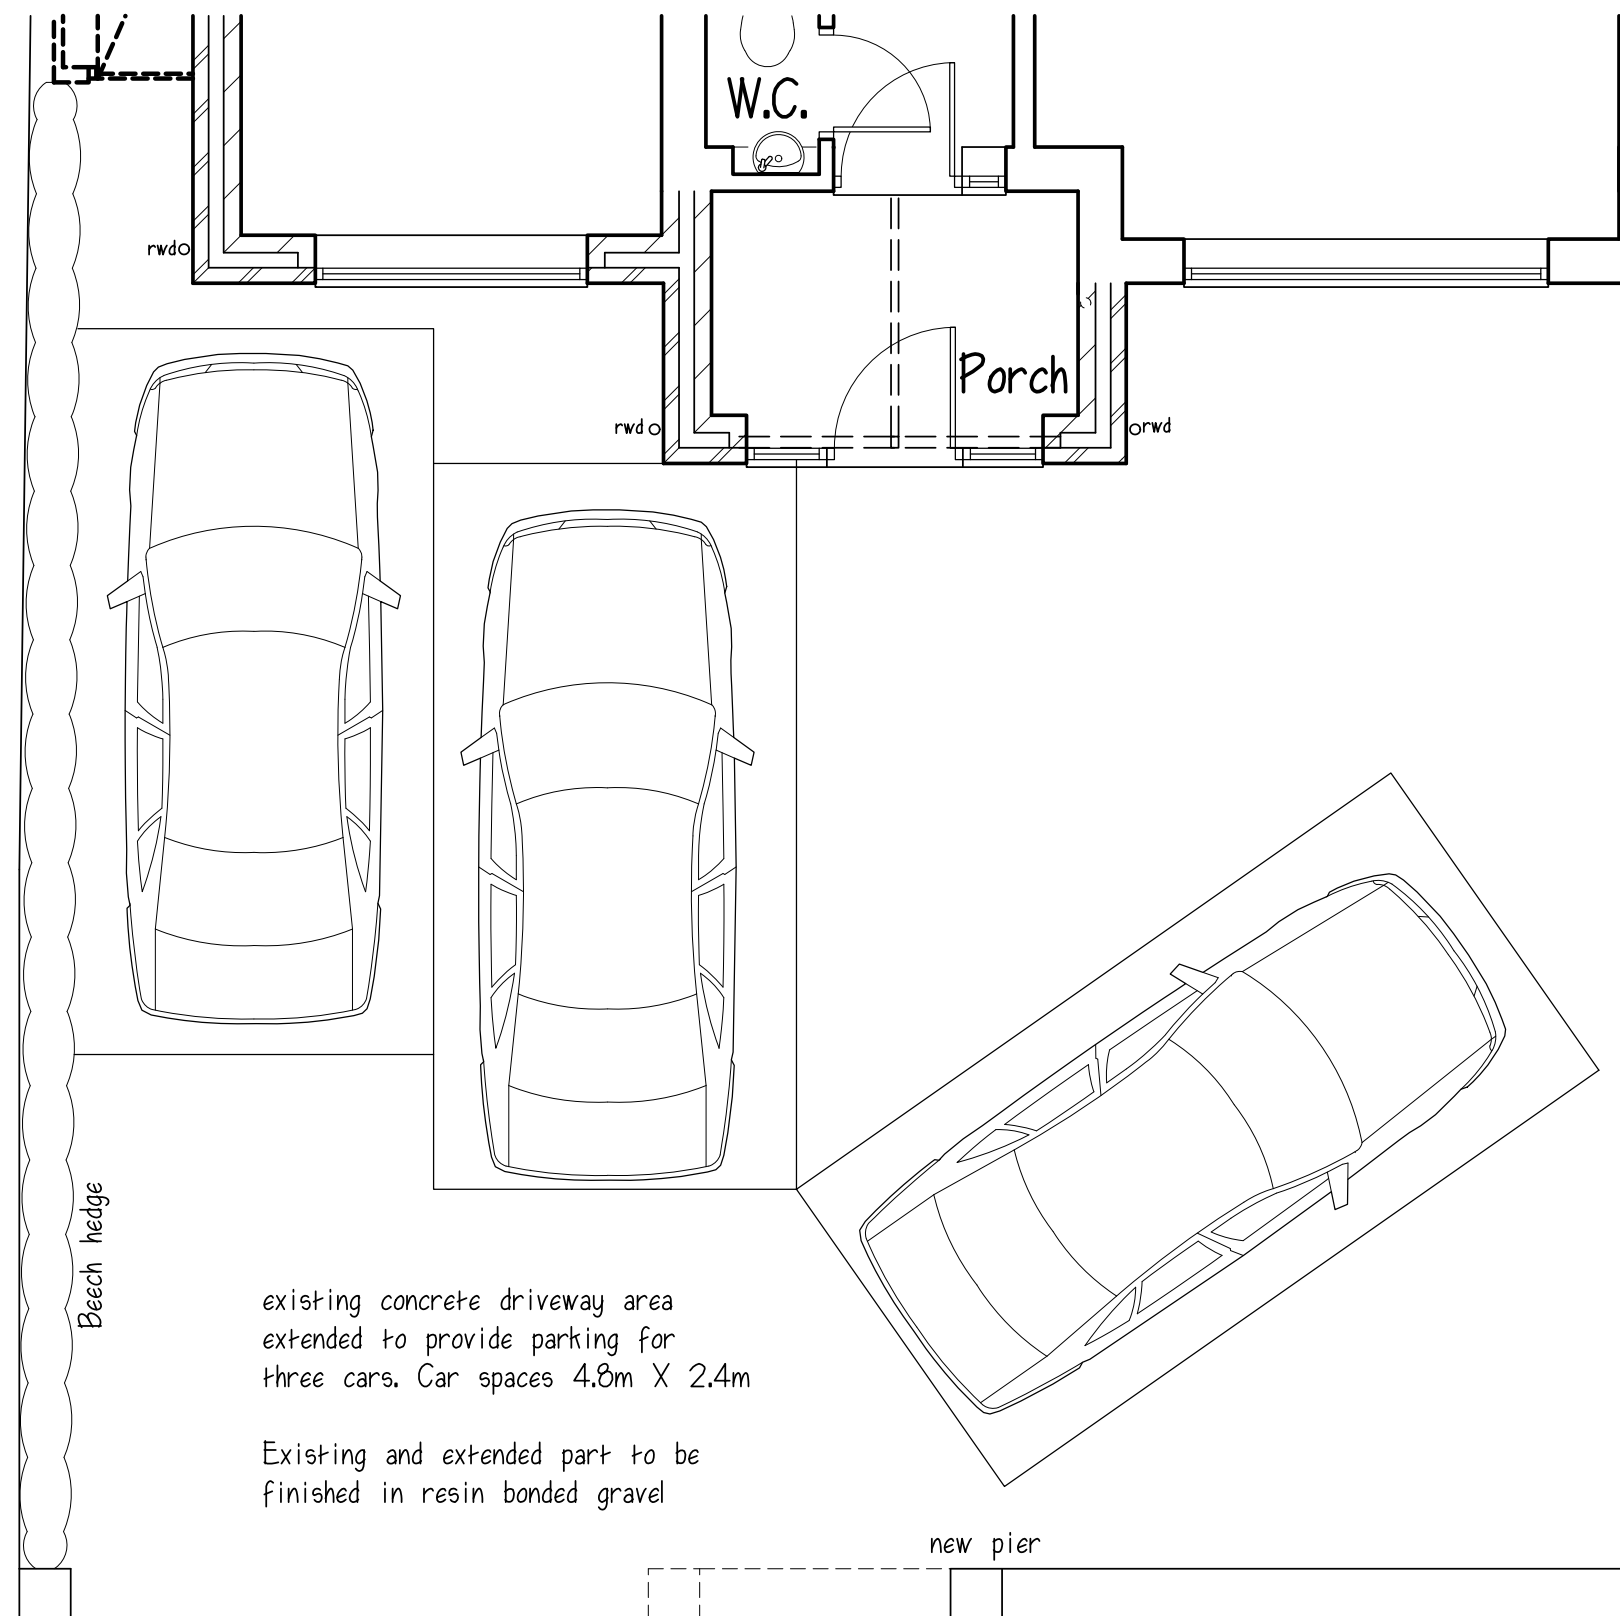

← remove pier and
part of wall to widen
entrance opening →

existing drop kerb
and pavement crossing

