



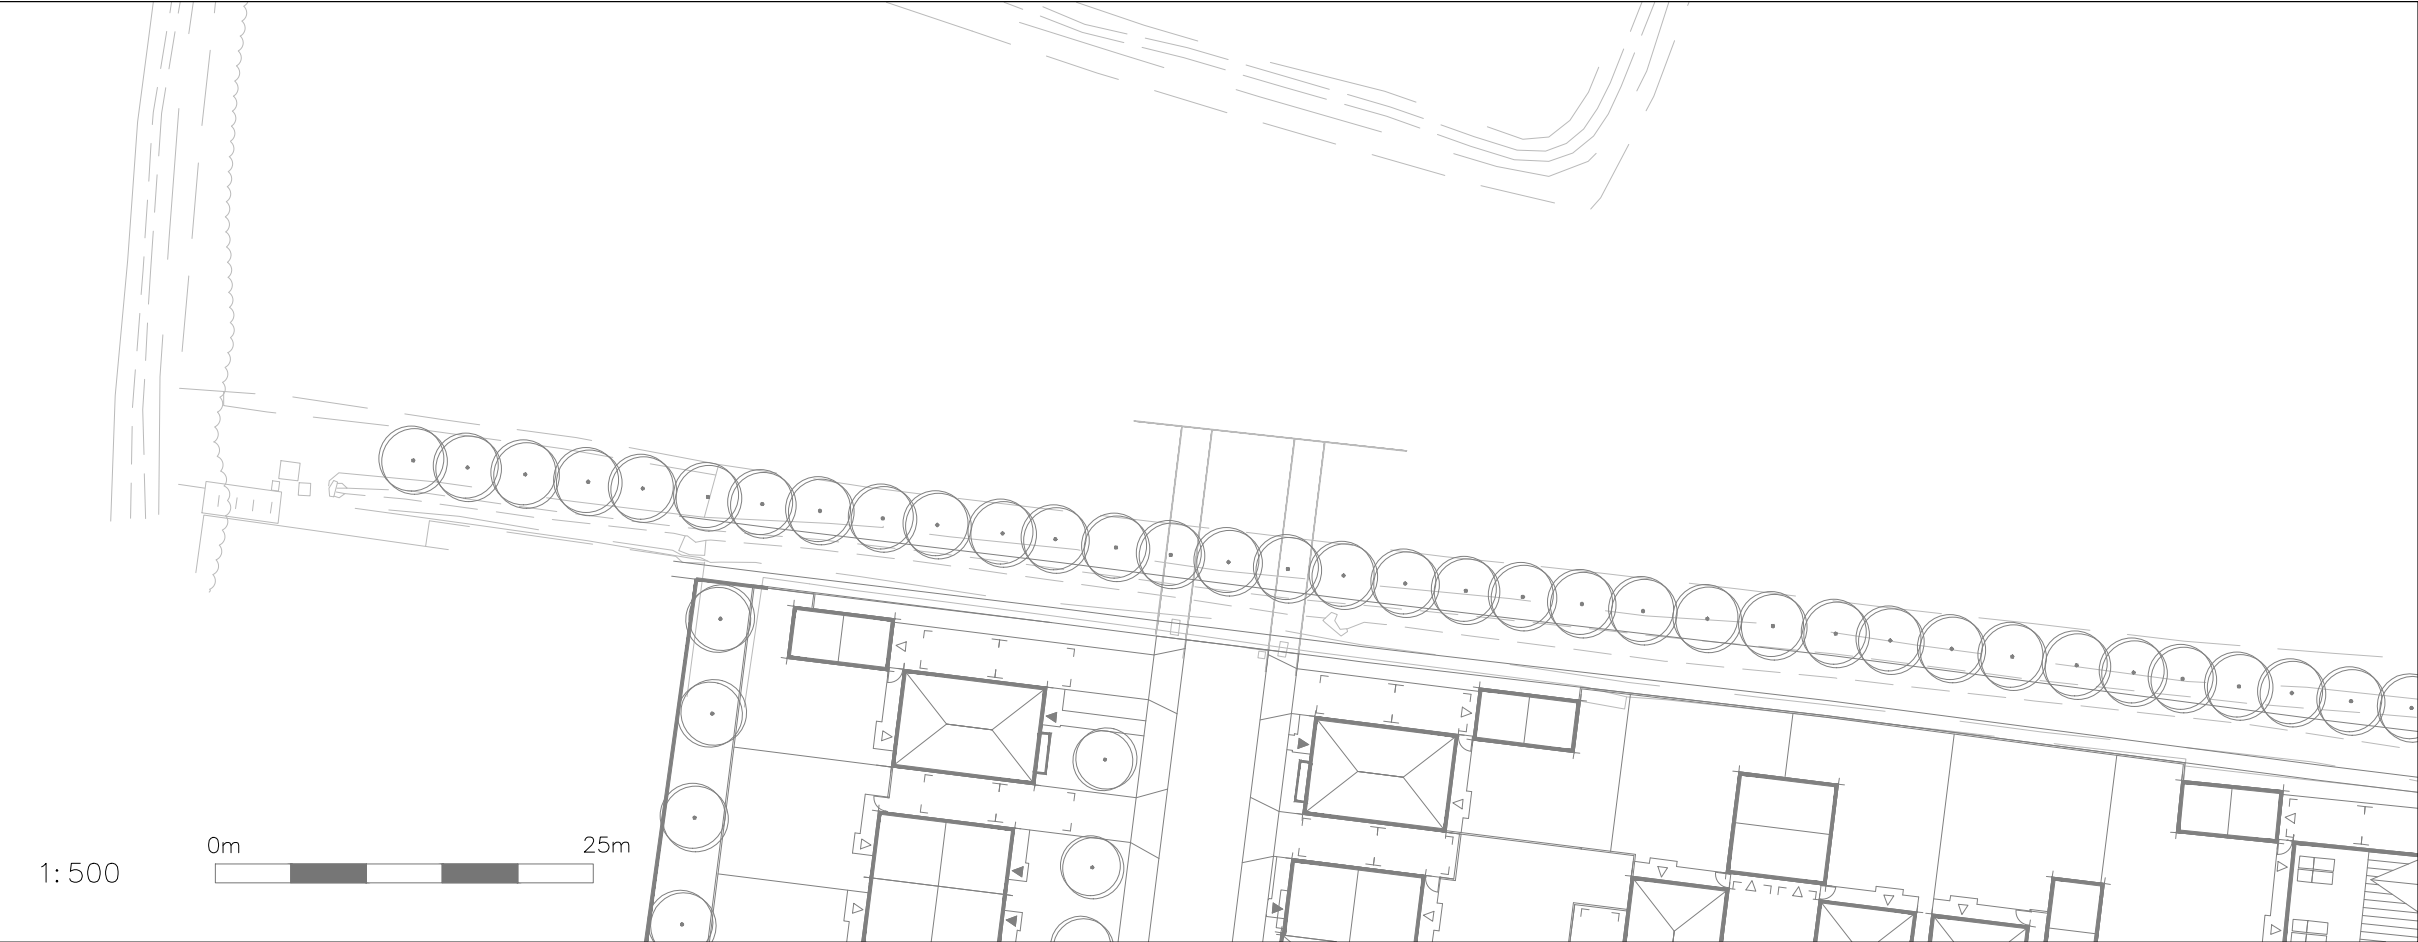

ACCESS DESIGN PLAN – CONTEXT (SCALE 1:500)

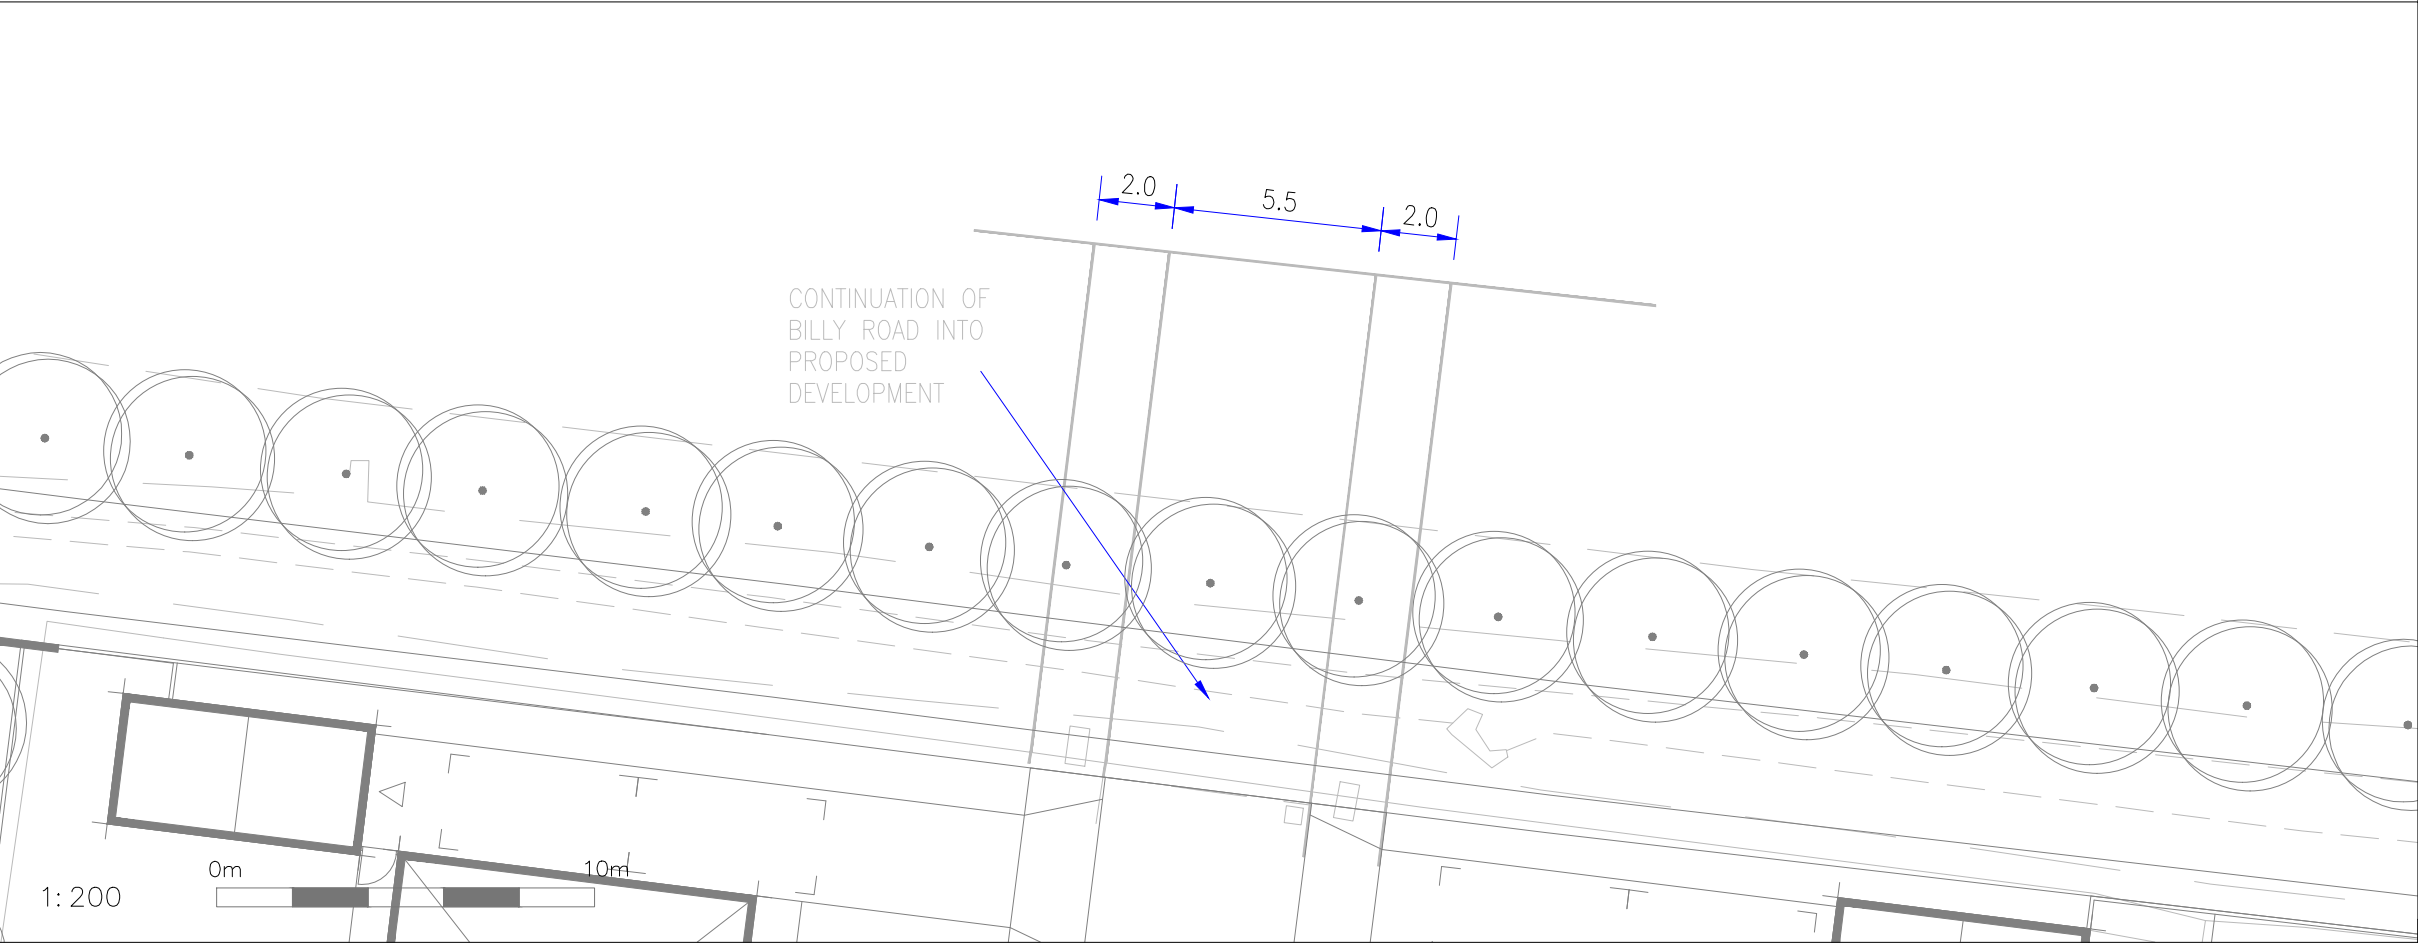

ACCESS DESIGN PLAN – DETAIL (SCALE 1:200)

GENERAL NOTES

- 1. THIS DRAWING IS INTENDED TO BE VIEWED IN COMBINATION WITH ALL RELEVANT ARCHITECTS, ENGINEERS, SERVICES AND SPECIALIST DRAWINGS AND SPECIFICATION.
- 2. ANY VARIATIONS OR DISCREPANCIES BETWEEN THESE DRAWINGS IN TERMS OF DIMENSIONS OR DETAILS SHOULD BE DRAWN TO THE ATTENTION OF THE ARCHITECT AND/OR THE ENGINEER FOR CLARIFICATION.
- 3. PAUL BASHAM ASSOCIATES ACCEPTS NO RESPONSIBILITY FOR THE ACCURACY OF BACKGROUND INFORMATION PRODUCED BY THIRD PARTIES – THIS MUST BE TREATED AS INDICATIVE ONLY.
- 4. ALL DIMENSIONS AND LEVELS ARE IN METRES. DO NOT SCALE THIS DRAWING, PRINT, PLOT OR DISK.
- 5. THIS DRAWING SHOULD ONLY BE USED FOR CONSTRUCTION IF THE PROJECT PHASE IN THE TITLE FRAME BELOW IS SHOWN AS "CONSTRUCTION". PAUL BASHAM ASSOCIATES TAKE NO RESPONSIBILITY FOR CONSTRUCTION WORKS UNDERTAKEN TO DRAWINGS WHICH ARE NOT MARKED UNDER THIS PHASE.



Rev	Description	Date	By	Chkd
-----	-------------	------	----	------

Project Name LAND NORTH OF THE OYSTERS HAYLING ISLAND	Title ACCESS ARRANGEMENTS	 paulbasham associates Paul Basham Associates Ltd Suite 4, Hitching Court, Blacklands Way, Abingdon Business Park, Abingdon, OX14 1RG 01235 425460 info@paulbashamassociates.com www.paulbashamassociates.com	Client HAYLING ISLAND BUILDERS	Checked By TP	Checked Date 24.08.21	Scale AS SHOWN (AT A3 SIZE)		
Project Phase PRELIMINARY				Drawn By JH	Drawn Date 30.07.21	Client Drawing No. -	PBA Drawing No. 020.059.001	Revision -