


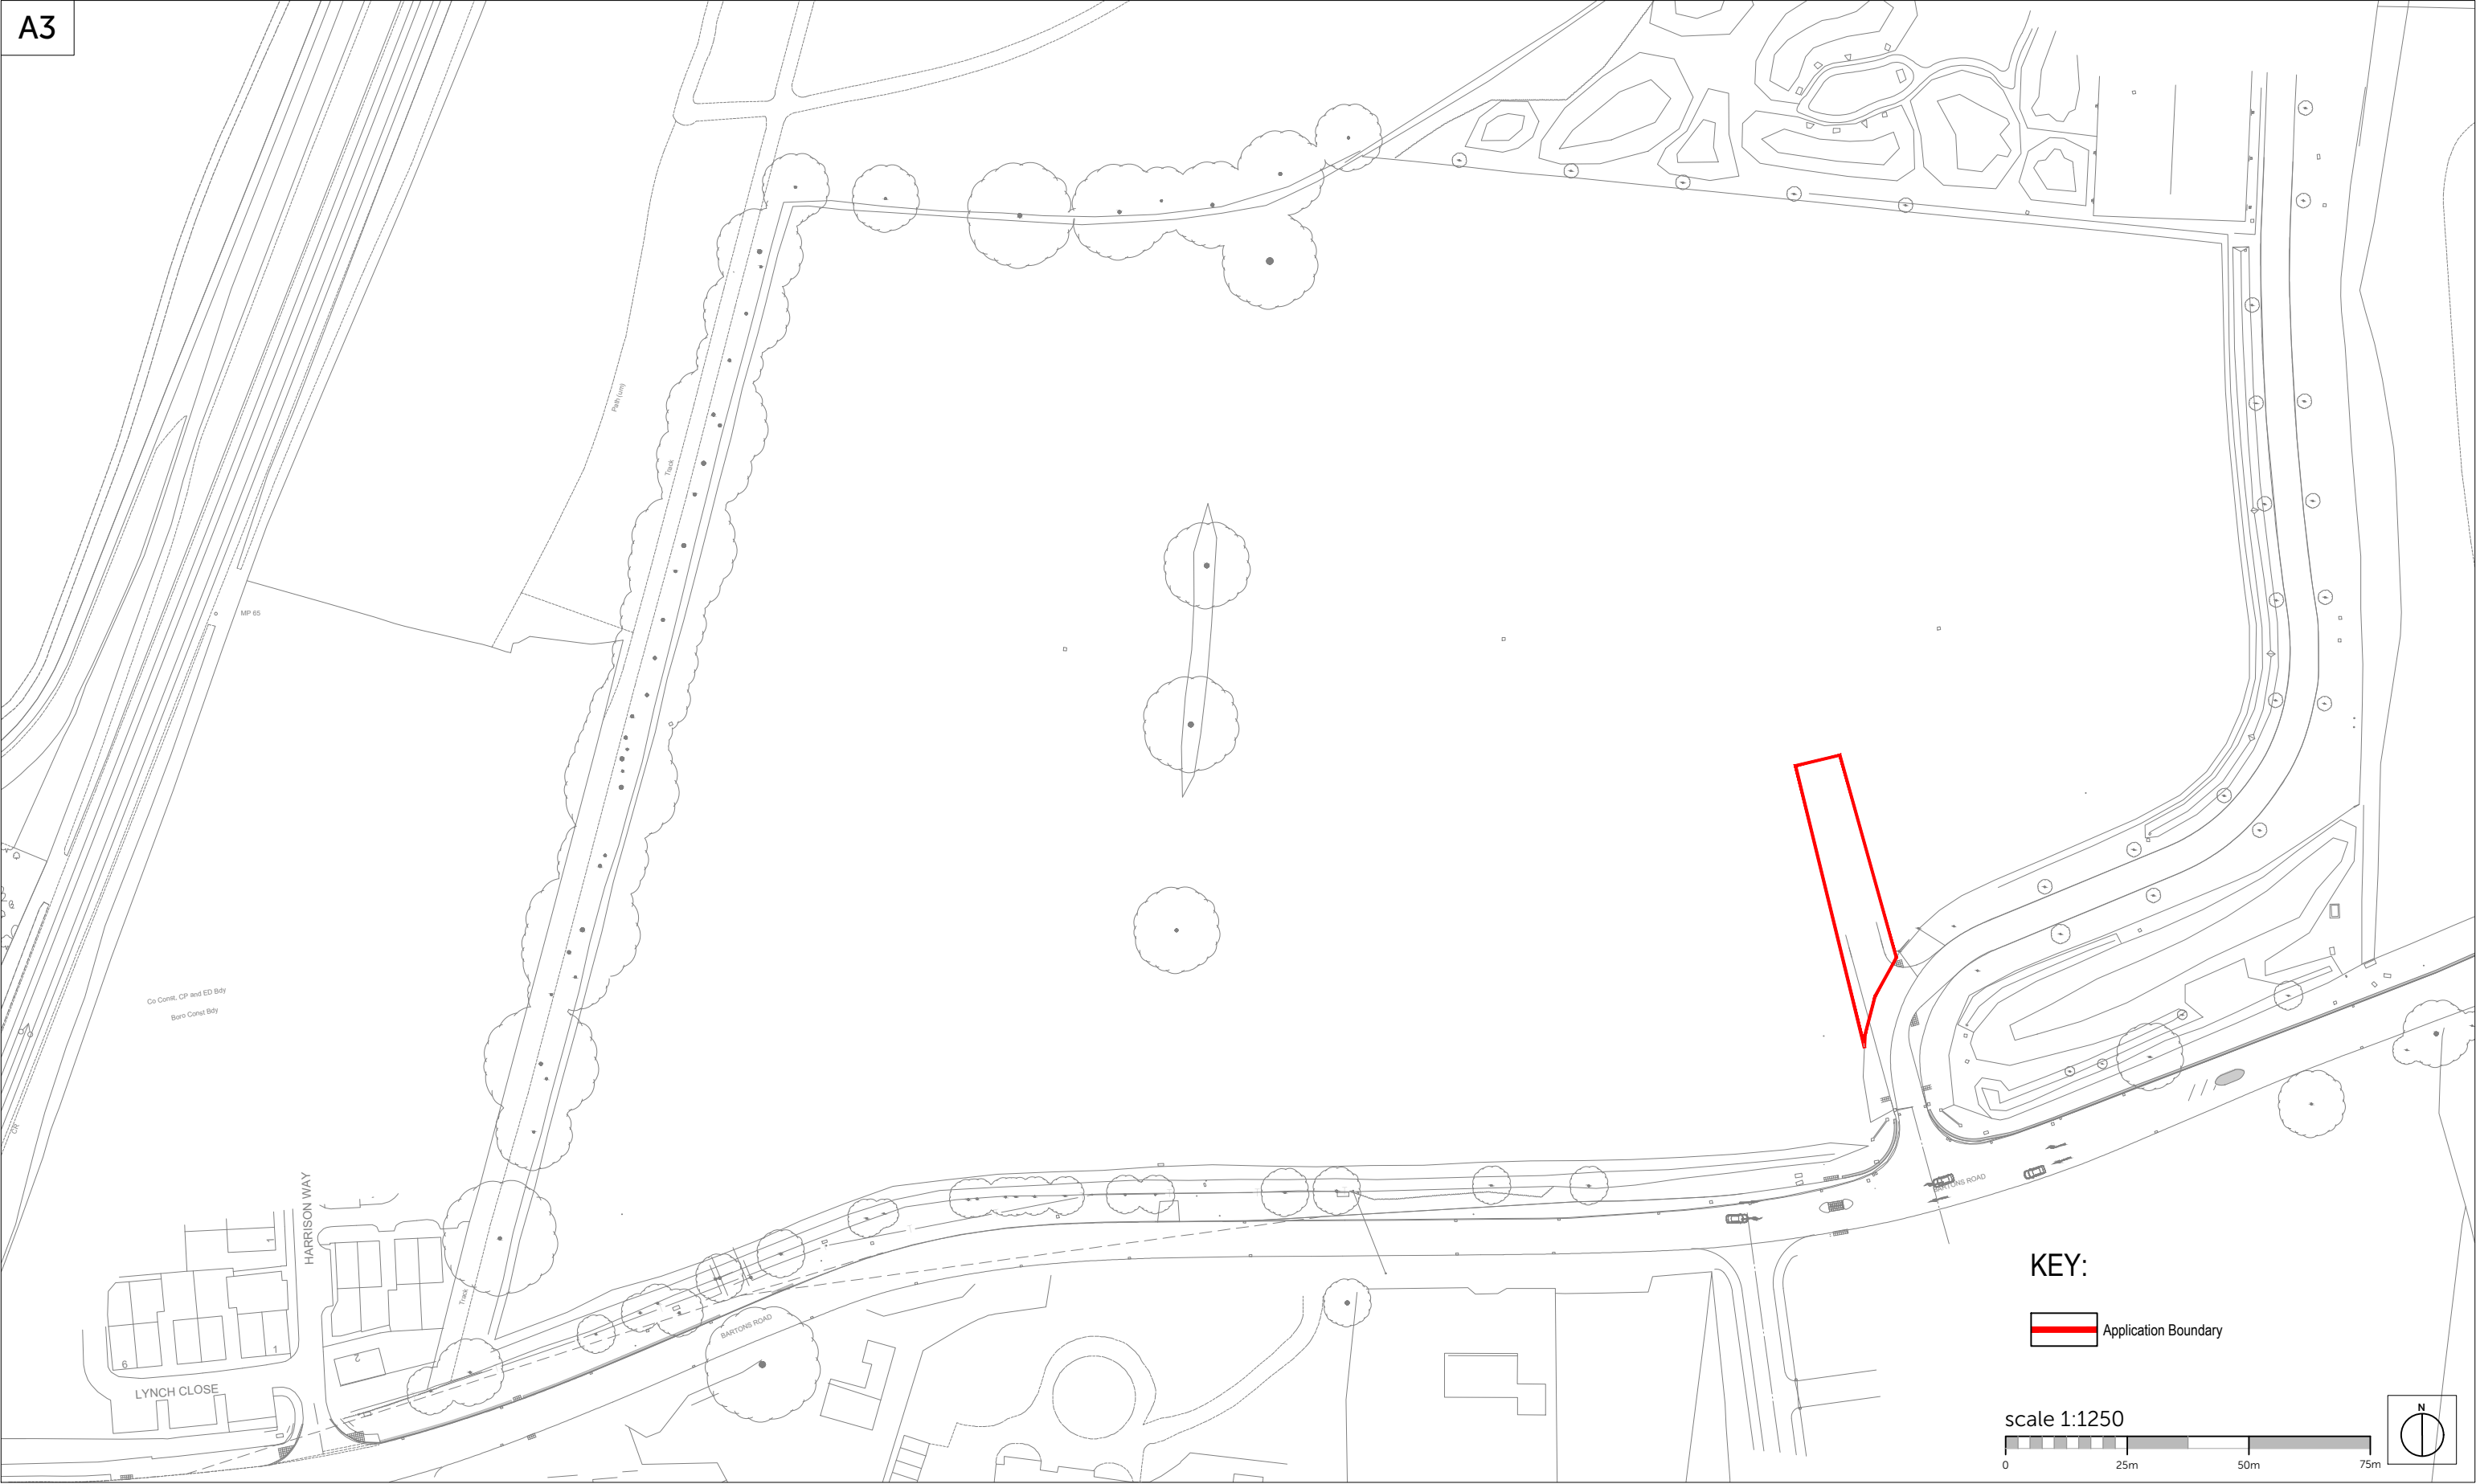

Romsey Office Building 300, The Grange, Romsey Road, Michelmersh, Romsey, Hampshire, SO51 0AE T:01794 367703 F:01794 367276	Portishead Office Unit 5, Middle Bridge Business Park, Bristol Road, Portishead Bristol, BS20 6PN T:01275 407000 F:01794 367276	Rev A	Description Planning issue.	Date 29.07.21	Au JF	Ch
---	---	-----------------	---------------------------------------	-------------------------	-----------------	-----------

www.thrivearchitects.co.uk
This drawing is the copyright of Thrive Architects Ltd ©. All rights reserved. Ordnance Survey Data © Crown Copyright. All rights reserved. Licence No. 100007359. DO NOT scale from this drawing. Contractors, Sub-Contractors and Suppliers are to check all relevant dimensions and levels of the site and building before commencing any shop drawings or building work. Any discrepancies should be recorded to the Architect. Where applicable this drawing is to be read in conjunction with the Consultants' drawings.

Project	Camps Field, Barton Road, Southleigh		
Drawing	Prior Approval Location Plan		
Client	Redrow Southern Counties		
Job no.	REDR200818	Date	29.07.21
Dwg no.	LP.03	Rev.	A
Author	JF	Checker	Scale
Status	PLANNING	Office	Romsey
Client ref.			

