


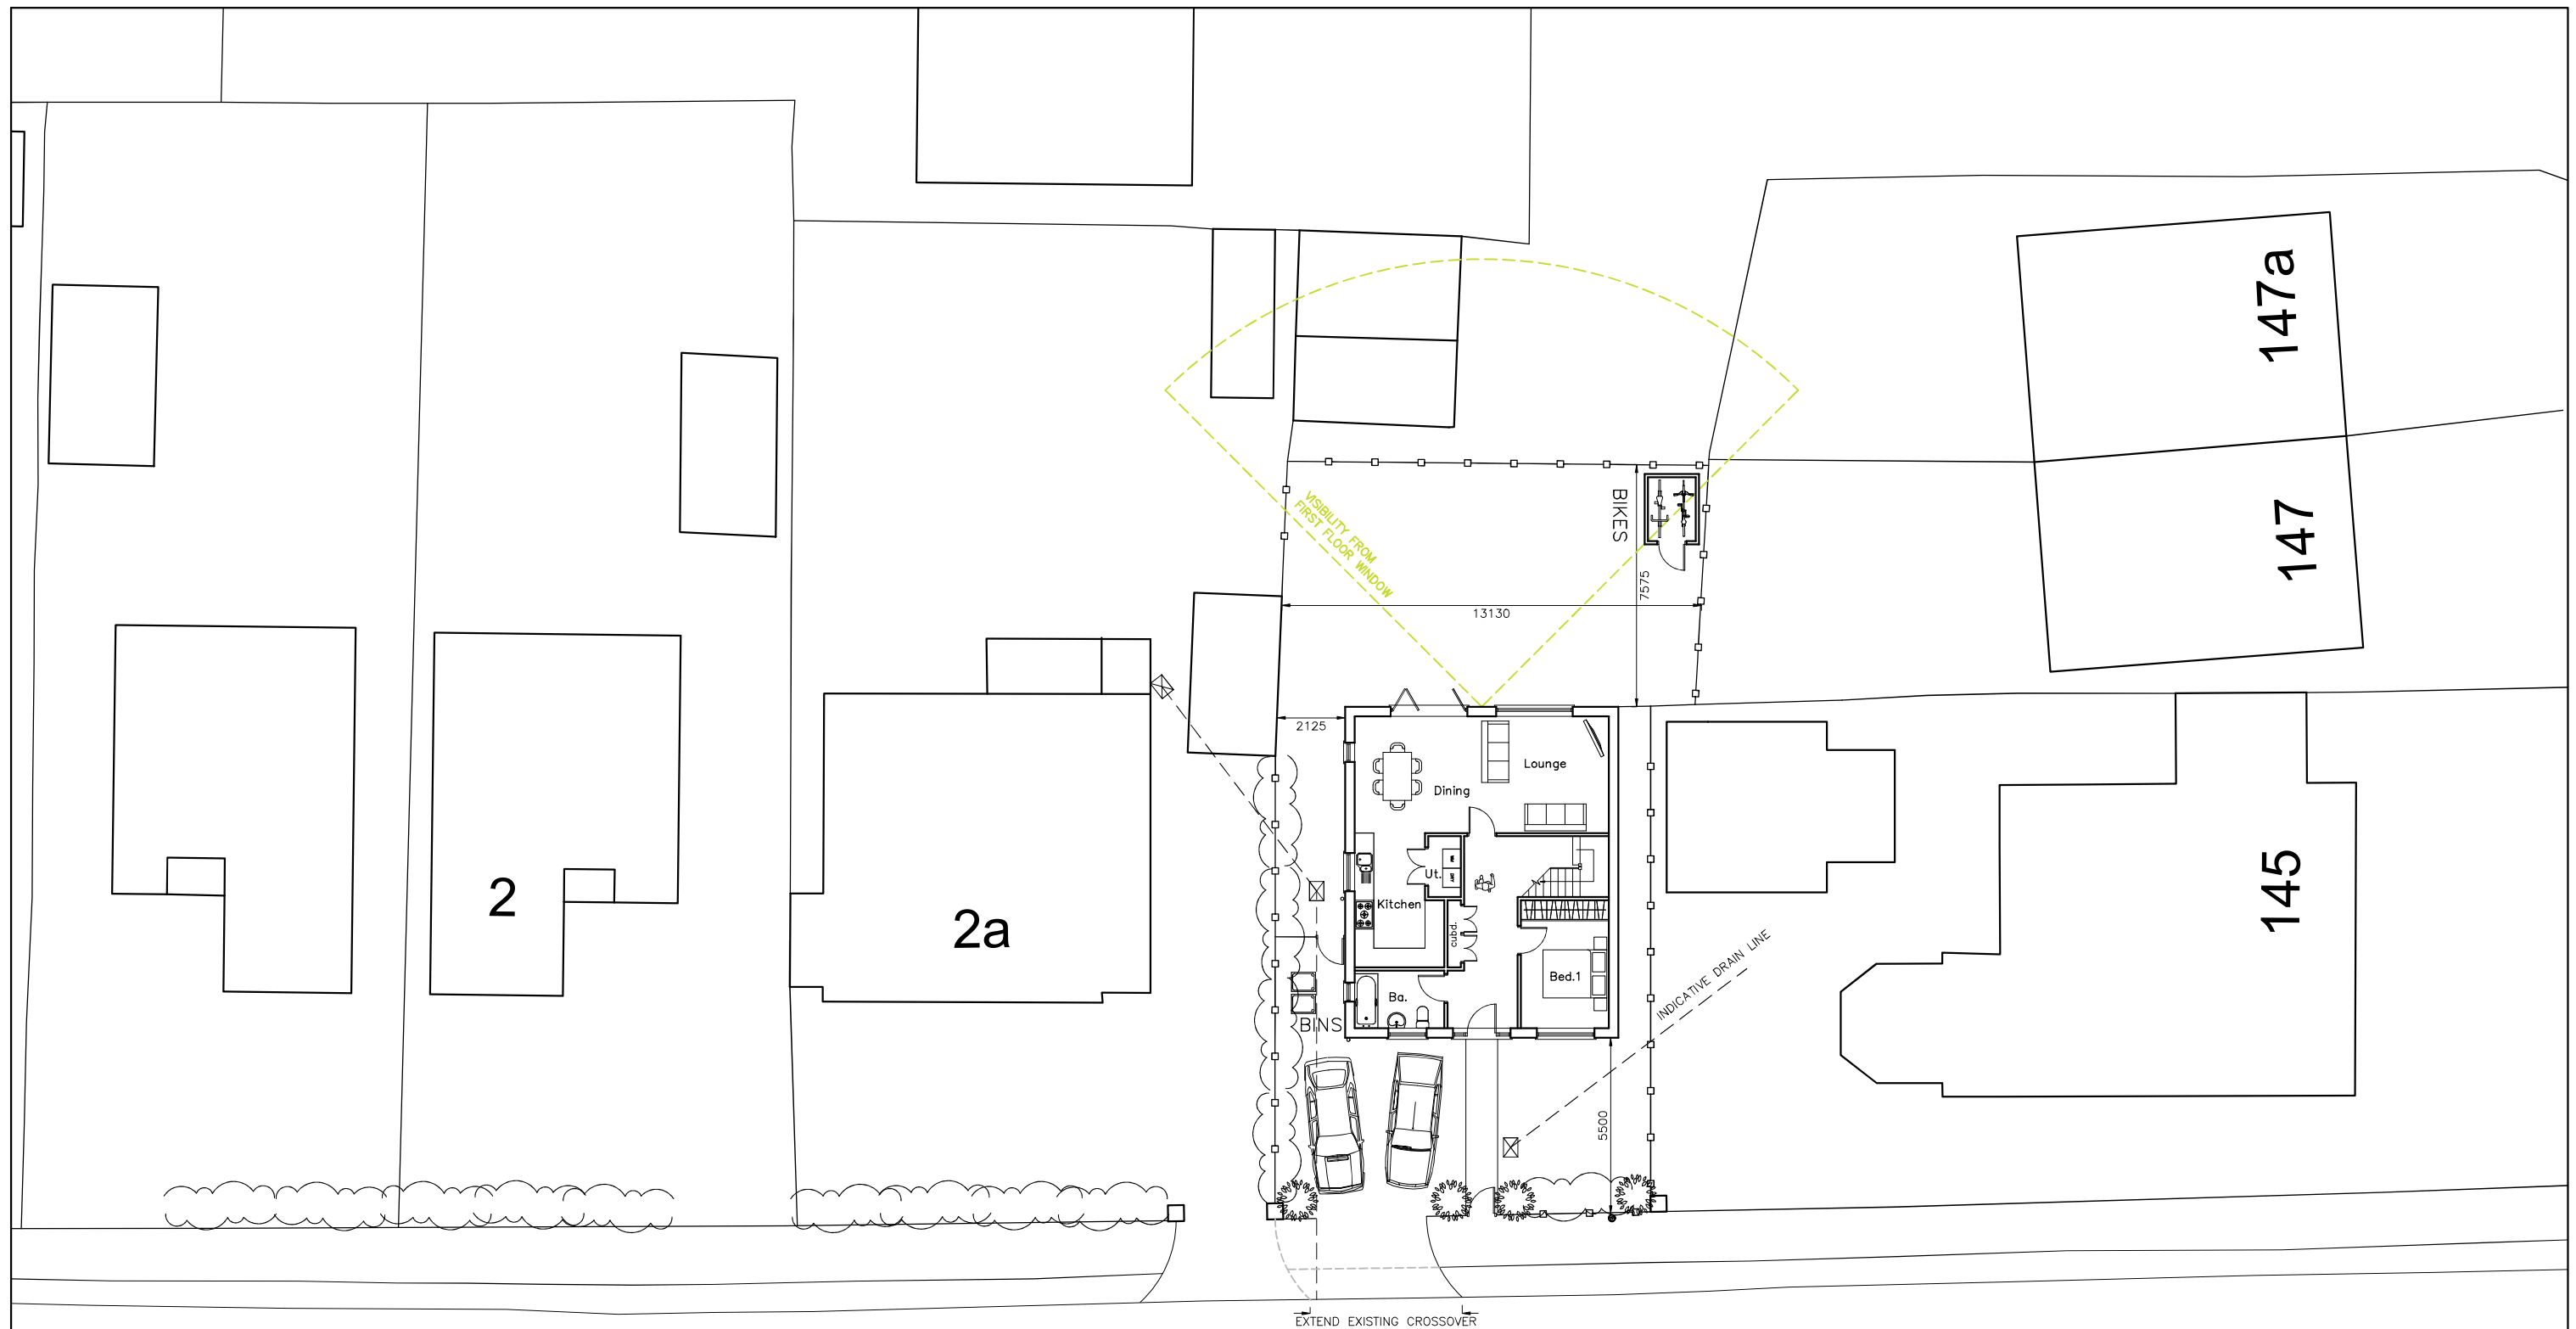

# LONGWOOD AVENUE

**CAD**

Critchley Architecture And Design Ltd.  
Contact: 02392 474 919 | info@caad.online

The Old Brewery, 15E South Street, Havant, PO9 1BU



## PROPOSED SITE PLAN

- Revisions
- a) Plan revisions/28.09.21/JHL
  - b) Bins and bikes added/14.10.21/JHL
  - c)
  - d)

Land Adjacent  
2A Longwood Avenue,  
Waterlooville,  
PO8 8HX

Scale A1=1:100, A3=1:200  
Drawn JHL  
Date 27/08/2021

21090-401<sup>B</sup>

20m

40m

60m

80m