

Upper part of external walls to be clad
in Marley Cedral cement boarding.
Colour: Grey Code: C05

Upper part of external walls to be clad
in Marley Cedral cement boarding
Colour - Grey - Code : C05

Provide Marley Cedral cement board cladding.
Colour - Grey - Code: C05

Roof tiles to match existing.

Upper part of external walls to be clad
in Marley Cedral cement boarding.
Colour: Grey Code: C05

Upper part of external walls to be clad
in Marley Cedral cement boarding.
Colour: Grey Code: C05

Upper part of external walls to be clad
in Marley Cedral cement boarding.
Colour: Grey Code: C05

west


south
1 : 100

east

0 1 2 3 4

N

north

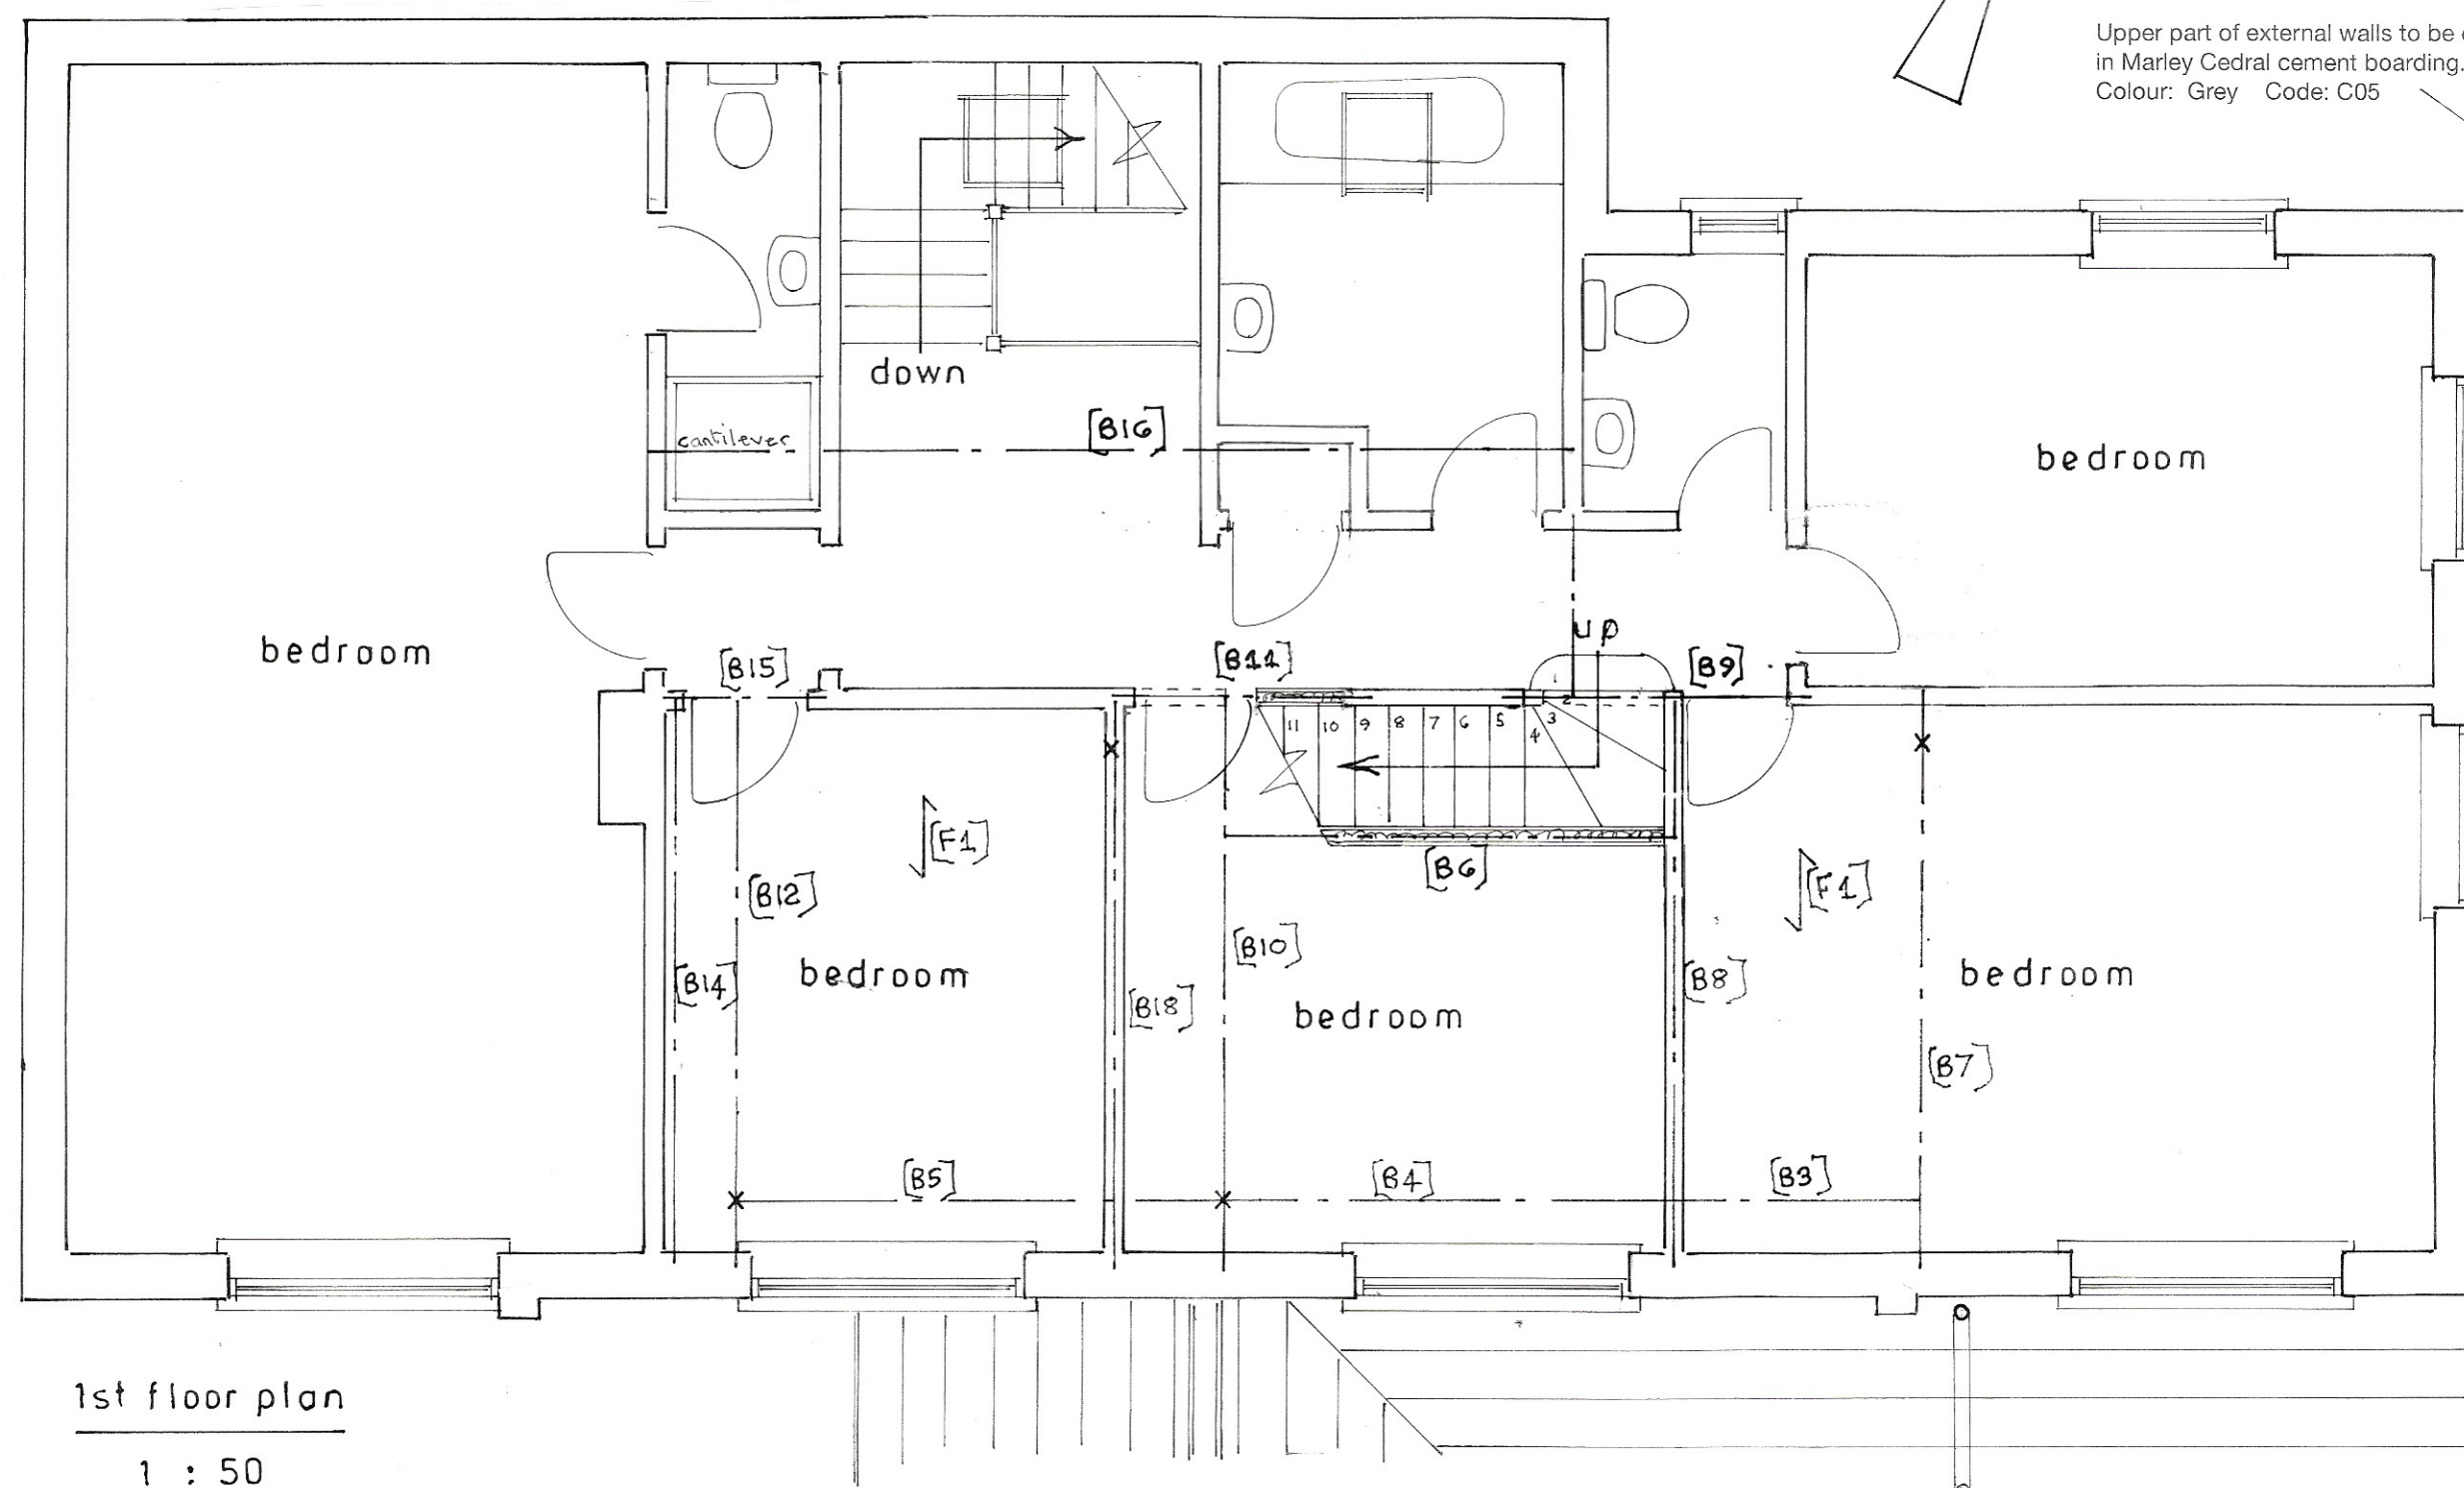

1st floor plan
1 : 50

Proposed 0 1 2 3
A2

PROPOSED LOFT CONVERSION TO FORM NEW 2ND FLOOR AT 8, BRENT COURT, EMSWORTH
FOR MRS. S. ARNETT.

sheet 2 a of 3

Bryan Butcher
Rainbow Cottage
Nyetimber Lane
Bognor Regis PO21 3JX
01243 266871
07973 233442
bryan.butcher@btinternet.com
www.bryanbutcher.com