



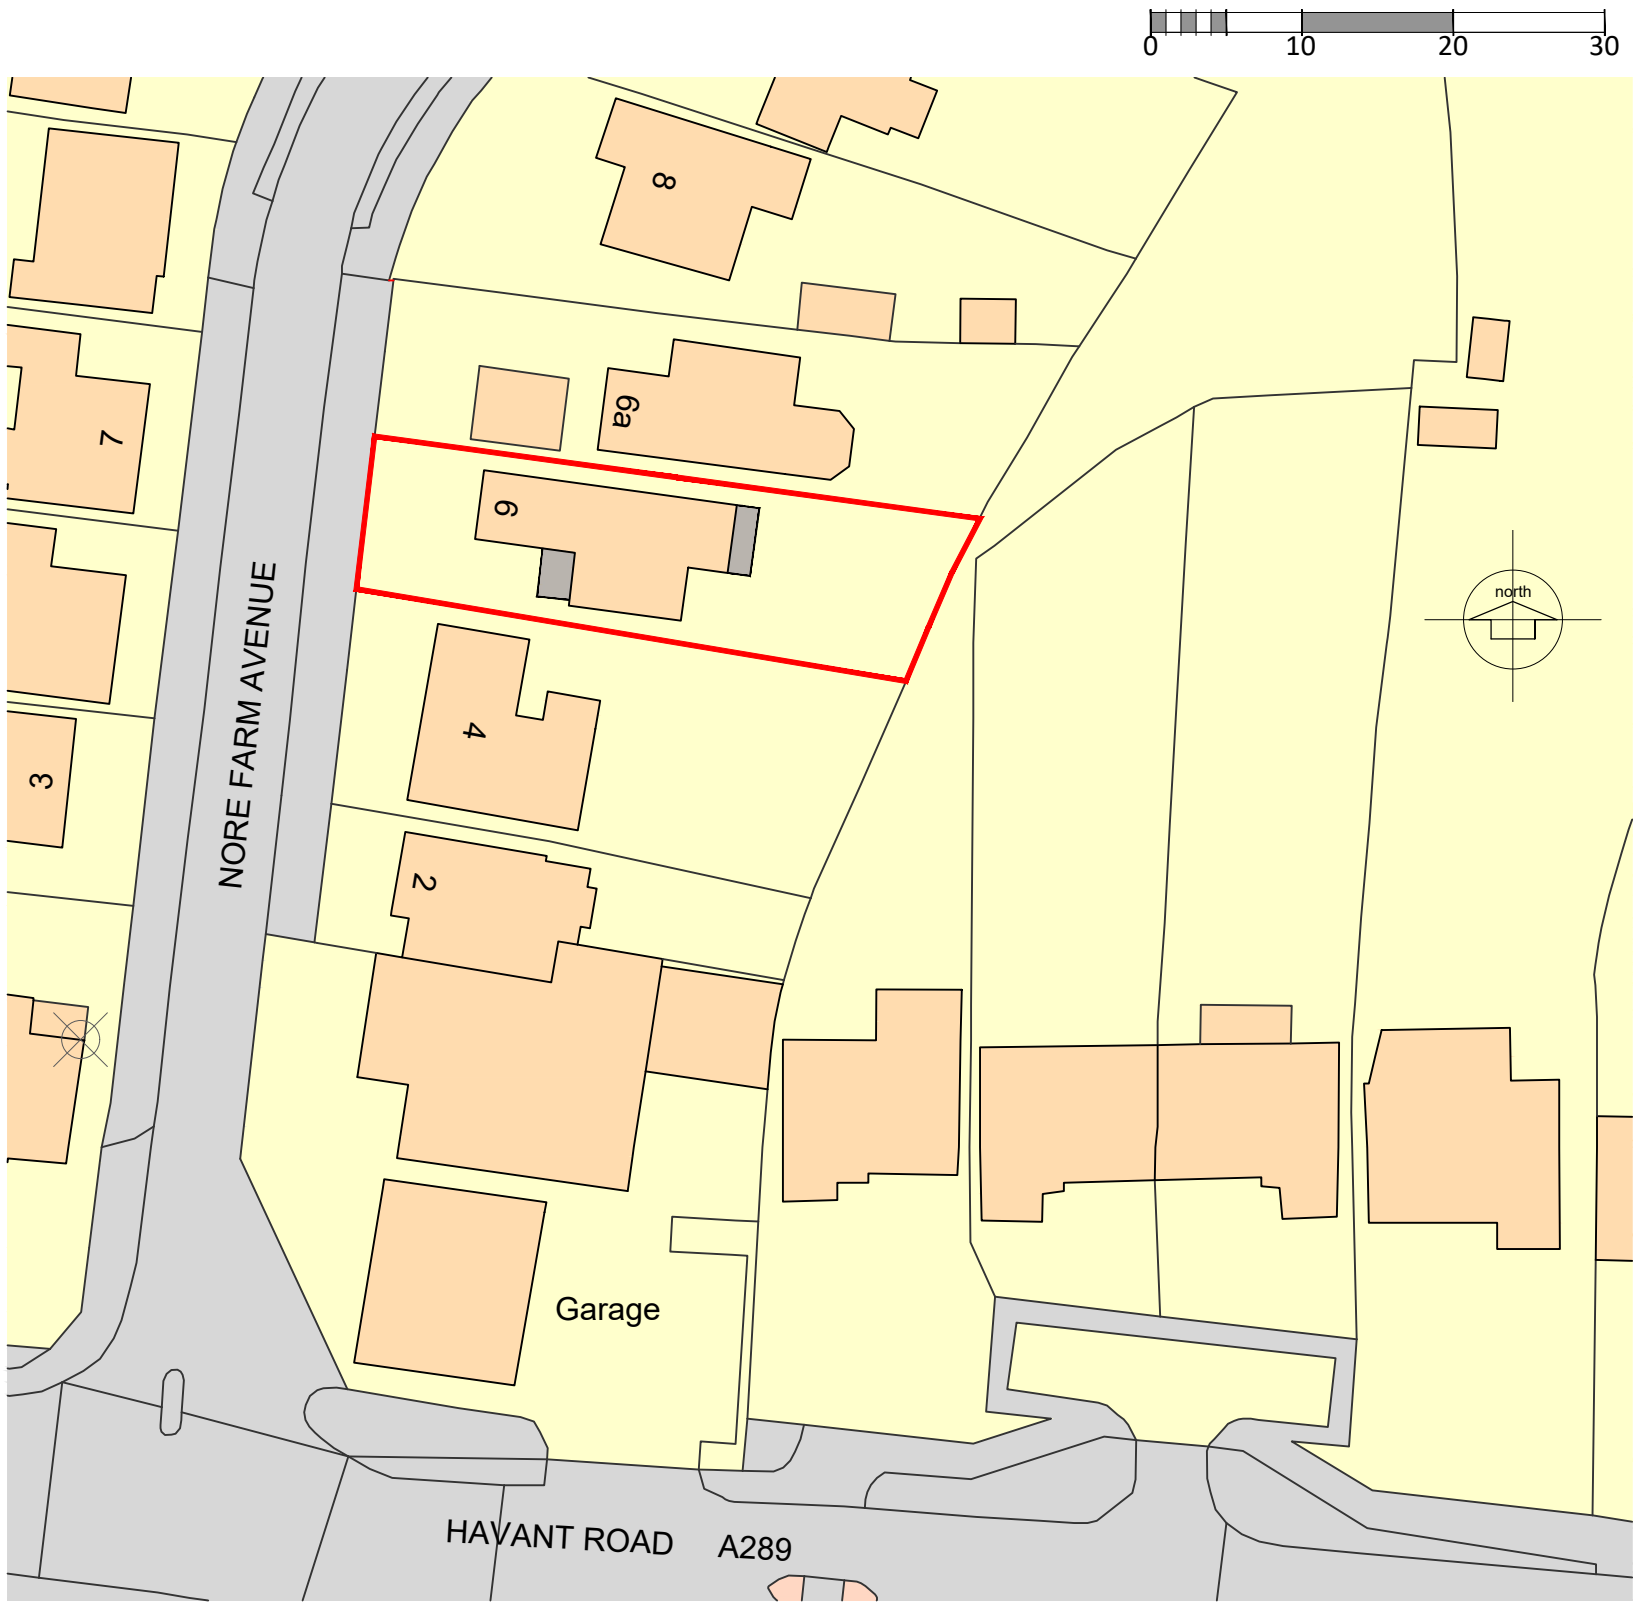

BLOCK PLAN as Proposed

1:500

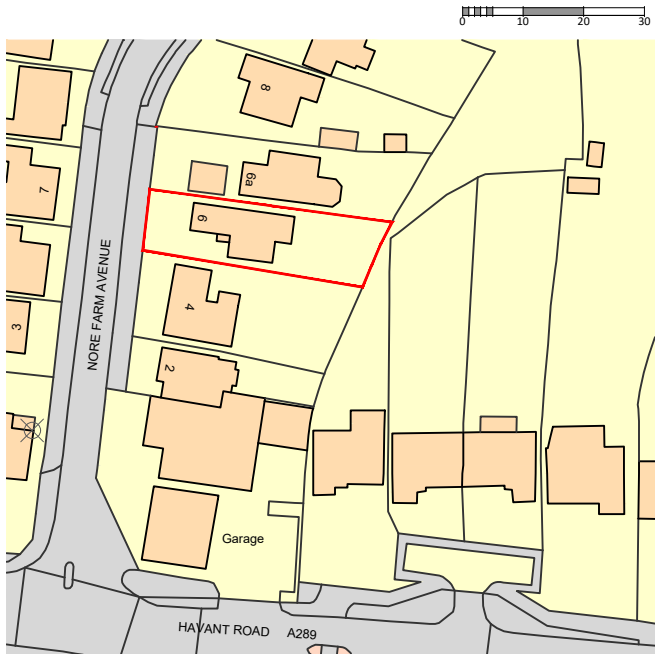

LOCATION PLAN
as Existing

1:1250

NOTES:

This drawing has been prepared for the purposes of concept and design development and is not to be used for any other purpose. Dimensions are indicative and should be referenced against measured surveys only.

This drawing is the property of LUNDI ARCHITECTS and must not be reproduced, in part or whole, or deviated from, without their permission.

AMENDMENTS	DATE
A	PLANNING APPLICATION
	15.02.22

CLIENT
Mr and Mrs Falconer
6 NORE FARM AVENUE
HAMPSHIRE, PO10 7NA

PROJECT
ALTERATIONS TO 6 NORE FARM

DRAWING TITLE
BLOCK AND LOCATION PLANS

DATE
FEBRUARY 2022

SCALE
1:500, 1:1250 @ A3

DRAWING No. LA21 06 02	REVISION A
---	-----------------------------

LUNDI
ARCHITECTS

RIBA 

www.lundi-architects.co.uk studio@lundi-architects.co.uk
Julia 07889 515860 Olaf 07801 279046

Lundi Architects Ltd
THE STUDIO
12A FIVE HEADS ROAD
HORDEAN
HANTS, PO8 9NW

6 NORE FARM AVENUE