



Department of Planning and Development
Havant Borough Council
Public Service Plaza
Civic Centre Road
Havant
Hampshire
PO9 2AX

Your ref
APP/21/01250

Our ref
DSA000006005

Date
08/12/2021

Contact
Tel 0330 303 0119

Dear Sir/Madam,

Proposal: Single storey side/rear extension & tarmac front drive.
Site: APP/21/01250: - 7 Angelo Close, Waterlooville, PO7 8JS.

Thank you for your letter dated 19/11/2021.

Please find the attached extract from Southern Water records showing the approximate position of foul sewers within the development site. Any new external works proposed within the standoff distance of public apparatus the applicant will be required to contact Southern Water

Southern Water requires a formal application for any new connection to the public sewer to be made by the applicant or developer.

To make an application visit Southern Water's Get Connected service: developerservices.southernwater.co.uk and please read our New Connections Charging Arrangements documents which are available on our website via the following link: southernwater.co.uk/developing-building/connection-charging-arrangements

In situations where surface water is being considered for discharge to our network, we require the below hierarchy for surface water to be followed which is reflected in part H3 of the Building Regulations. Whilst reuse does not strictly form part of this hierarchy, Southern Water would encourage the consideration of reuse for new developments.

- Reuse
- Infiltration
- Watercourse
- Storm sewer



- Combined Sewer

Guidance on Building Regulations is here:

gov.uk/government/publications/drainage-and-waste-disposal-approved-document-h

For further advice, please contact Southern Water, Southern House, Yeoman Road, Worthing, West Sussex, BN13 3NX (Tel: 0330 303 0119).


Website: southernwater.co.uk or by email at: SouthernWaterPlanning@southernwater.co.uk

Your faithfully,

Growth Planning Team
Business Channels

southernwater.co.uk/developing-building/planning-your-development

SOUTHERN WATER

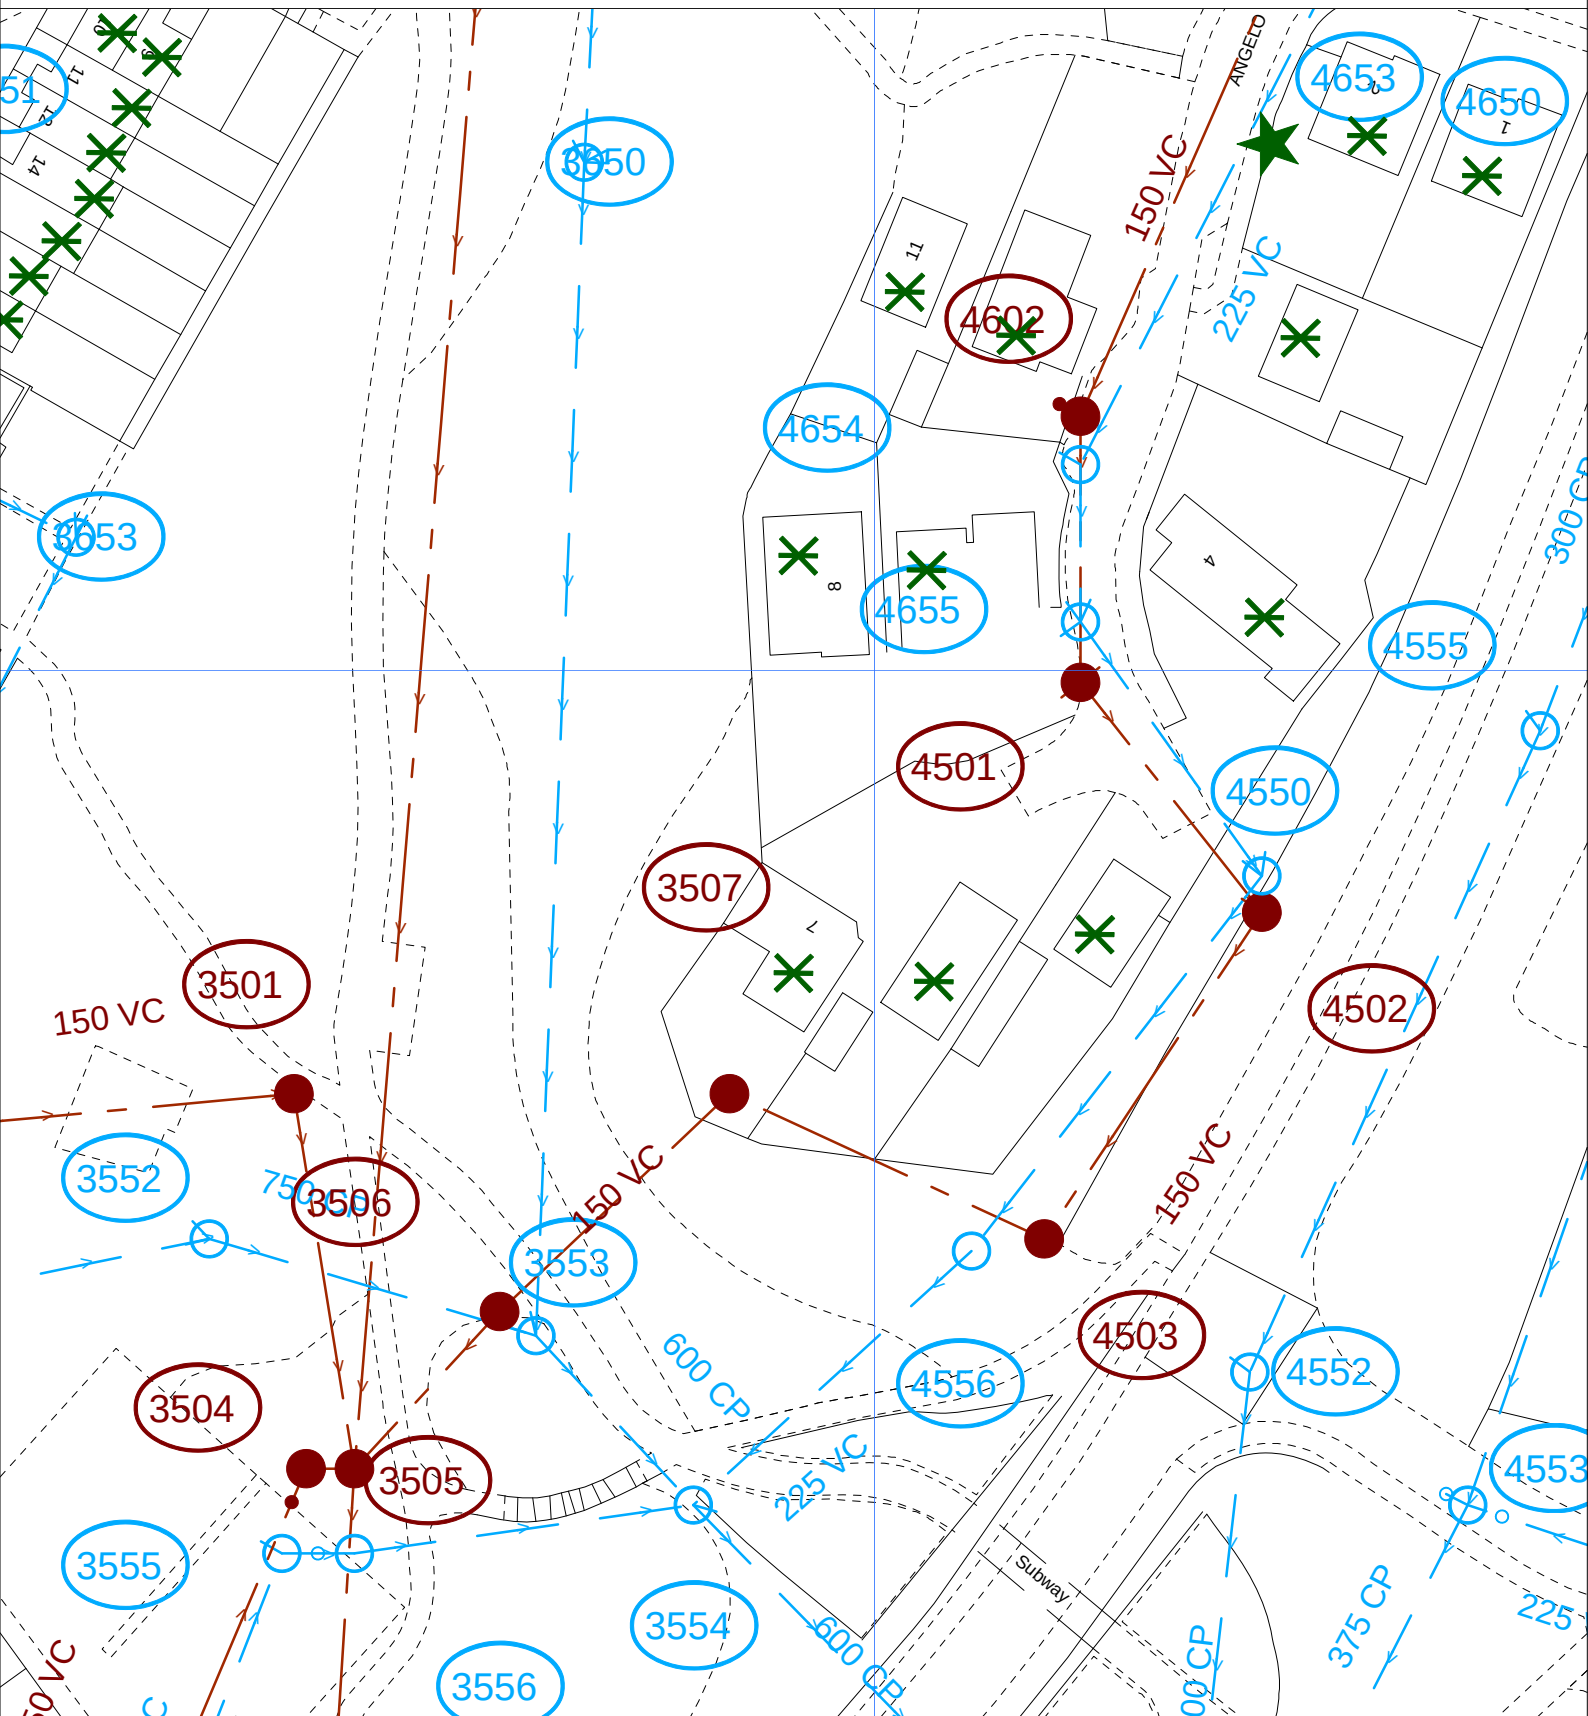

The positions of pipes shown on this plan are believed to be correct, but Southern Water Services Ltd accept no responsibility in the event of inaccuracy. The actual positions should be determined on site.

Based upon Ordnance Survey Digital Data with the permission of the controller of H.M.S.O. Crown Copyright Reserved Licence No. WU 298530

O.S. REF: SU6909NW

Scale: 1:625

Screen Print

WARNING: BAC pipes are constructed of Bonded Asbestos Cement

WARNING: Unknown (UNK) materials may include Bonded Asbestos Cement



Printed By: sheetyv

Date: 8-12-2021

Southern Water MapGuide Browser

Requested By: