




Existing West Site Elevation
(Scale 1:200)



Existing South Site Elevation
(Scale 1:200)

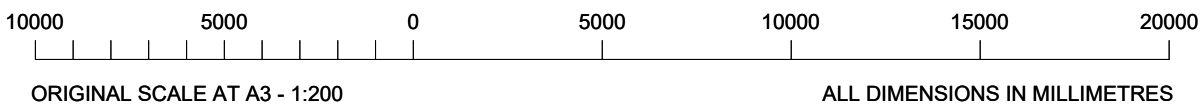

ORIGINAL DRAWING SIZE A3

P1808-212

NOTES

1. This drawing to be read in conjunction with drawing series 001-007.

2. All dimensions are in mm unless otherwise noted.

3. Responsibility is not accepted for errors made by others in scaling from this drawing. All construction information should be taken from figured dimensions only from this drawing.

A	PLANNING ISSUE	01.11.21	VV
REV	DESCRIPTION OF REVISION	DATE	BY



Euro-Tel

Design

2 Charnwood House, Marsh Road, Bristol BS3 2NA

tel :0117 966 5526 web: euro-tel design.com

CityFibre

15 Bedford Street, London WC2E 9HE t: 0203 5100 602 www.cityfibre.com

Drawing Title

EXISTING SITE ELEVATIONS 1/2

Site Location

KENWOOD BUSINESS CENTRE
NEW LANE
HAVANT
PO9 2NH

Drawn by VV	Checked by SB	Approved by JR
Date Drawn 01.11.21	Date Checked 01.11.21	Date Approved 01.11.21
Site Code HAV1	Drawing Number P1808-212-PL-003-A	