


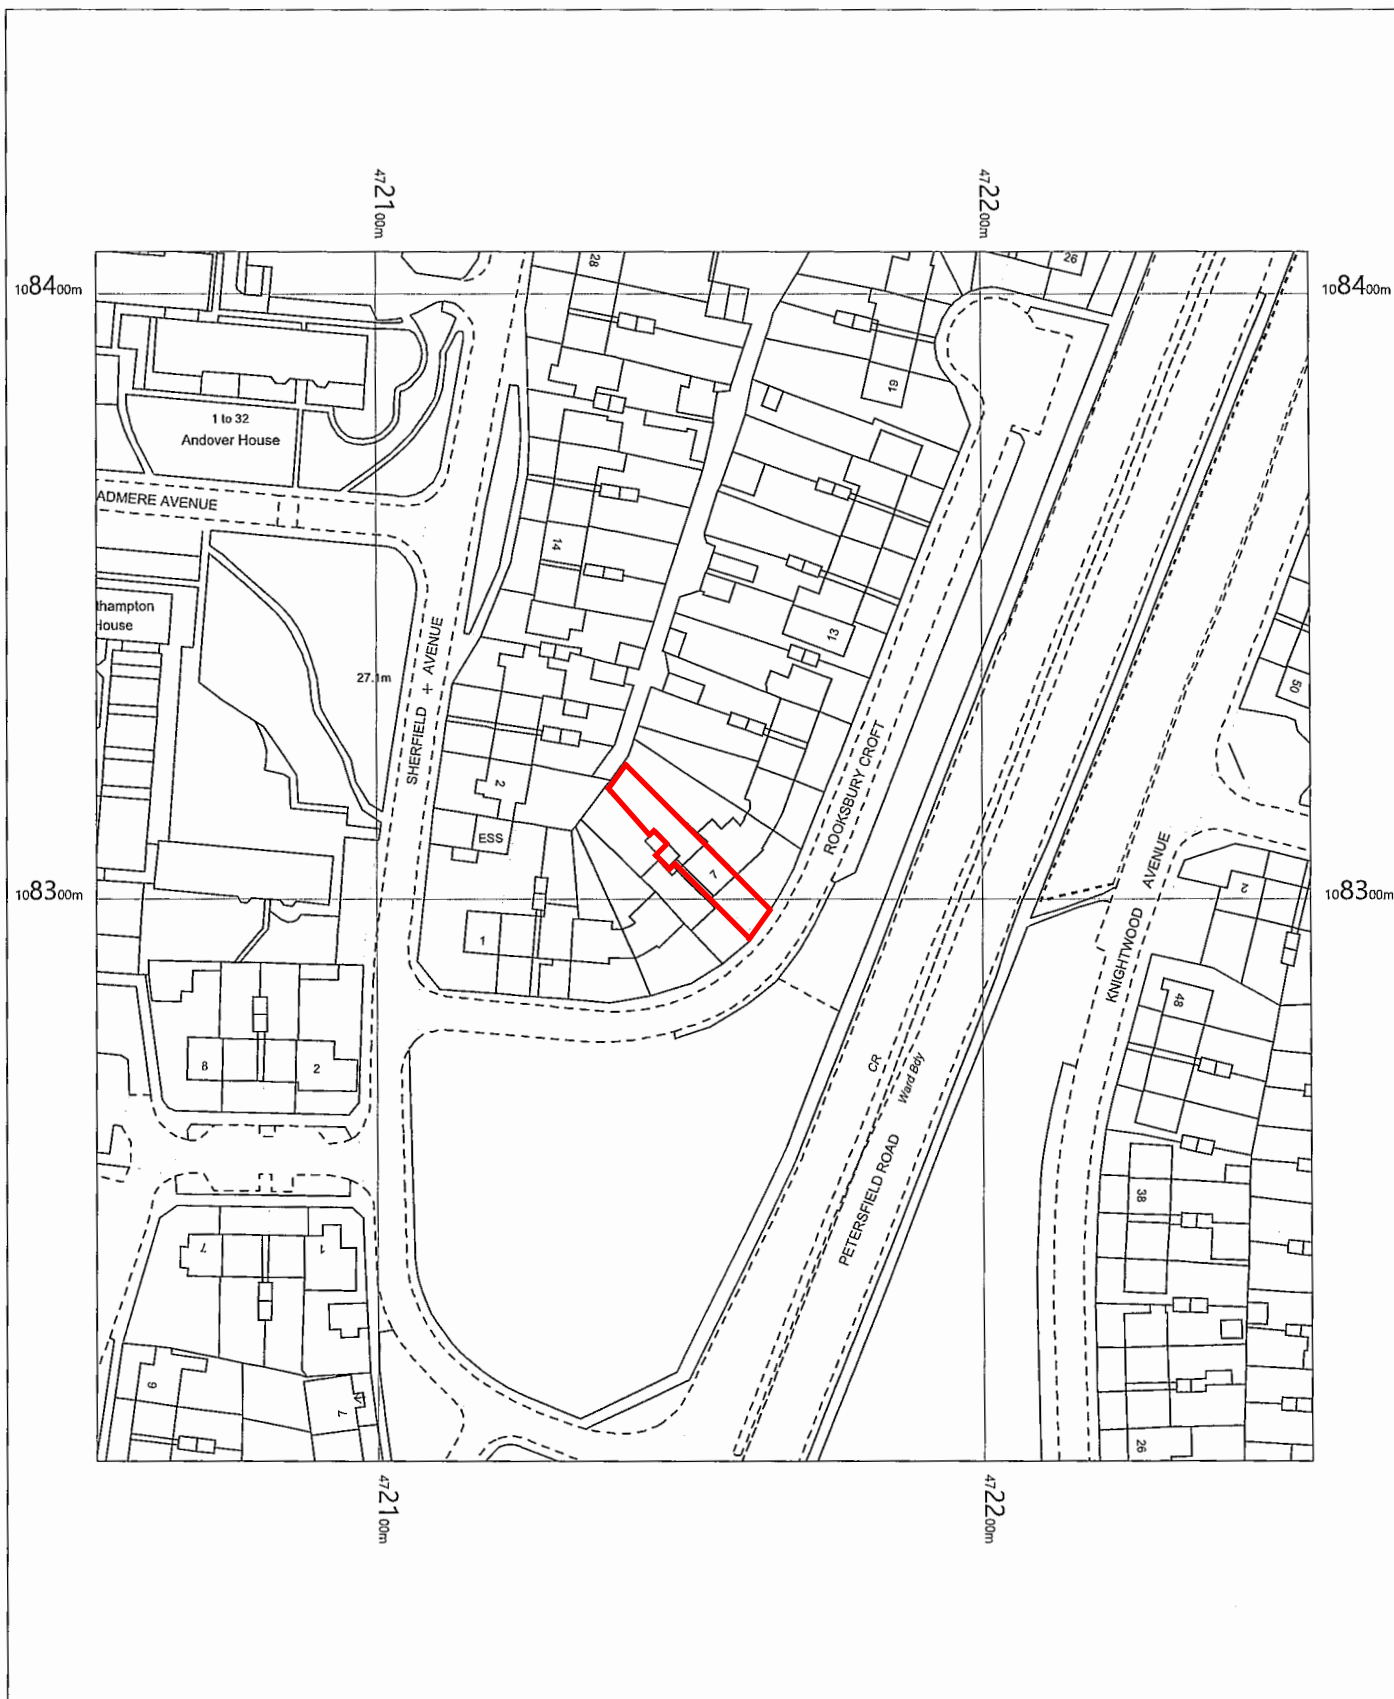

7 Rooksbury Croft,  
Havant,  
Hampshire  
PO9 5HU

OS MasterMap 1250/2500/10000 scale  
Friday, May 31, 2019, ID: MPMBW-00803768  
[www.blackwellmapping.co.uk](http://www.blackwellmapping.co.uk)

1:1250 scale print at A4, Centre: 472154 E, 108307 N

©Crown Copyright Ordnance Survey. Licence no. 100041041



**BLACKWELL'S**  
MAPPING SERVICES  
PERSONAL & PROFESSIONAL MAPPING  
[www.blackwellmapping.co.uk](http://www.blackwellmapping.co.uk)

TEL: 0800 151 2612  
[maps@blackwell.co.uk](mailto:maps@blackwell.co.uk)