



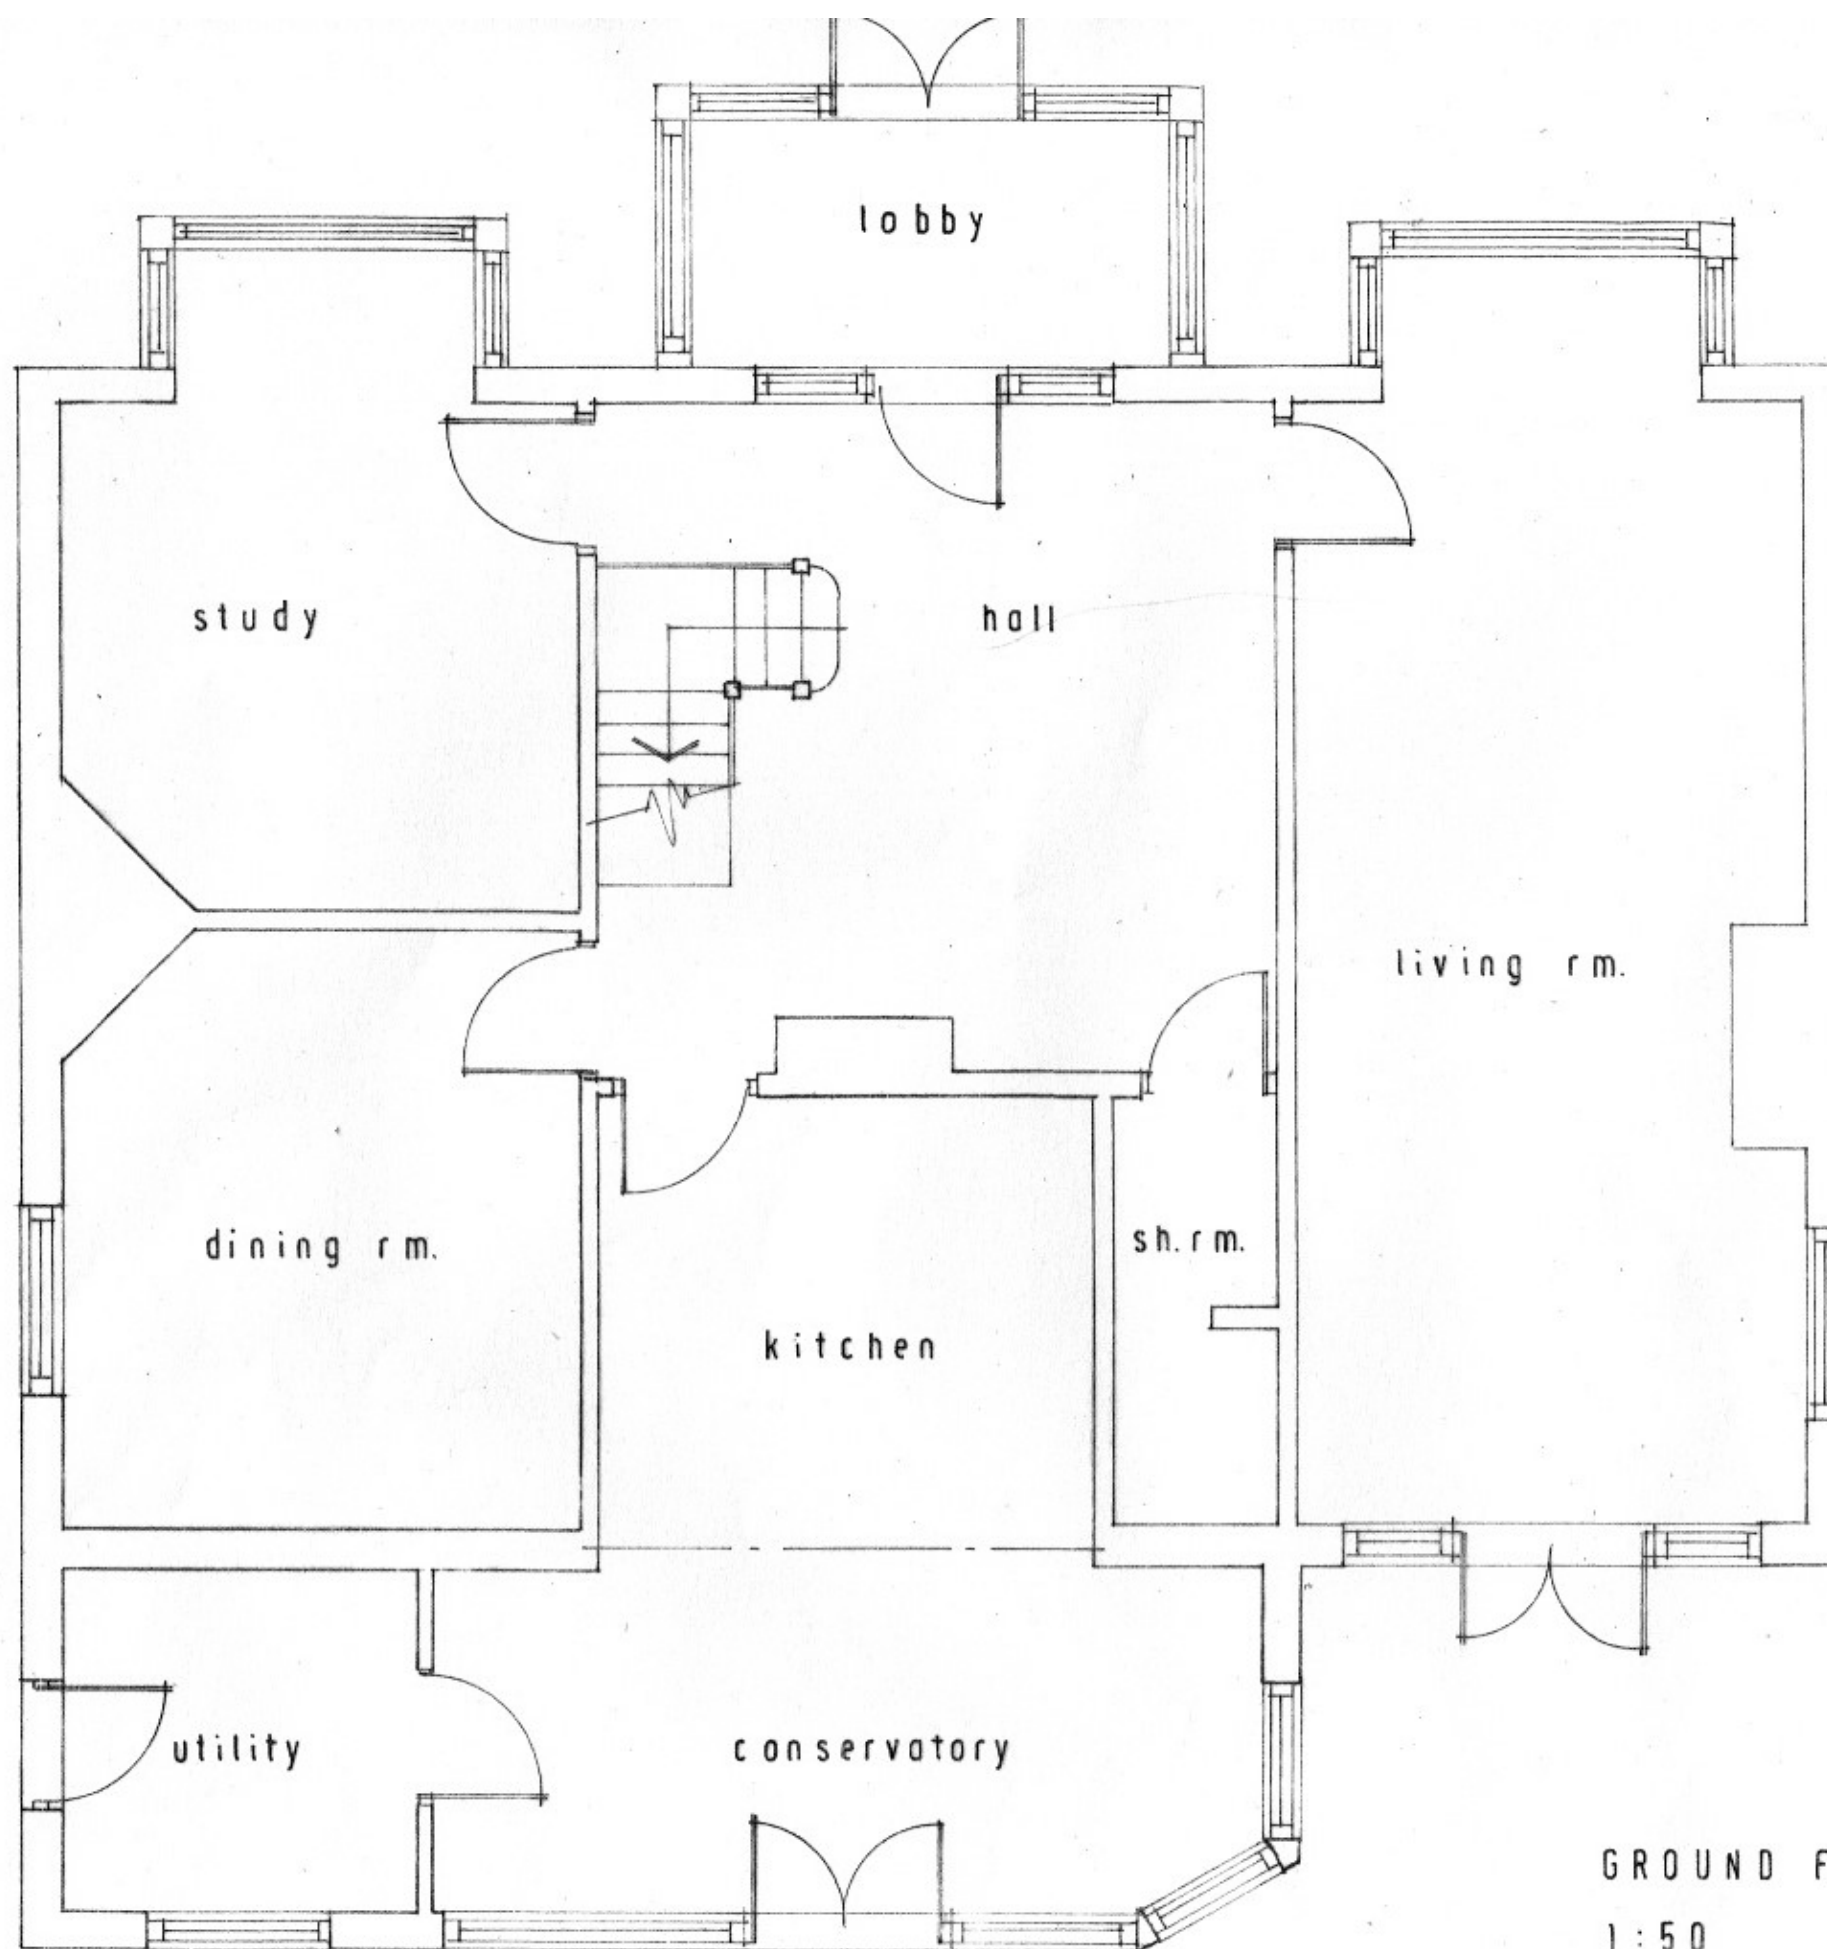

GROUND FLOOR PLAN AS EXISTING

1:50

Plans 1:50

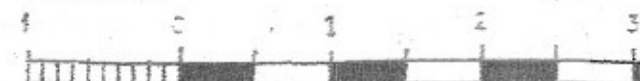

DRG. AB/2021/02