
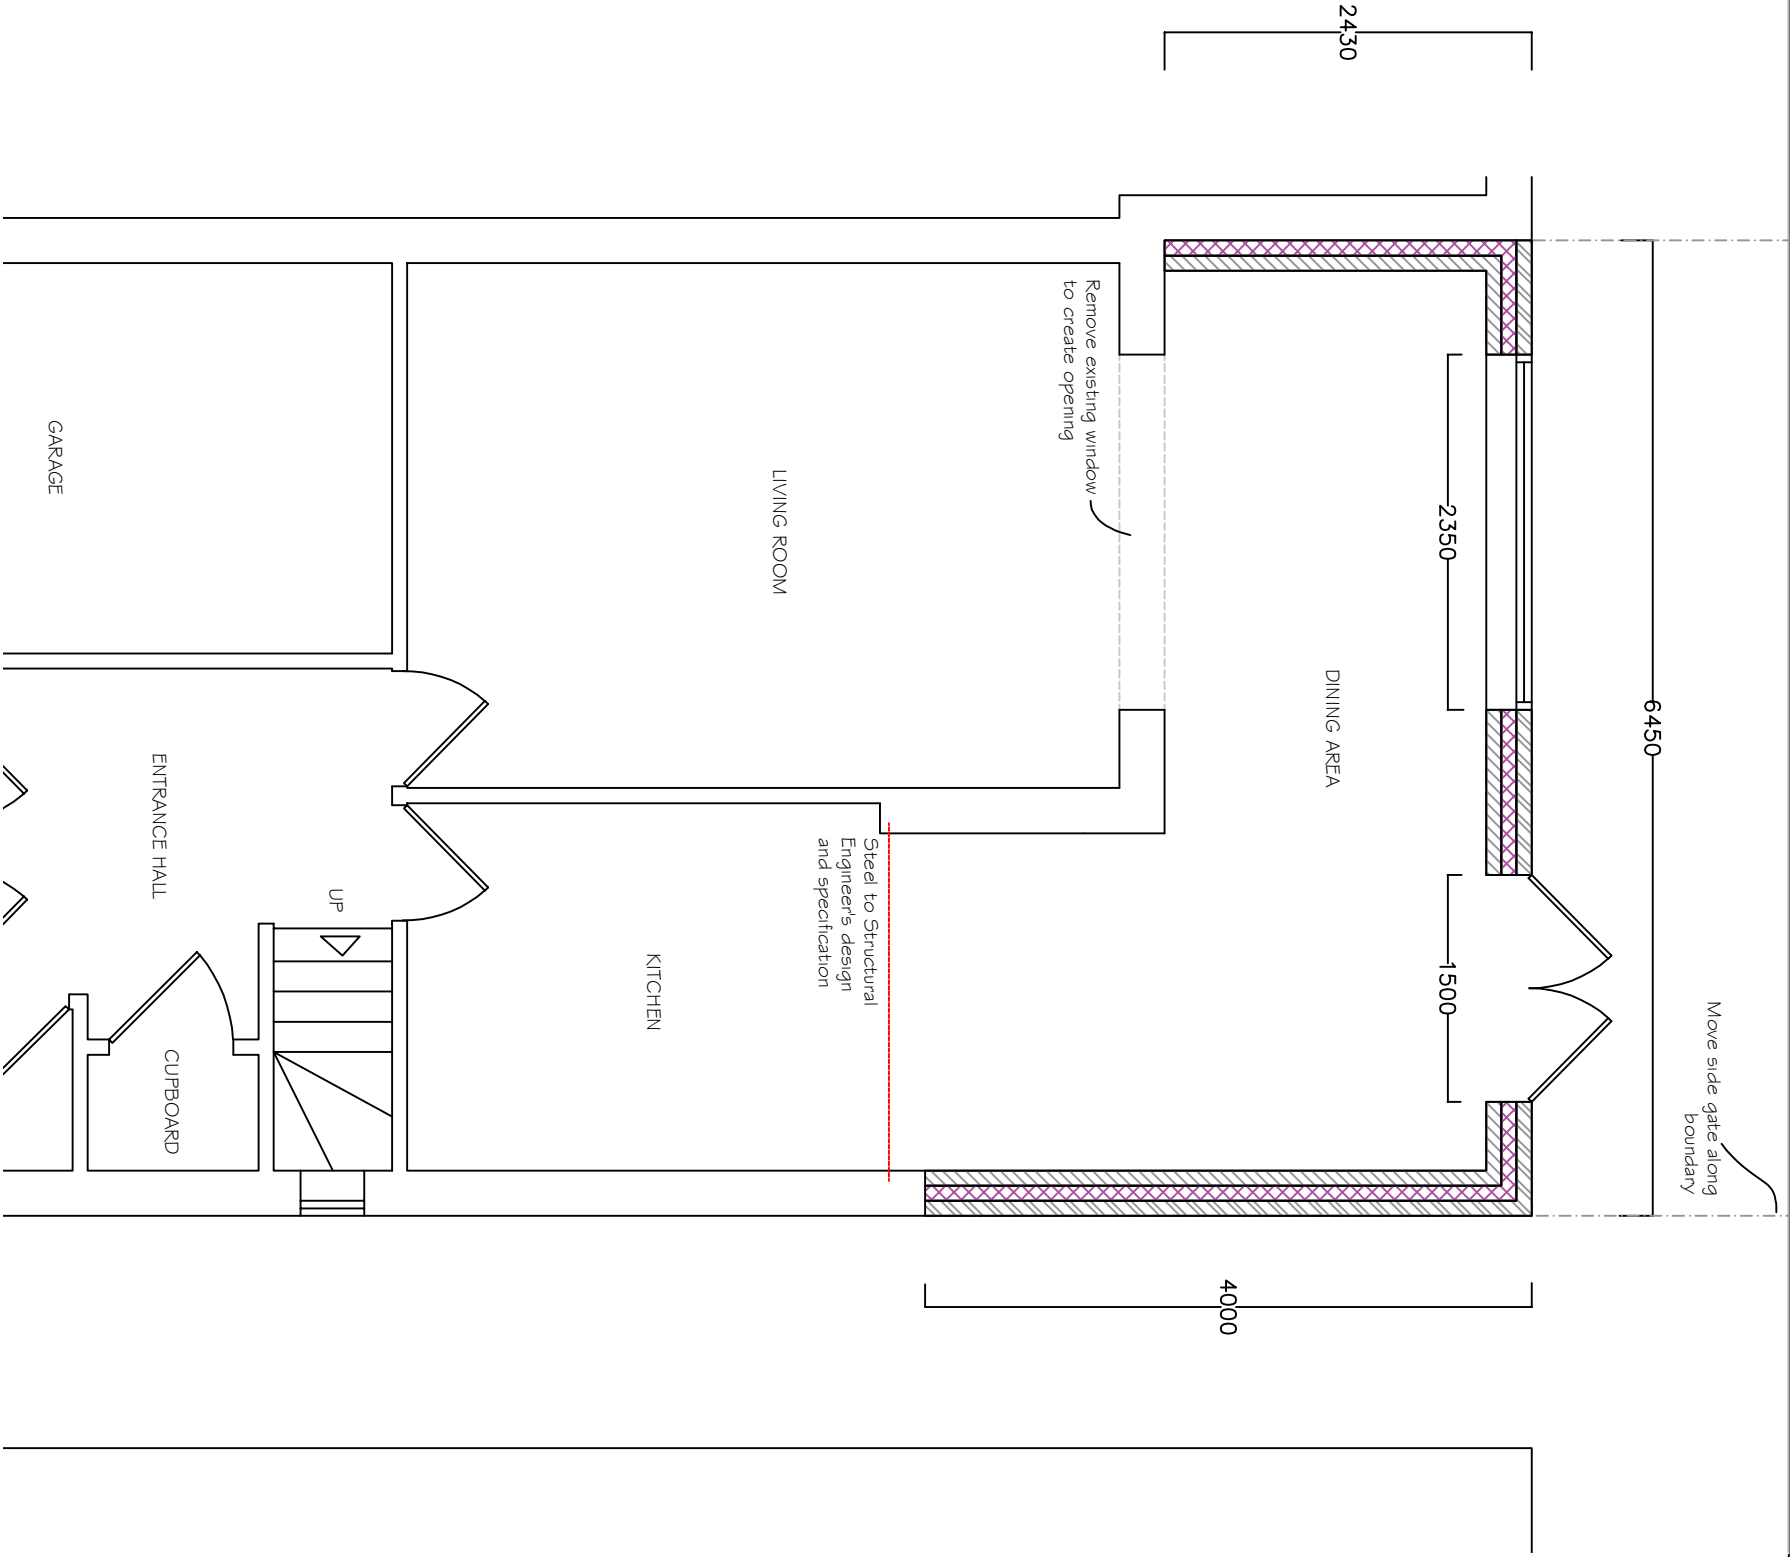


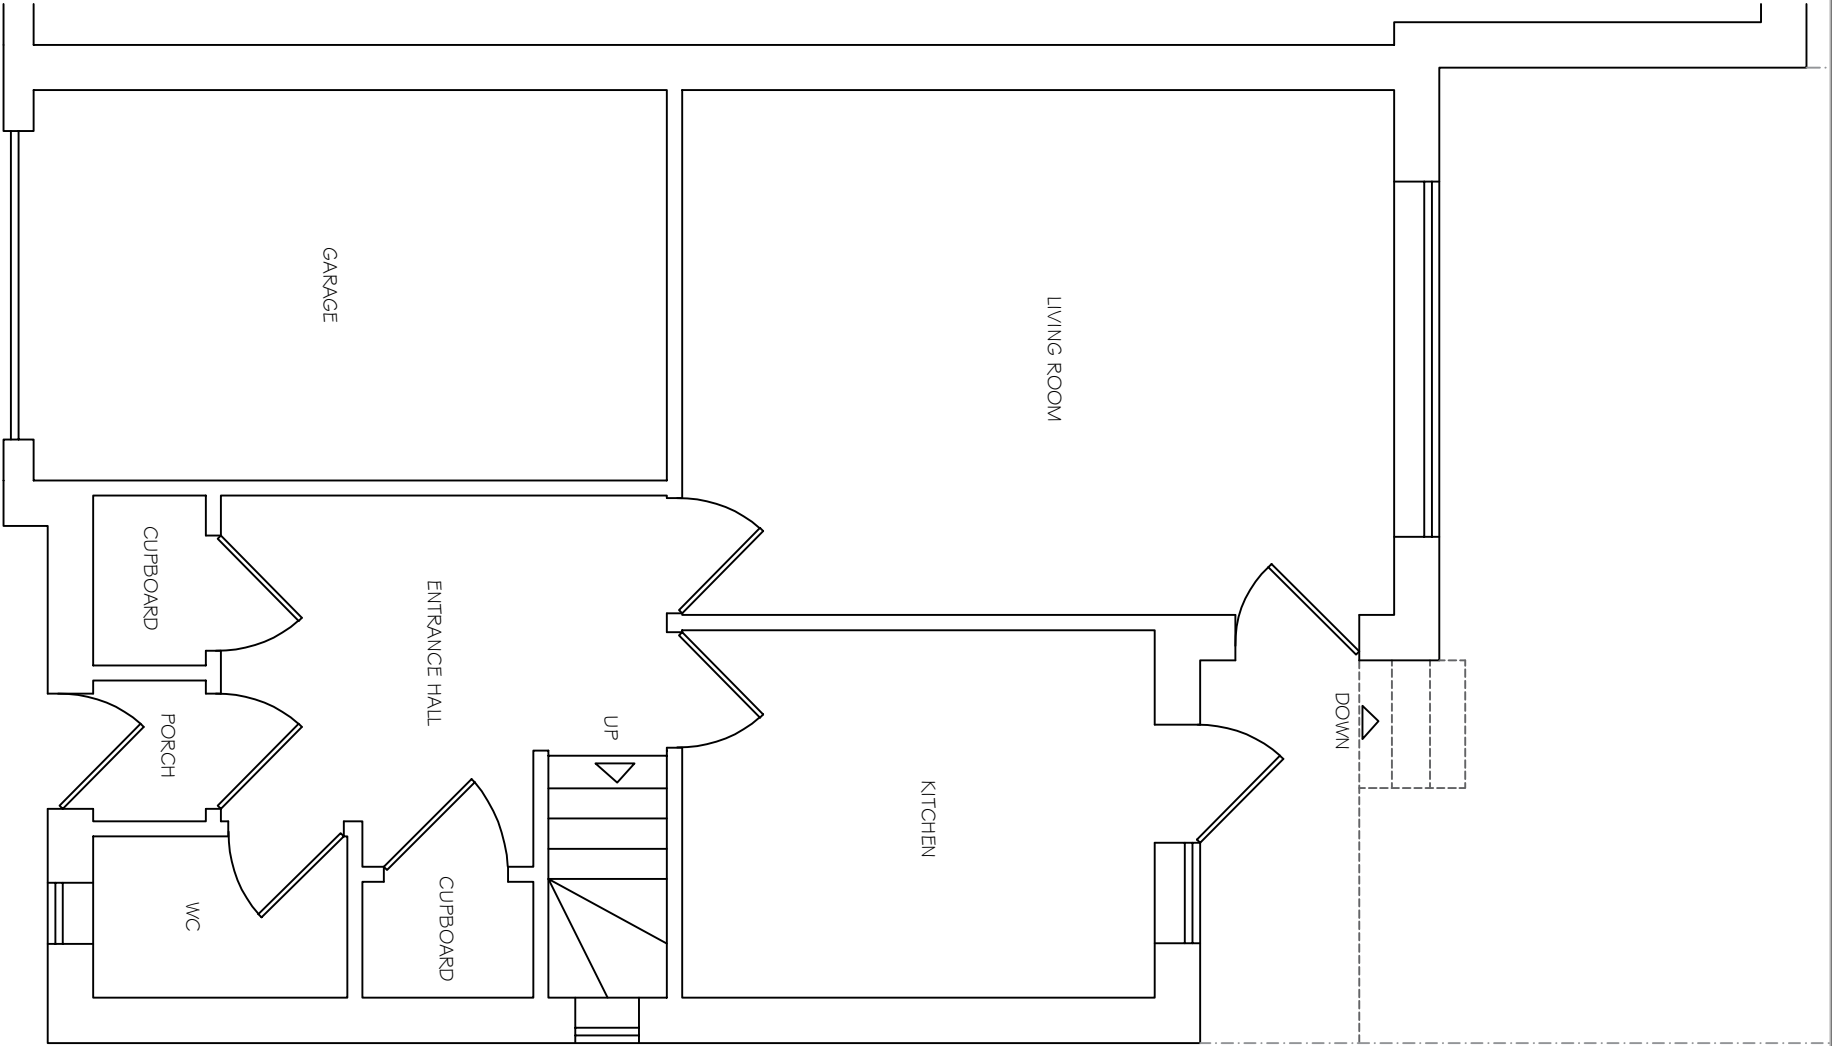

OFFICE ADDRESS:
Apple Tree Architectural Design Consultants
25 Crows Nest Lane
Botley
Southampton
Hants

CLIENT & SITE ADDRESS:
33 Brightside
Waterlooville
Hampshire
PO7 7BA

DISCLAIMER:
These drawings are the property of Apple Tree Architecture Ltd. and should not be copied or amended without permission. Do not scale from this drawing, check all measurements on-site prior to fabrication

SHEET:

1

REVISION:

1

PROJECT NUMBER:

261

DATE:

November 2021

SCALE:

1:50 @ A3