


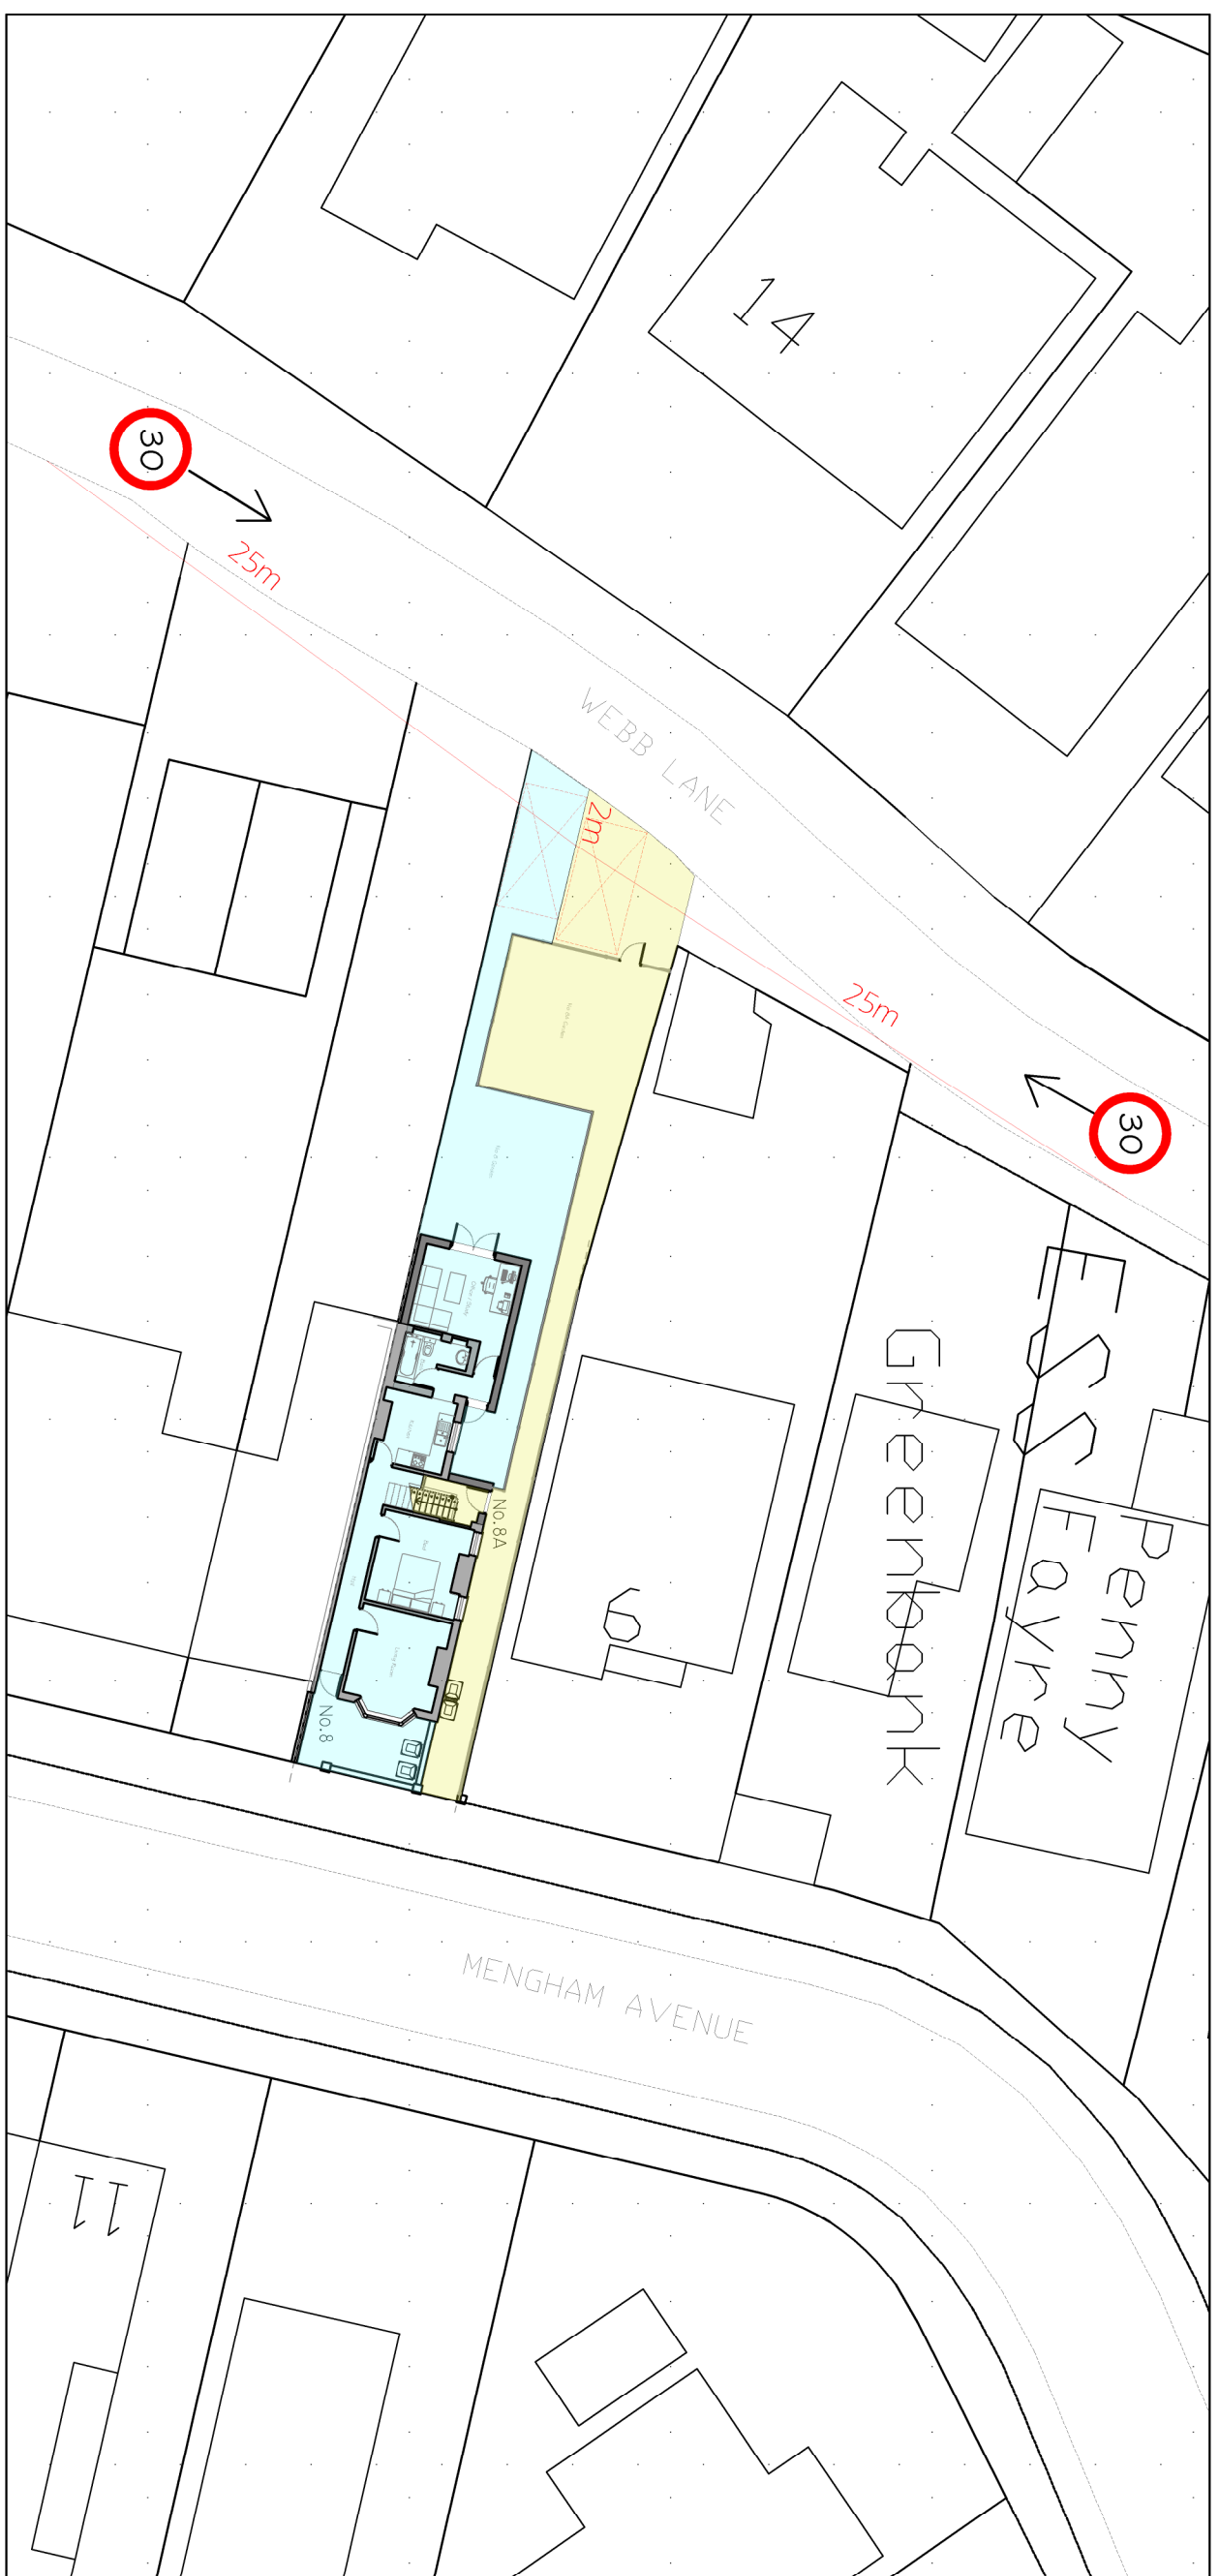

Extract showing the Visibility Splay dimensions and road speed limits.



Rear boundary of 8 Mangiam Avenue

Photo looking South along Webb Lane



Rear boundary of 8 Meringham Avenue



Photo looking North along Webb Lane

		CLIENT		PROJECT		TITLE	
		Mr Yarnold		Alterations to 8 Mengham Avenue Hayling Island PO11 9JB		Drawing showing boundary photos to Webb Lane and Visibility	
							
						Epsom 146 296 Southdown Road Horsfield, Haverhill, PO26 4ET Tel: 02039 006 406 Fax: 07810 518633 Email: info@fdavis.co.uk Web: www.fDavis.co.uk	
B Revised with Highway comments		13.11.21		MD			
A Visually signed added		10.11.21		MD			
REVISIONS		Date		PM			
PLANNING							
		Drawn Limited © copyright reserved		2021.			
		Scale : 1:200 1/250 @A1					
		Date : 0 NOV/2021					
		Drawn by :		MD		Drawing No: 20.296.102	