


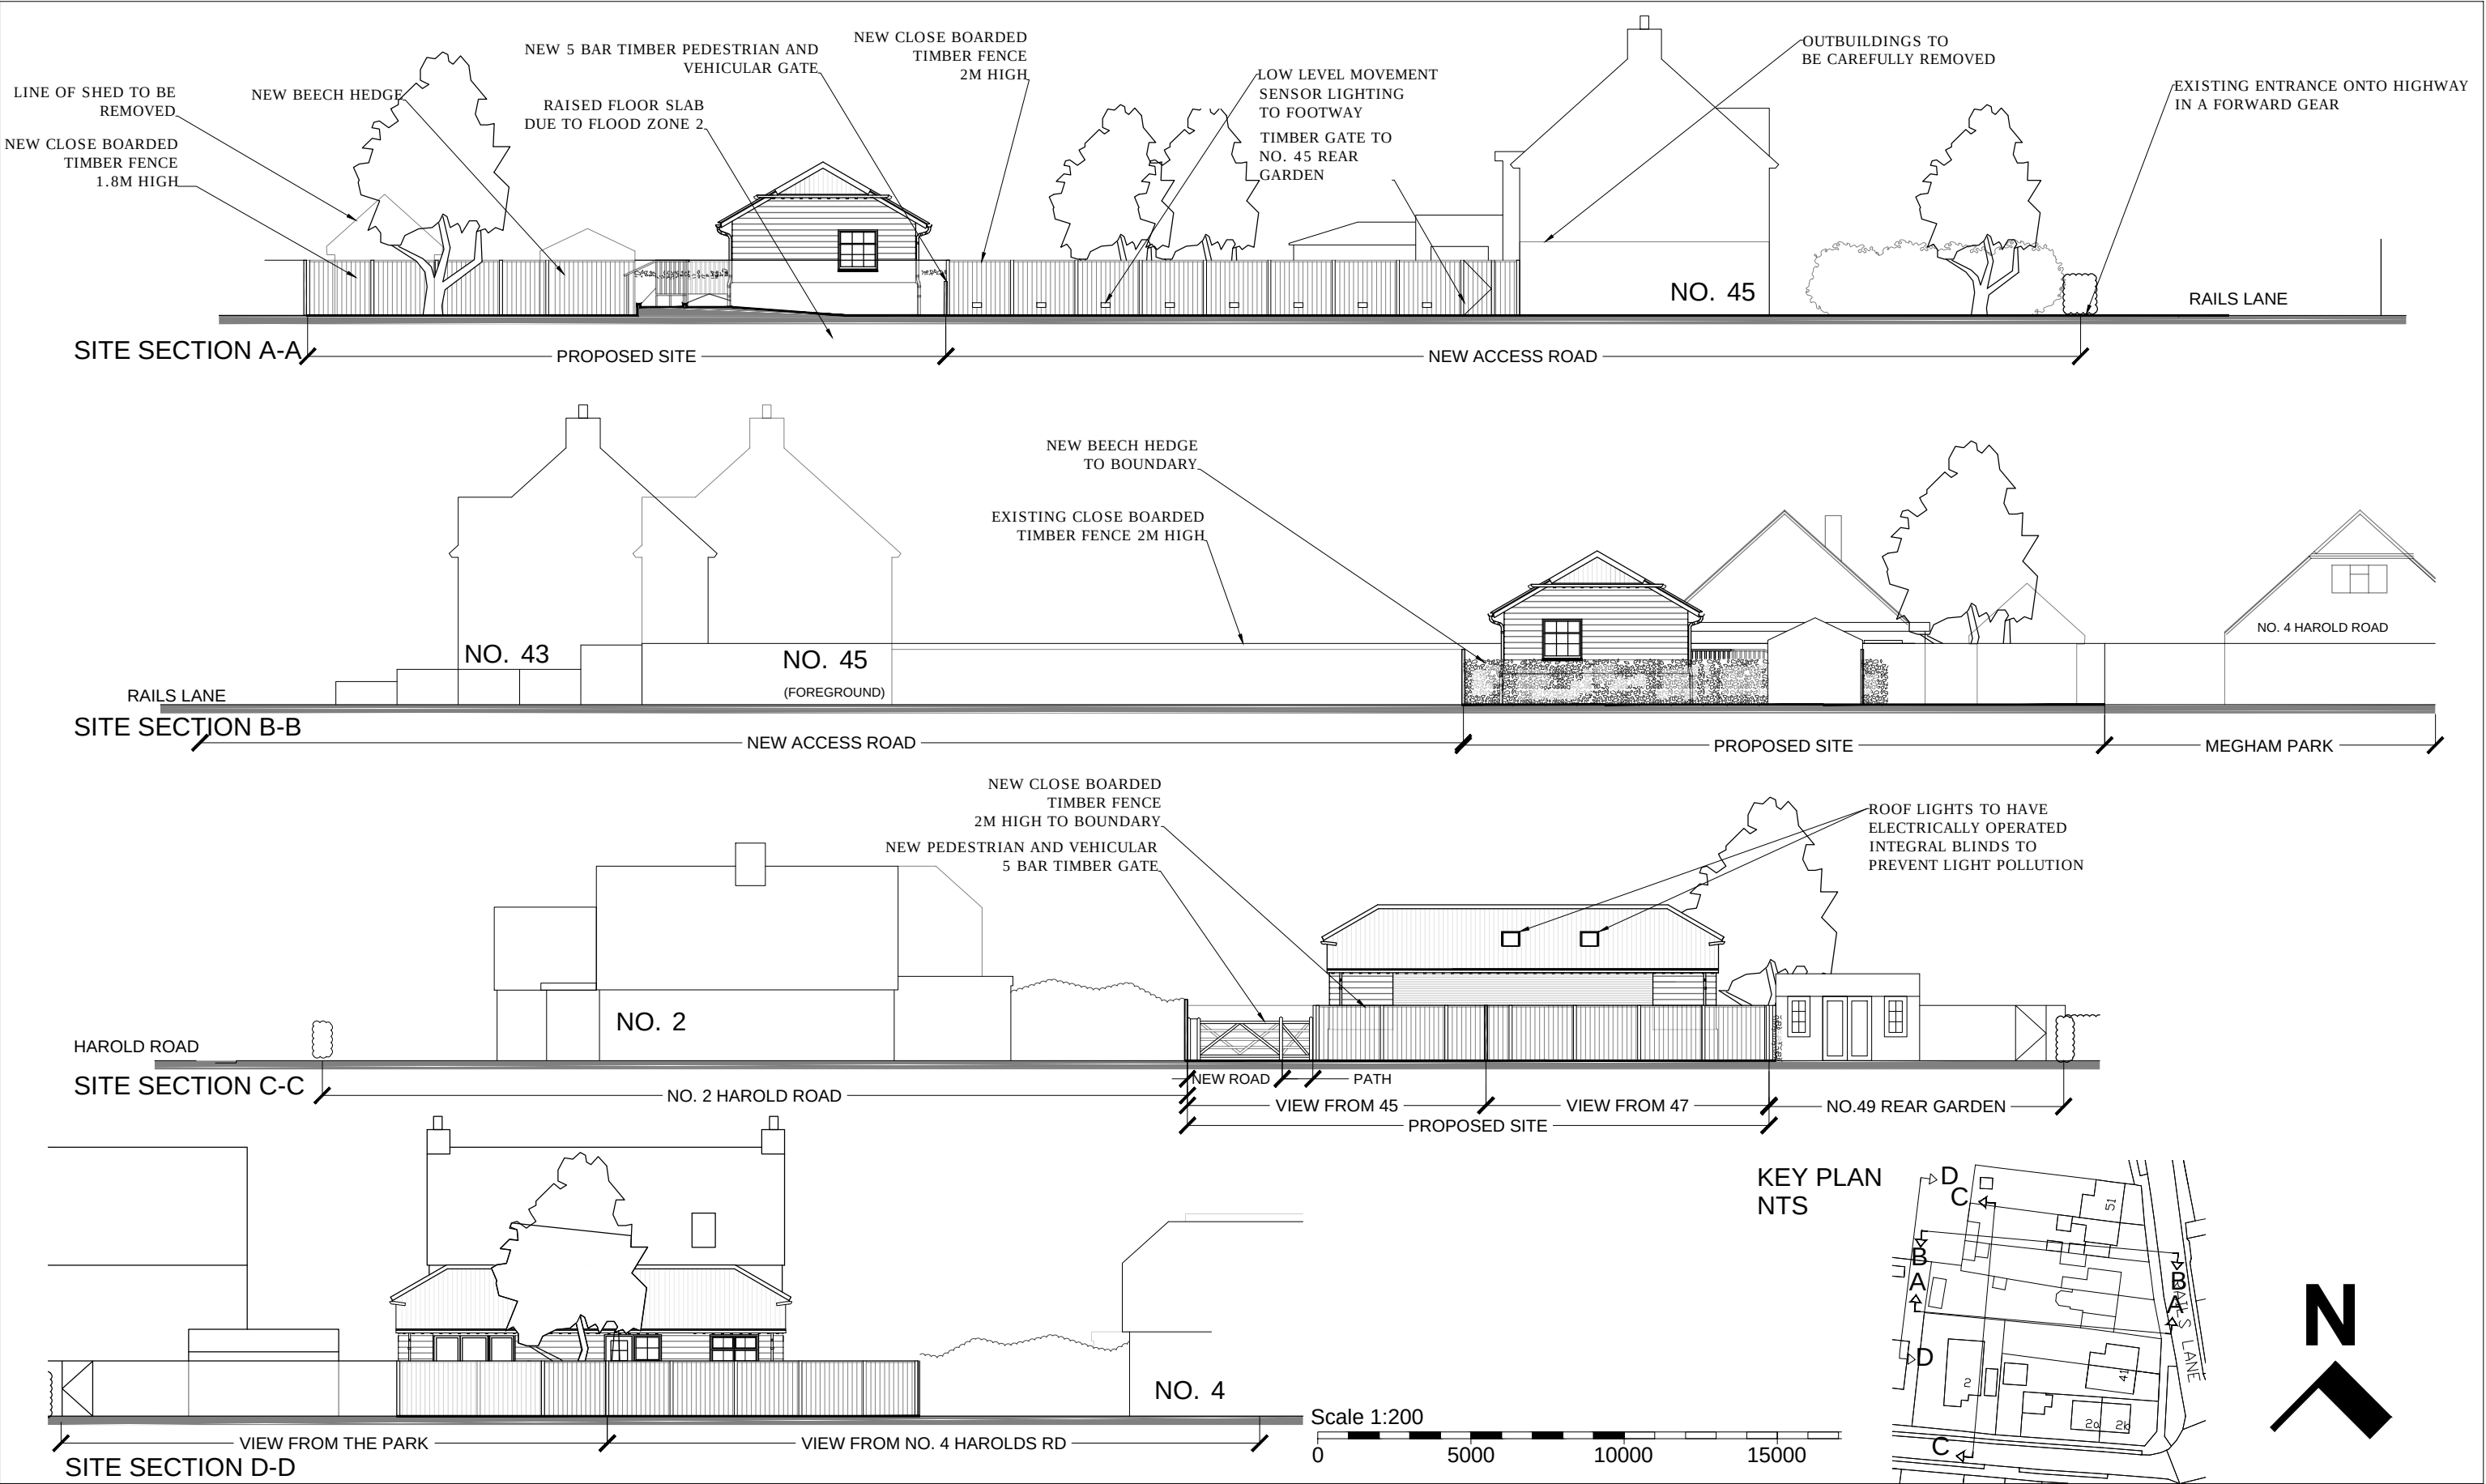

Ref.	Description	Date
A	REVISED PLANNING APPLICATION DRAWINGS FOR A REDUCED SIZE RAISED DWELLING. SECTION D-D ADDED.	21-10-21

Hazel Butler Architects Hazel Butler DIPARCH ARB 24 Nightingale Close Rowlands Castle T:023 92413680				PROJECT 45 RAILS LAND, HAYLING ISLAND Erection of 1 no. 2 bedroom bungalow to the rear with access onto Rails Lane		CLIENT MR B SYMONDS		
CODE				SHEET SITE SECTIONS		Date 09-02-2021	Project number 09-20	Scale (@ A3) 1 : 200
STATUS				Checked by HB		Drawn by hb		REV A
SUITABILITY DESCRIPTION				PURPOSE OF ISSUE PLANNING APPLICATION		DRAWING NUMBER 09-20-DR-A-106		